


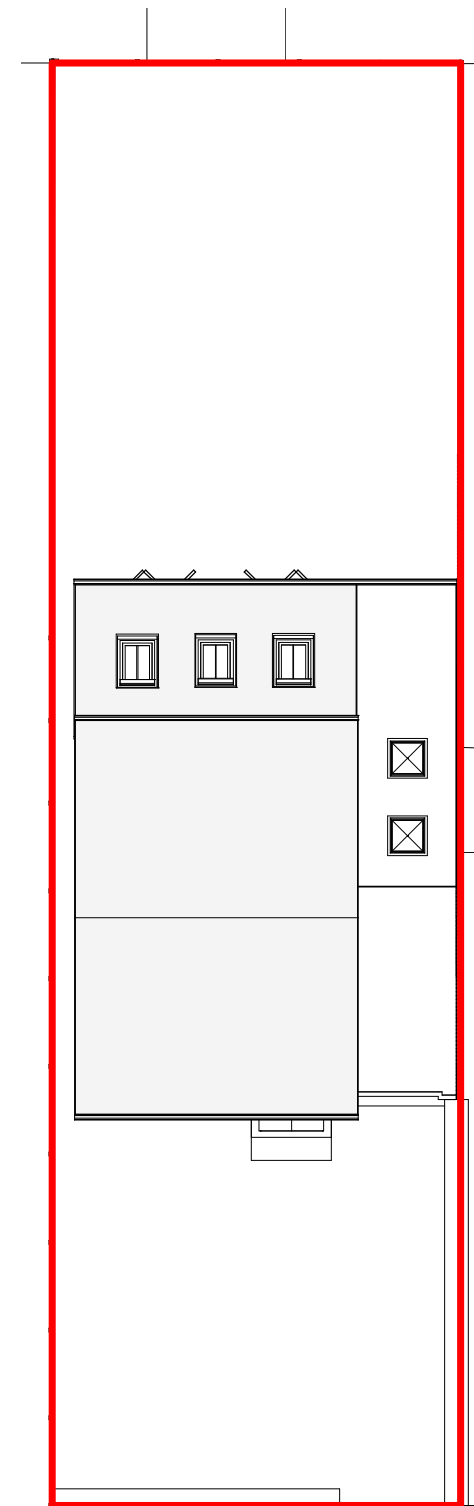

**2 Site Plan**  
1 : 200

### Levels

Site is level hence no level survey has been provided

### Flood Risk

This site does not fall in a flood risk area

### Tree Survey


This proposal has no impact on trees

### Parking Provision

This site will retain two parking spaces and a garage


### Boundary Treatment

The boundaries are made up of 1.8m and 1.2m timber panel fences and hedges (no changes proposed)

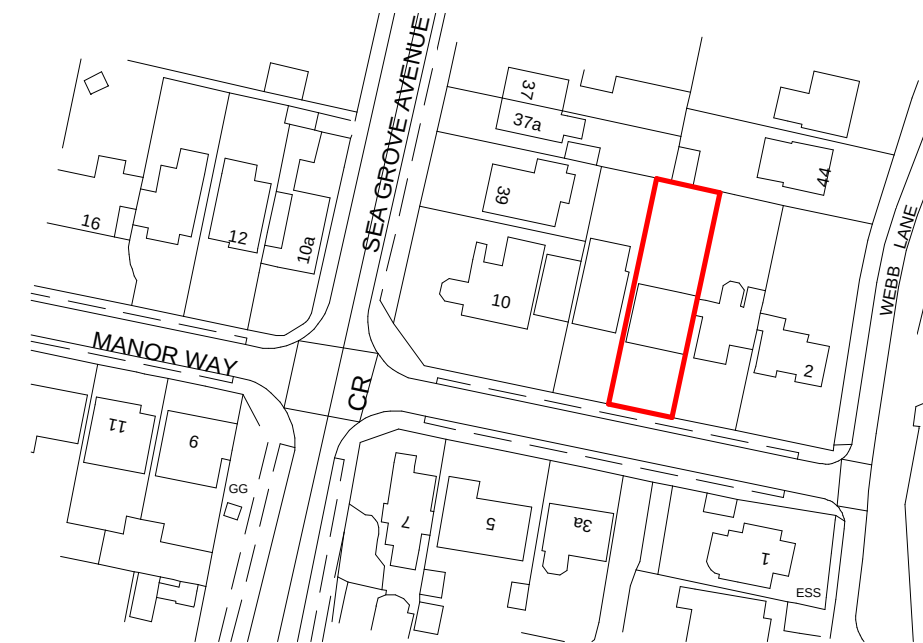

**1 Location Plan**  
1 : 1250

This location map was purchased from emapsite.com on 12/5/2020 and is subject to the following © Crown copyright and database rights  
Ordnance Survey 0100031673

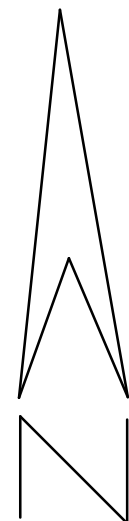

**IJ Murray  
Associates Ltd**



**CIAT**  
REGISTERED PRACTICE

www.ijma.co.uk

I J Murray Associates Ltd  
200 Seafront  
Hayling Island  
Hampshire  
PO11 9HR  
Phone 07779 246915  
e-mail ian@ijma.co.uk

These drawings are the property of IJ Murray Associates Ltd and should not be reproduced or used in any way without the permission of a Director of IJ Murray Associates Ltd

These drawings are for planning and building regulation purposes only and are not for construction. All dimensions should be checked on site before work commences

Mr & Mrs Windridge

6 Manor Way HI V2

Proposed Site & Location Plans

|                |                |              |
|----------------|----------------|--------------|
| Project number | Project Number | A106         |
| Date           | Issue Date     |              |
| Drawn by       | Author         |              |
| Checked by     | Checker        | Scale        |
|                |                | As indicated |