


COPYRIGHT ©

Details of this drawing are the copyright of Inspire Design Ltd and must not be reproduced or copied without prior written consent.

REVISIONS		
Rev	Description	Date
A	LAYOUT UPDATED	24.04.20

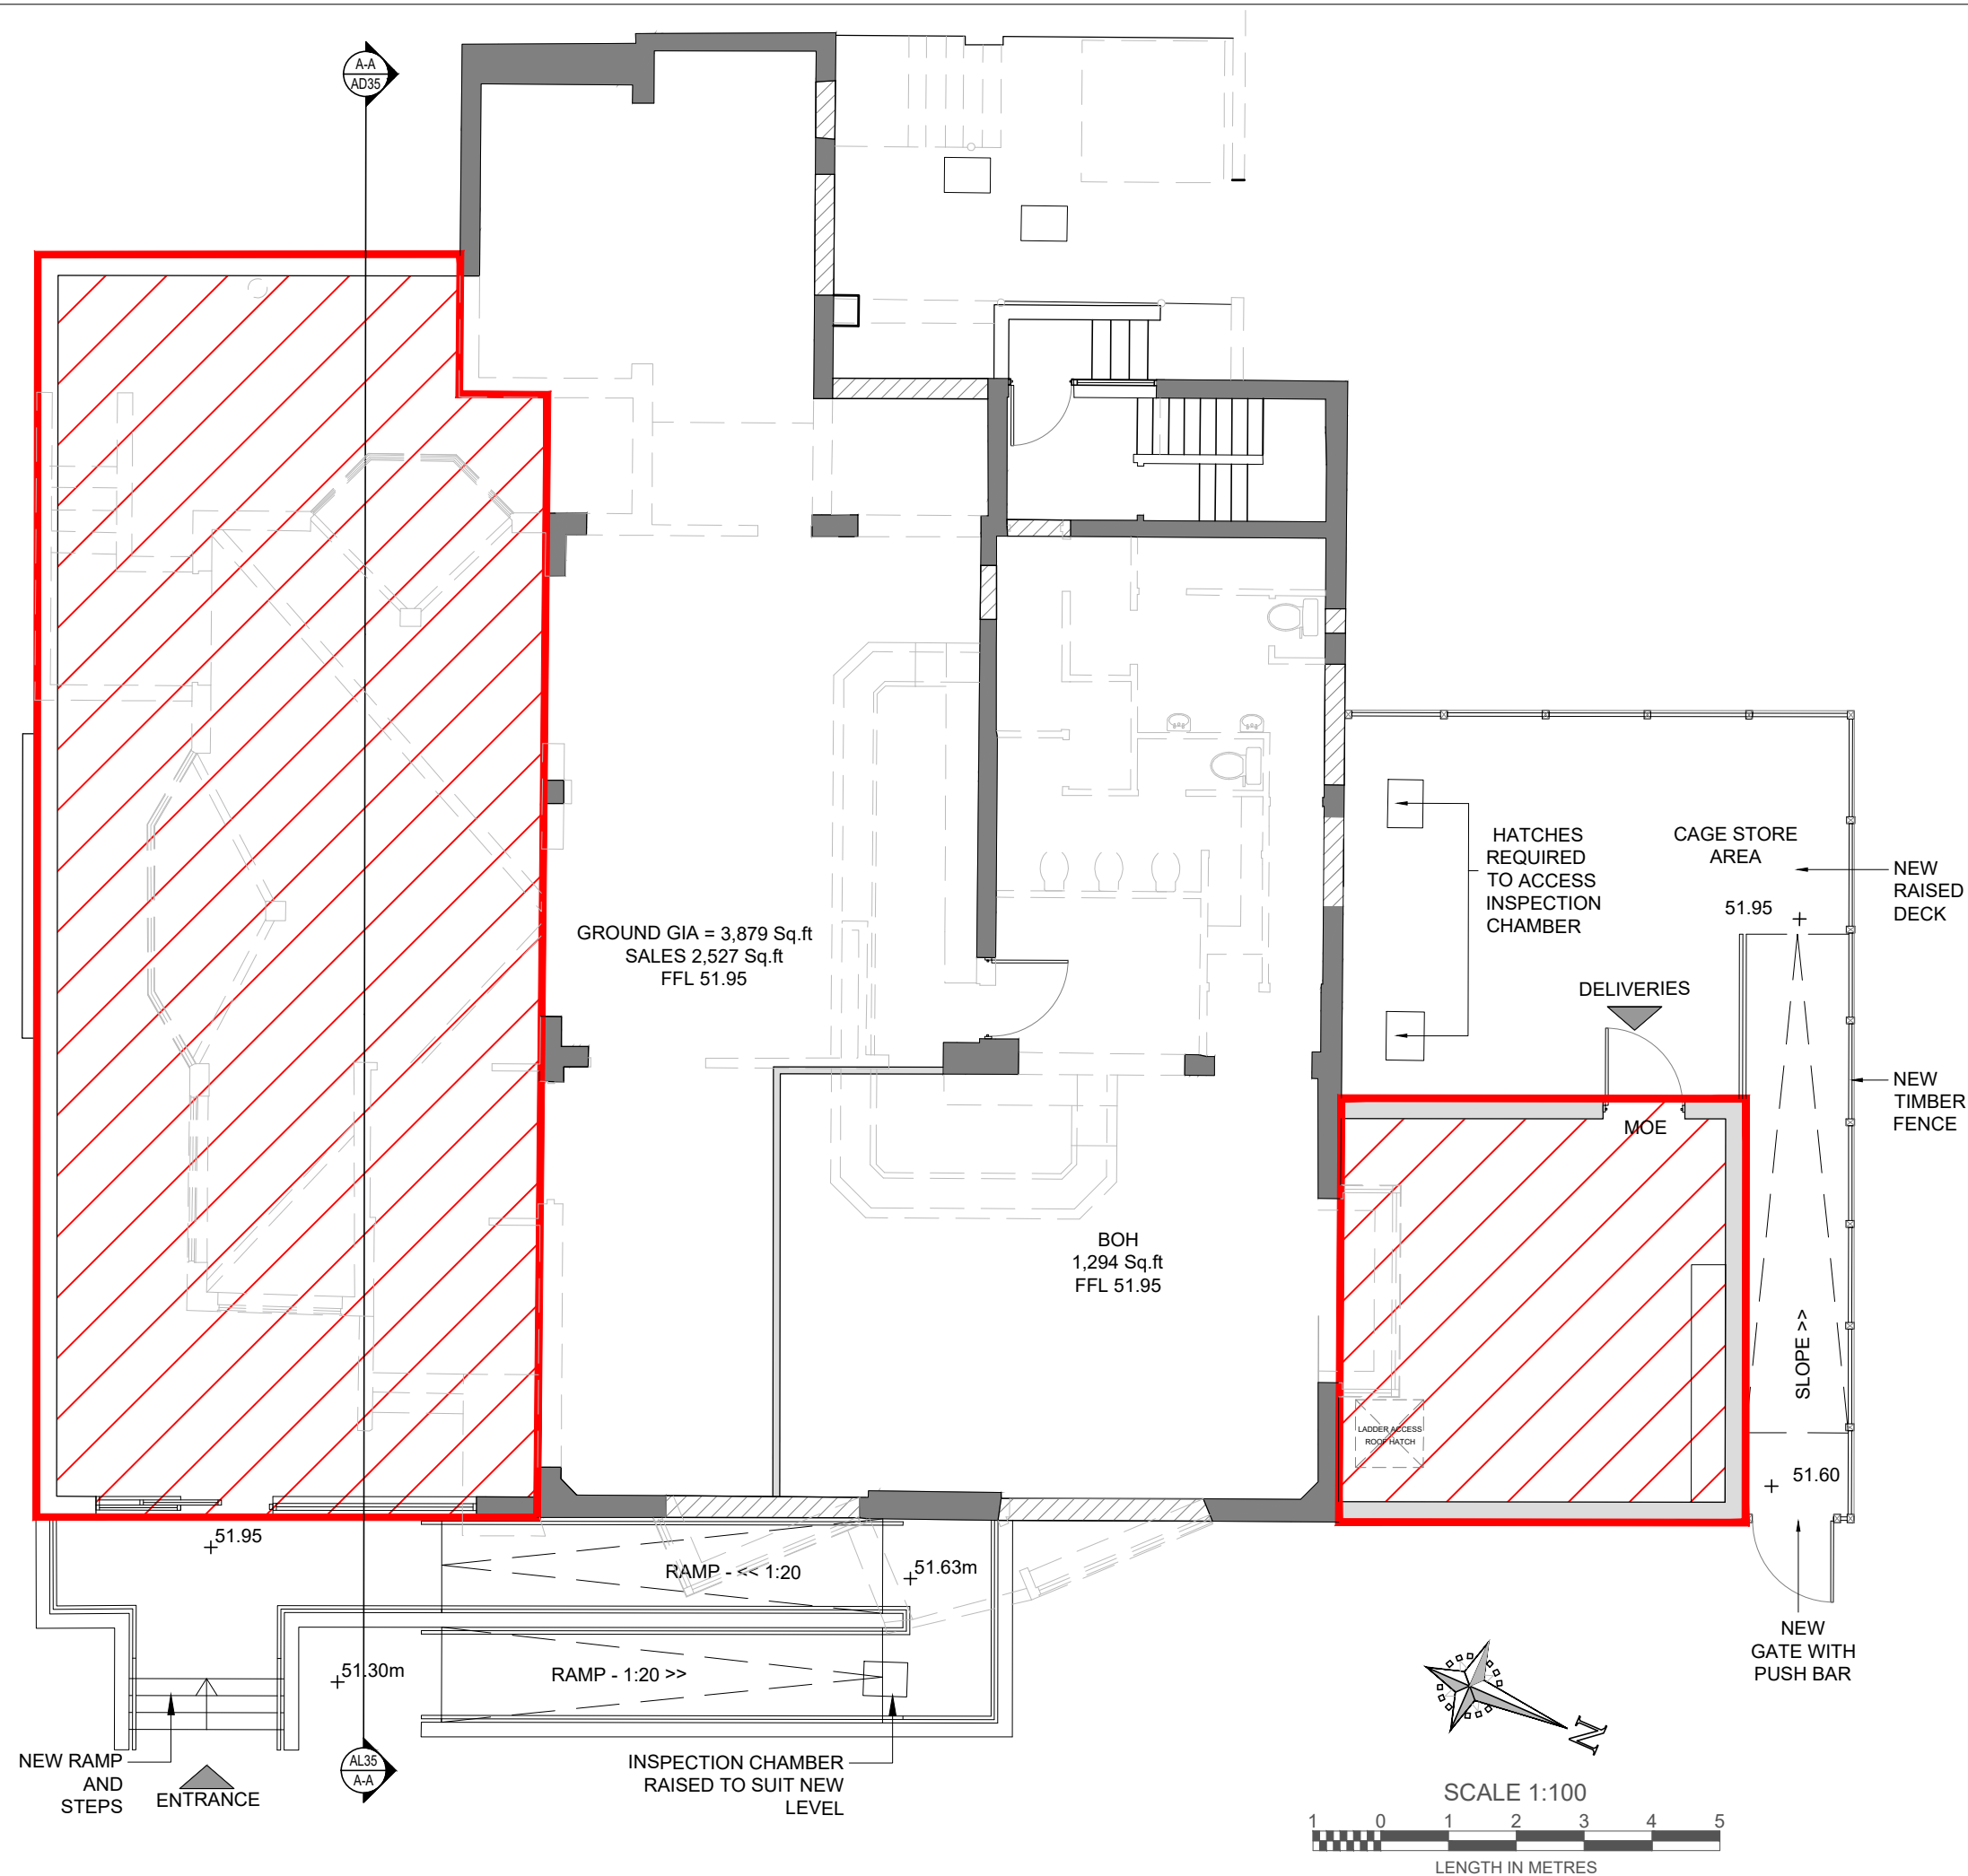

Status **PLANNING ISSUE**



☒ 10 Ty Nant Court, Morganstown Cardiff, CF15 8LW. T:- 029 2022 7926

☐ Venture House, 2 Arlington Square, Downshire Way, Bracknell, RG12 1WA. T:-02031 378079

Project: HAVANT
BEDHAMPTON RD PO9 3PT

Drawn By: *JB*

Stage: STAGE 3
PROPOSED GROUND FLOOR PLAN

Date 04.04.2020 scale(s) 1:100 @ A3

Job No	163094	Type	AP	Dwg No	31	Revision	A
--------	--------	------	----	--------	----	----------	---