



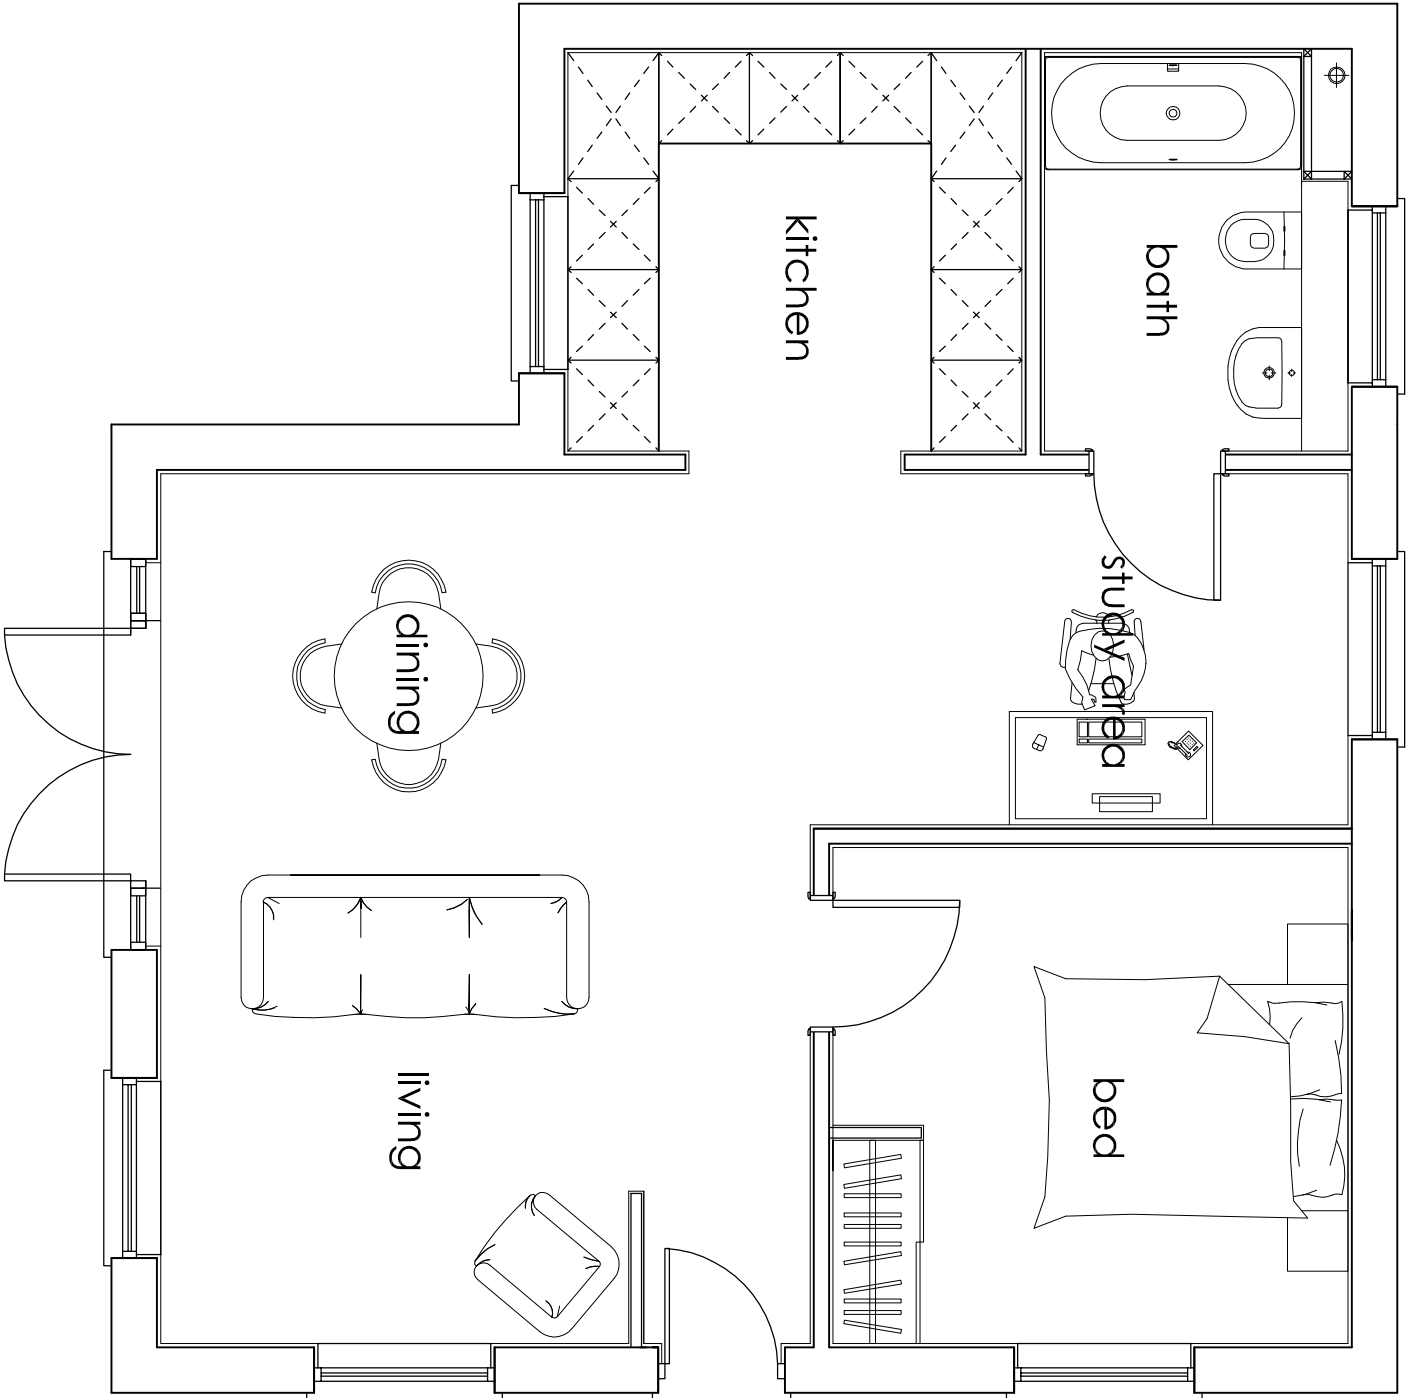

PROPOSED GROUND FLOOR PLAN

SCALE 1:50

 

The drawing is the copyright of CMCDesign and may not be copied, altered or reproduced in any form without the written consent of CMCDesign.

It is the responsibility of the building owner to draw up all legal agreements with adjoining property owners to cover the over hanging of any fascias, gullies, balconies or any part of the building. CMCDesign cannot be held responsible in any way, whatsoever for any legal costs or other costs incurred through any neighbouring disputes.

It is the sole responsibility of the building owner to comply with the party wall act 1996. CMCDesign cannot be held responsible in any way if non compliance is adopted.

Use figured dimensions only. In millimetres only unless stated otherwise.

all plans and contracts to check all drawings and to verify all dimensions on the plot to avoid concerning any discrepancies in dimensions or boundary locations are to be brought to the attention of CMCDesign immediately before any other work takes place on the

revision

client

Mr. Andrews

stage

planning

date

Oct 2015

scale

1:50 @ A3

address

10nd 10nd of
35 Blackthorn drive

hempshire

po 11 9pa

drawing no.

254/10/02

drawing

floor plans

CMC DESIGN architectural services



the studio 27 Marlborough road
highfield, Southampton, SO17 1HY
t 07768 997454
e studio@cmc-design.co.uk
w www.cmc-design.co.uk