


Site Plan 43 Poppy Way - Location Plan

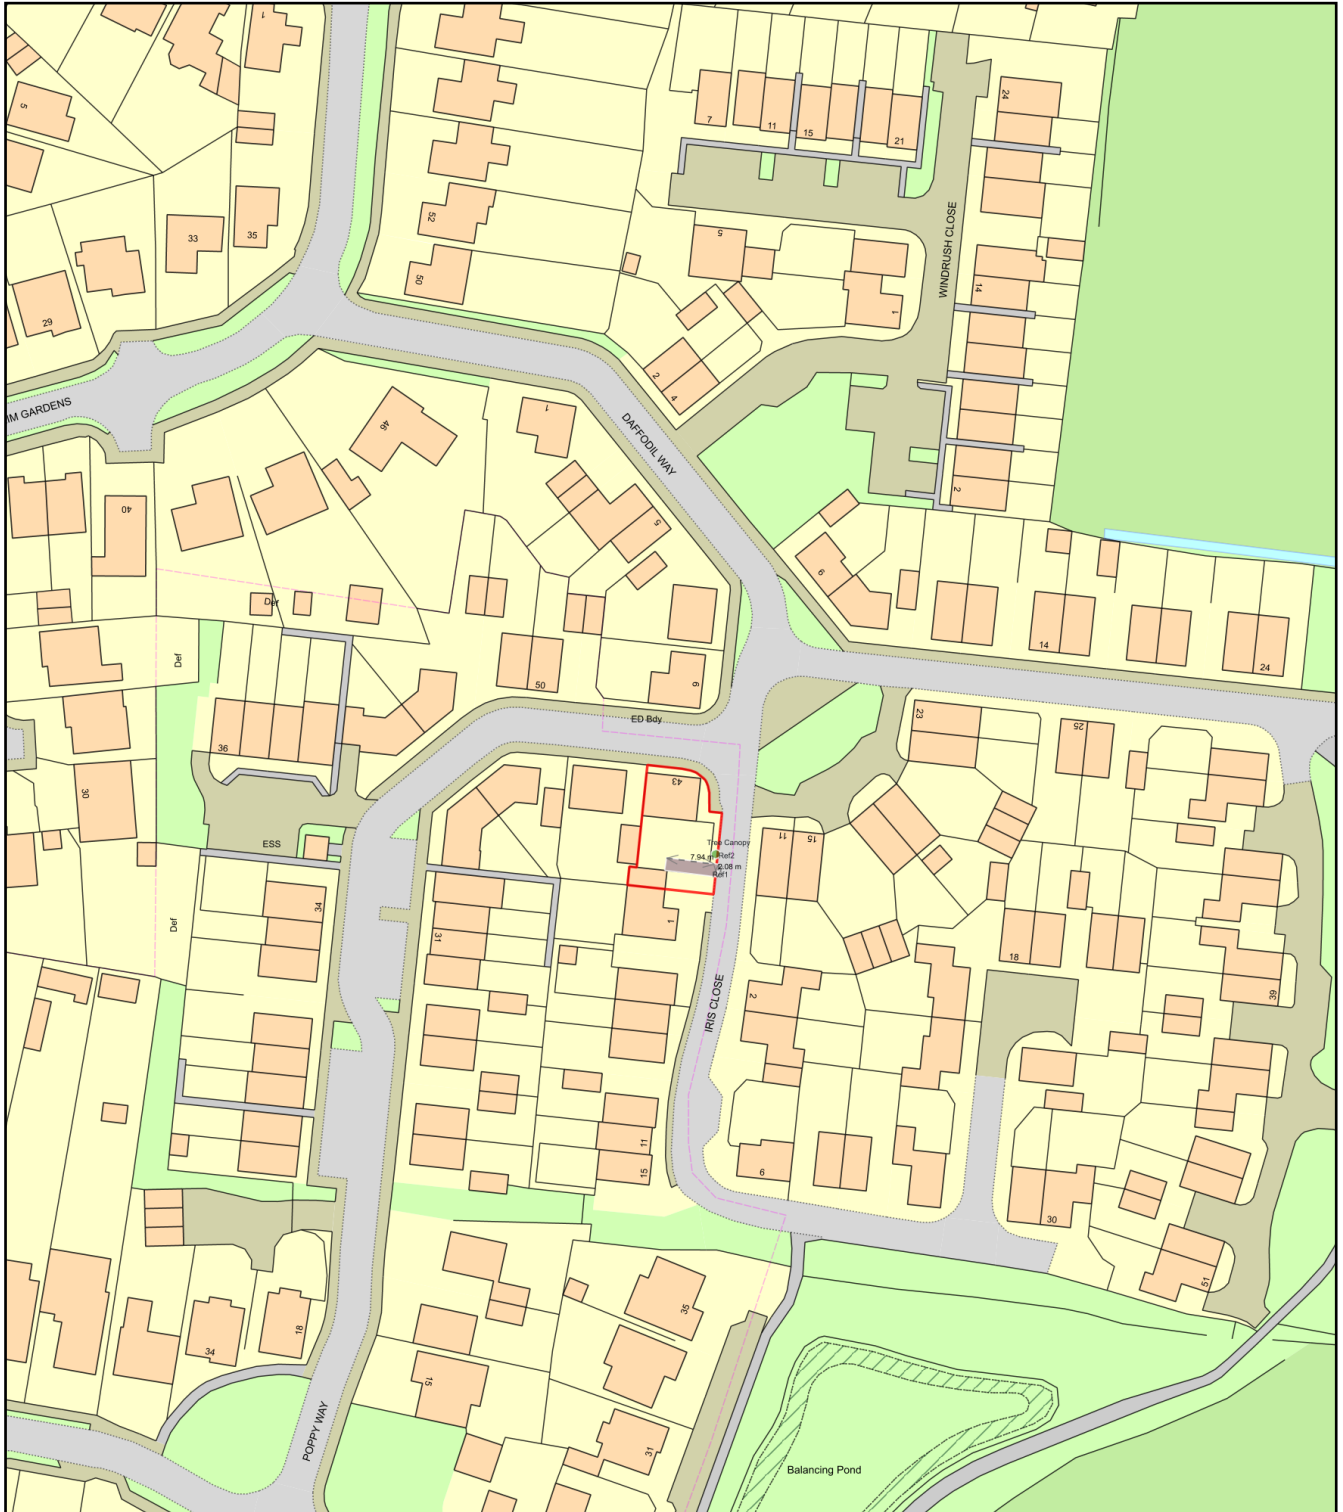

0 50
Metres



Plan Produced for: G Jones

Date Produced: 26 Feb 2020

Plan Reference Number: TQRQM20057192942373

Scale: 1:1250 @ A4