



HAVANT BOROUGH
COUNCIL
11 AUG 2020
RECEIVED




FRONT ELEVATION

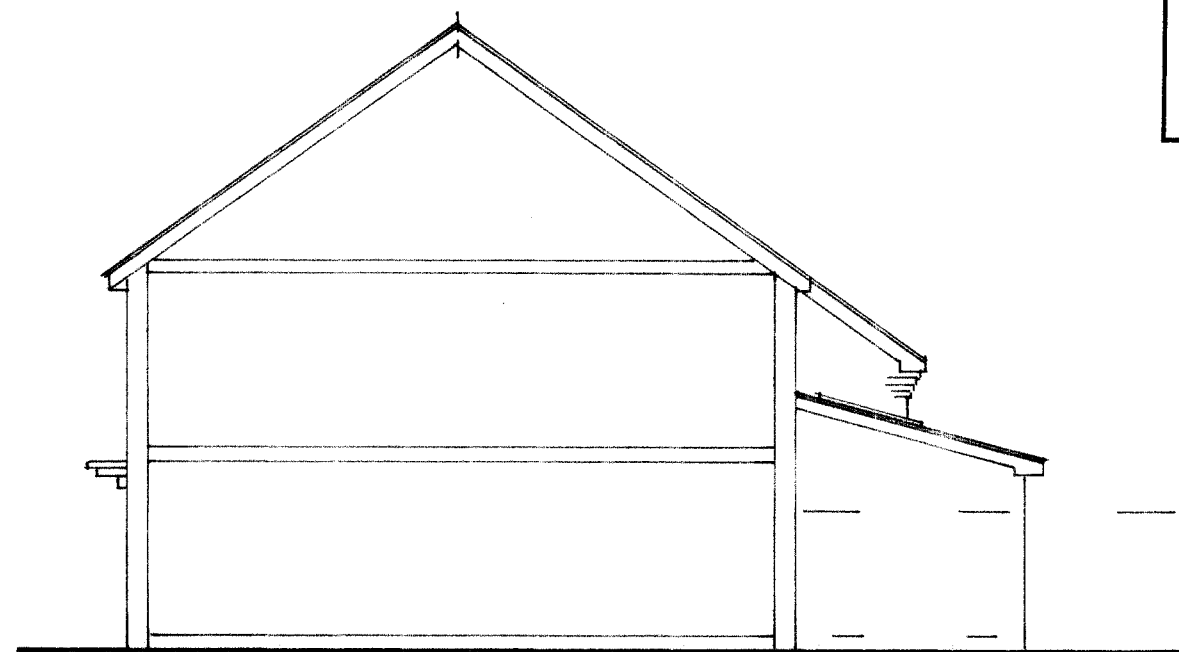


SIDE (SOUTH) ELEVATION / SECTION

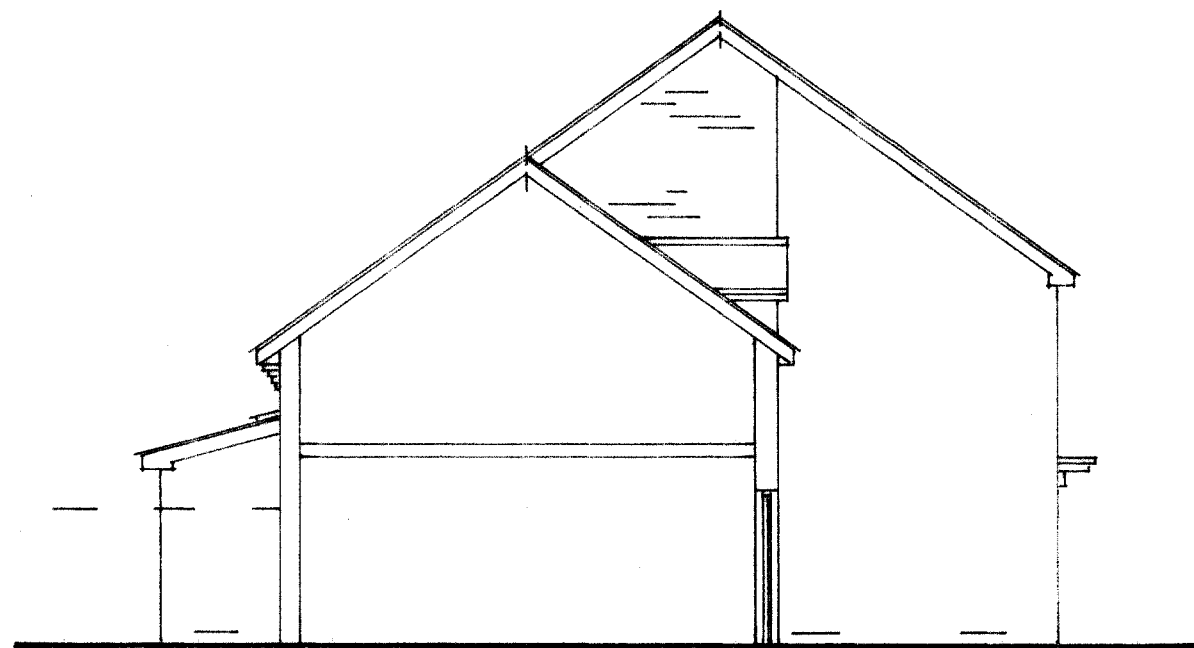

SIDE (NORTH) ELEVATION / SECTION

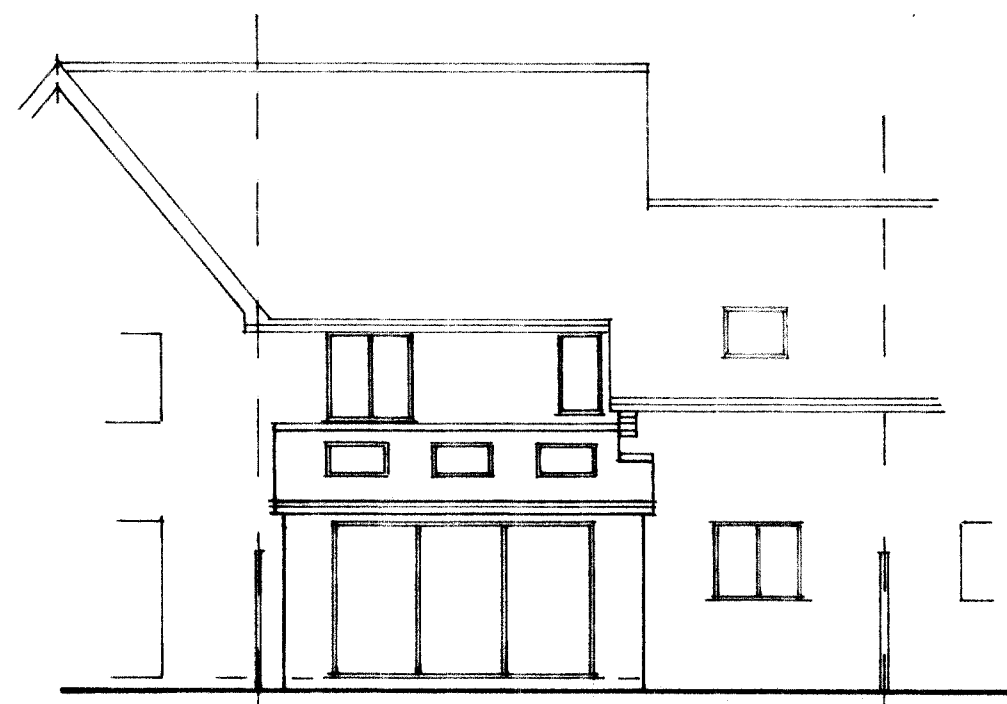

REAR ELEVATION

 

Original paper size A3

Project
PROPOSED SINGLE STOREY EXTENSION
AT 3 SCHOOL LANE, HAVANT.

Drawing Title
PROPOSED ELEVATIONS

Client
MR & MRS DAVIES

NP DESIGNS
Architectural Consultants

WOODSIDE HOUSE, 108 LONGWOOD AVENUE
COWPLAIN,
WATERLOOVILLE, HAMPSHIRE, PO8 8HX
TEL: 023 9226 8551, EMAIL: nigel@npdesigns.net

Scale 1:100

Dwg No P 313 / 6

Rev