


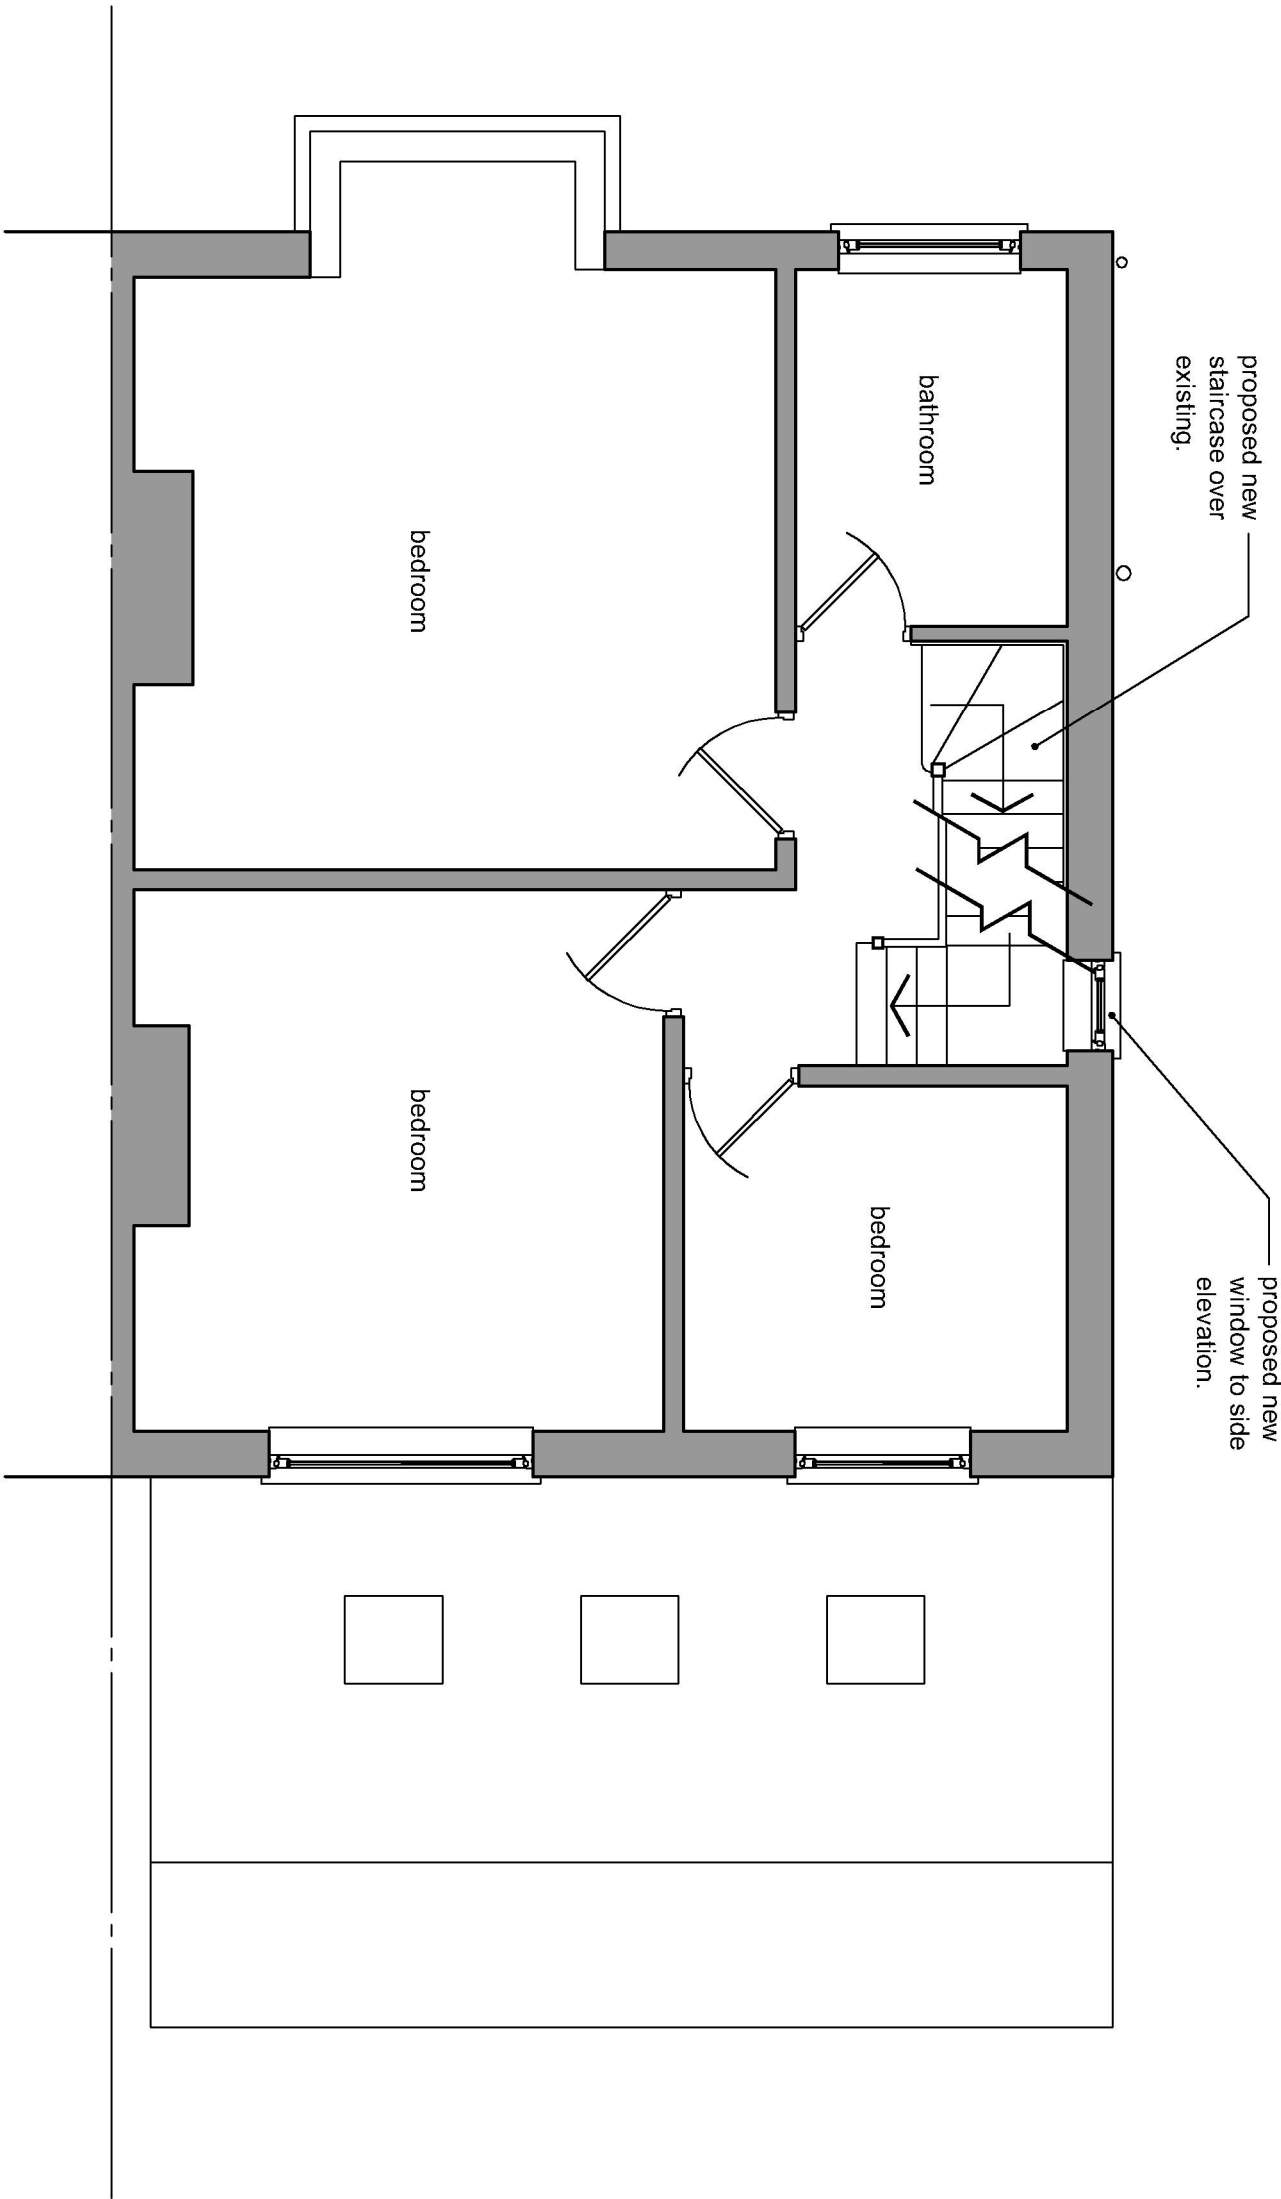

PROPOSED FIRST FLOOR PLAN
SCALE 1:50

Note:
Do not Scale from this Drawing (except for planning approval).
All dimensions are in millimetres and to be checked on site.
All Dimensions relating to subcontractors or suppliers work
must be checked and agreed between the main contractor and
the sub-contractors and suppliers.

DRAWING TITLE

PLANNING APPLICATION
PROPOSED FIRST FLOOR PLAN

DATE

May 2020

SCALE

1:50 @ A3

DRN.

gp

CHK.

-

Drawing Ref

20159 PL300

Rev

-

CLIENT

Mr & Mrs Saunders - 57 Stakes Road, Purbrook, Hants.

Gavin Page BA(hons)
tel. 07747 011252
email. gavin.page77@gmail.com

grp architectural design