

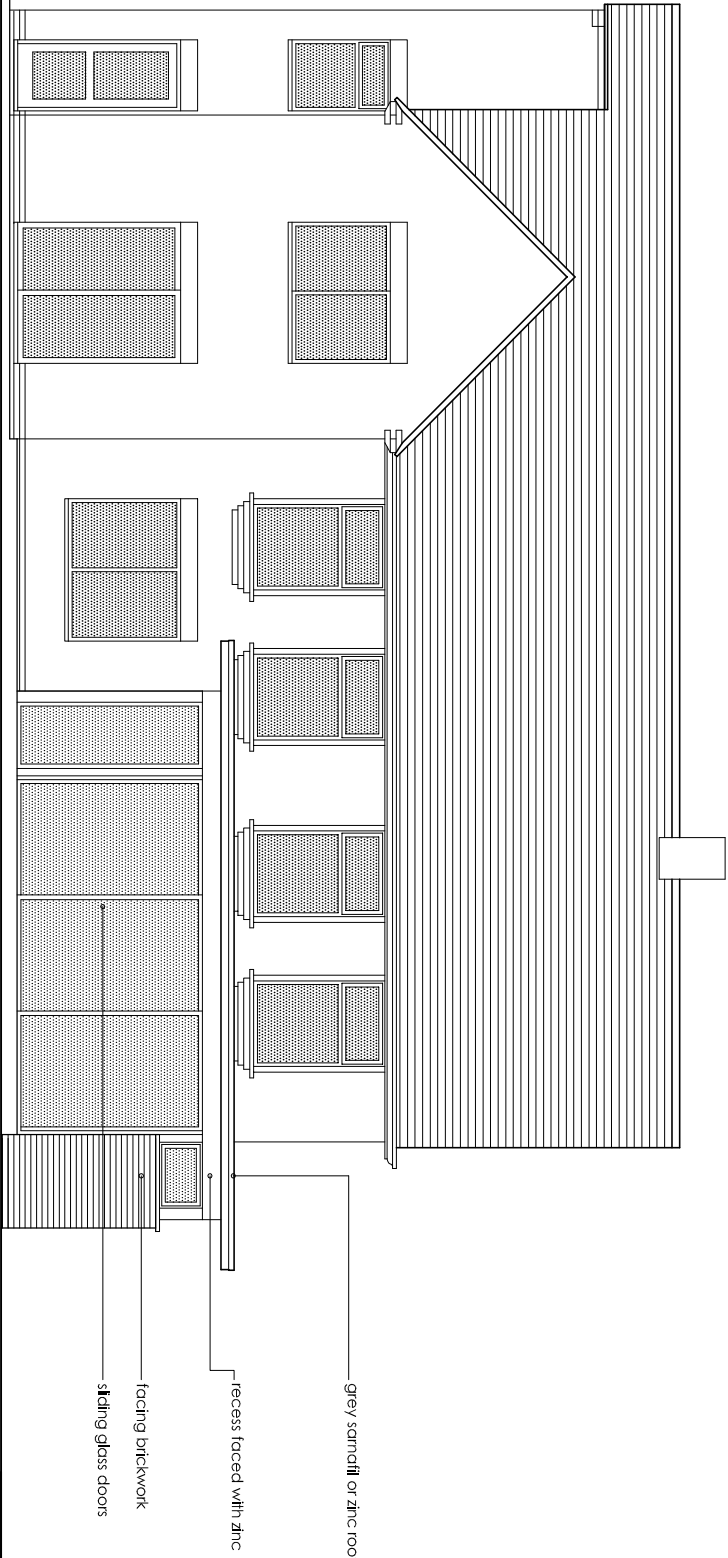


SCALE IN METRES

 

South Elevation

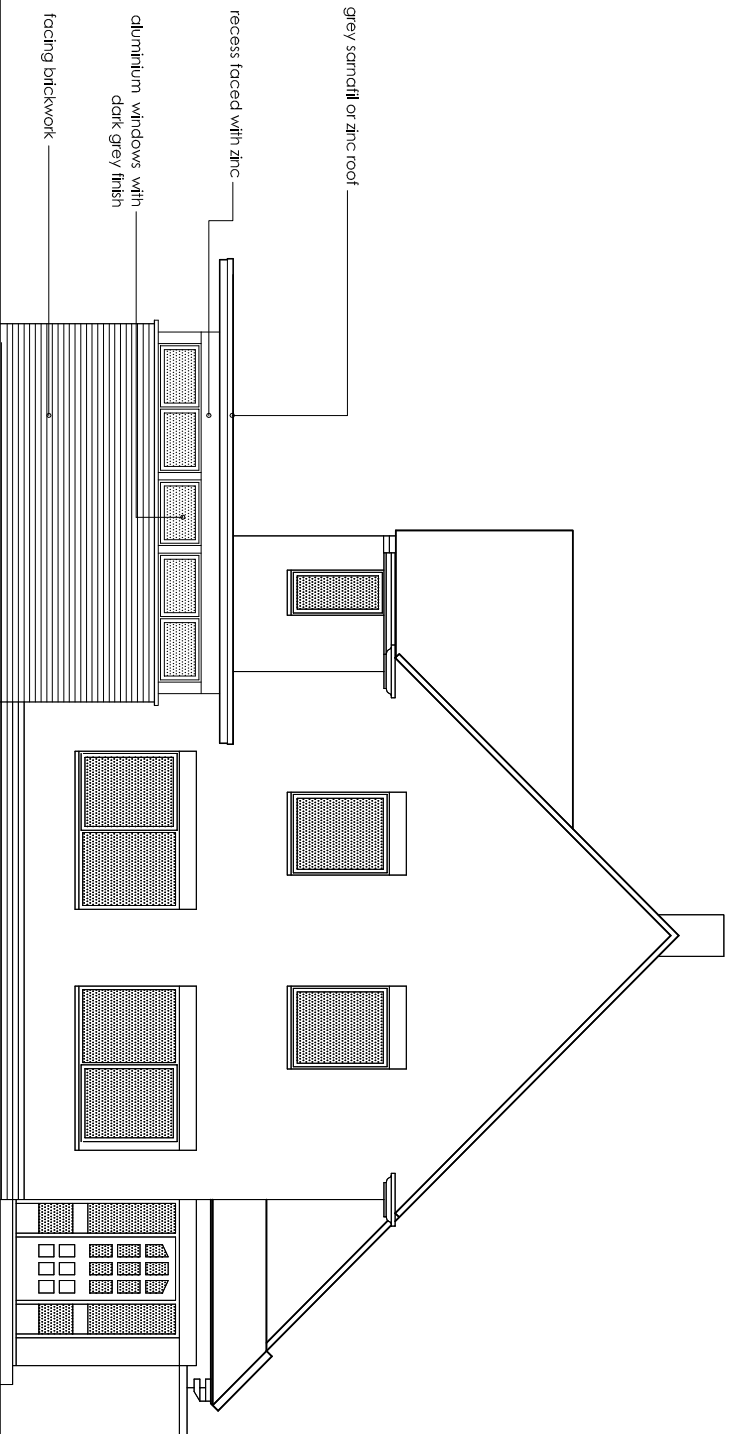

East Elevation

Revisions

DRAWING	NUMBER 201911.PIApp.03
South & East Elevations	REVISION
	SCALE 1:100 at A3
	DATE Jan 2020
PROJECT	
Extension & Alterations of Watercress Cottage	
7 North Close Hovont	
CLIENT	
Geoffrey Eades	

South & East Elevations

Joanna Jefferson
Architects

222 Oving Road, Chichester
West Sussex
PO19 7LJ
Telephone 01243 532388
Fax 01243 531550