





EXISTING REAR ELEVATION  
SCALE 1:100@A1

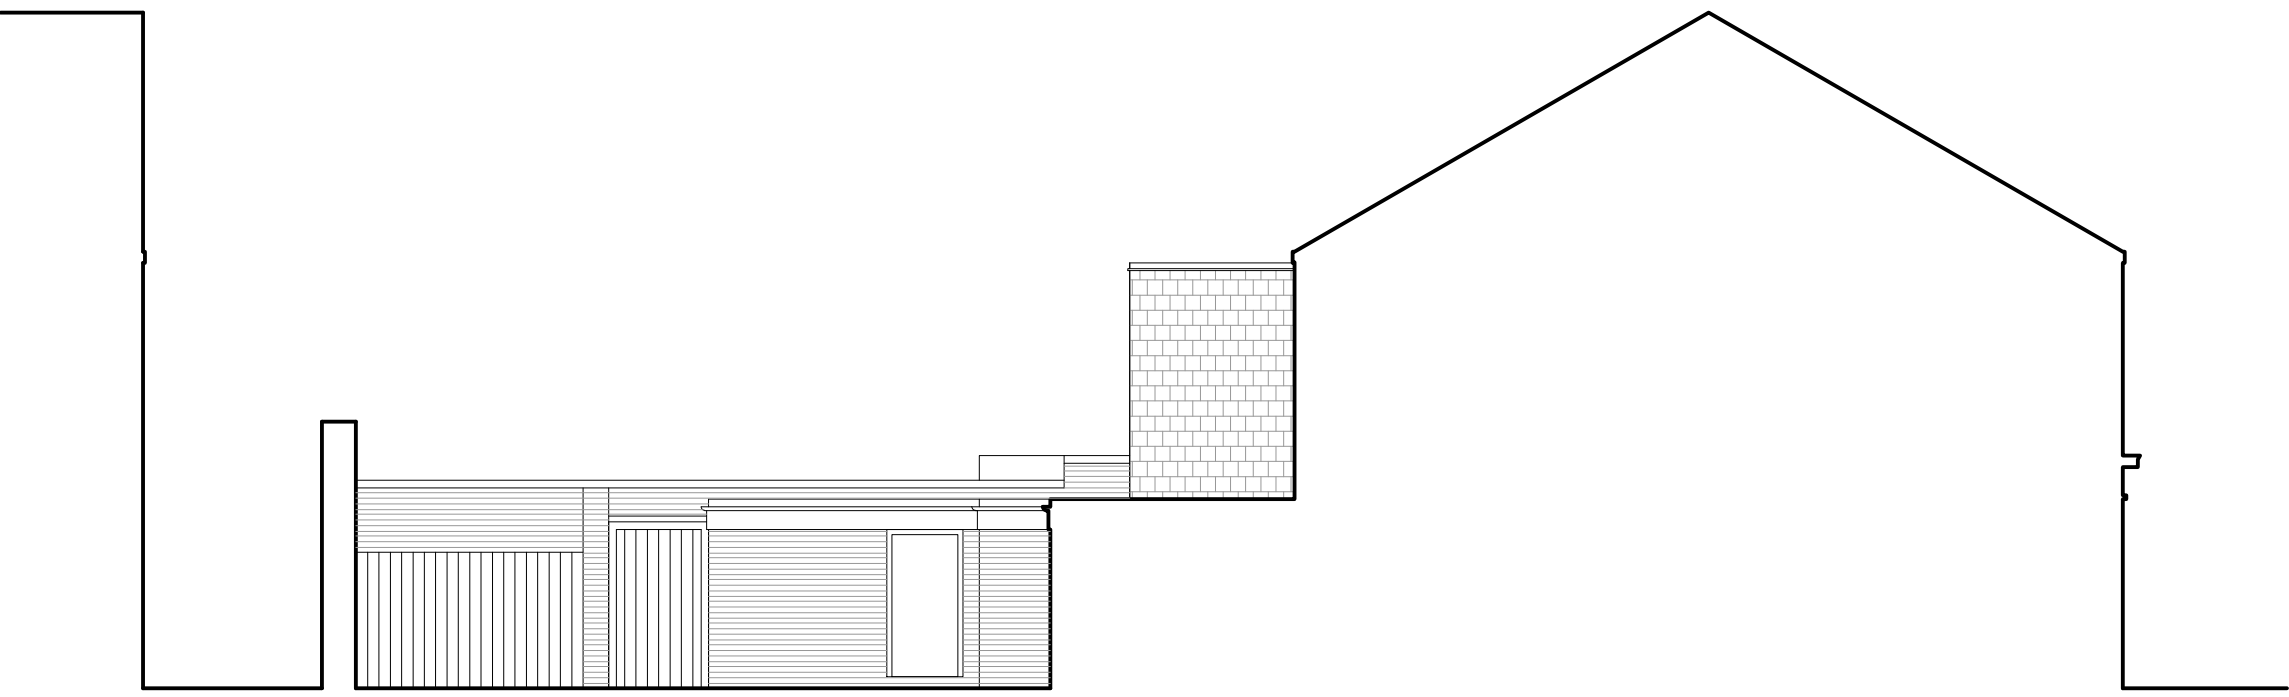


PROPOSED SIDE ELEVATION  
SCALE 1:100@A1




EXISTING INTERNAL ELEVATION  
SCALE 1:100@A1

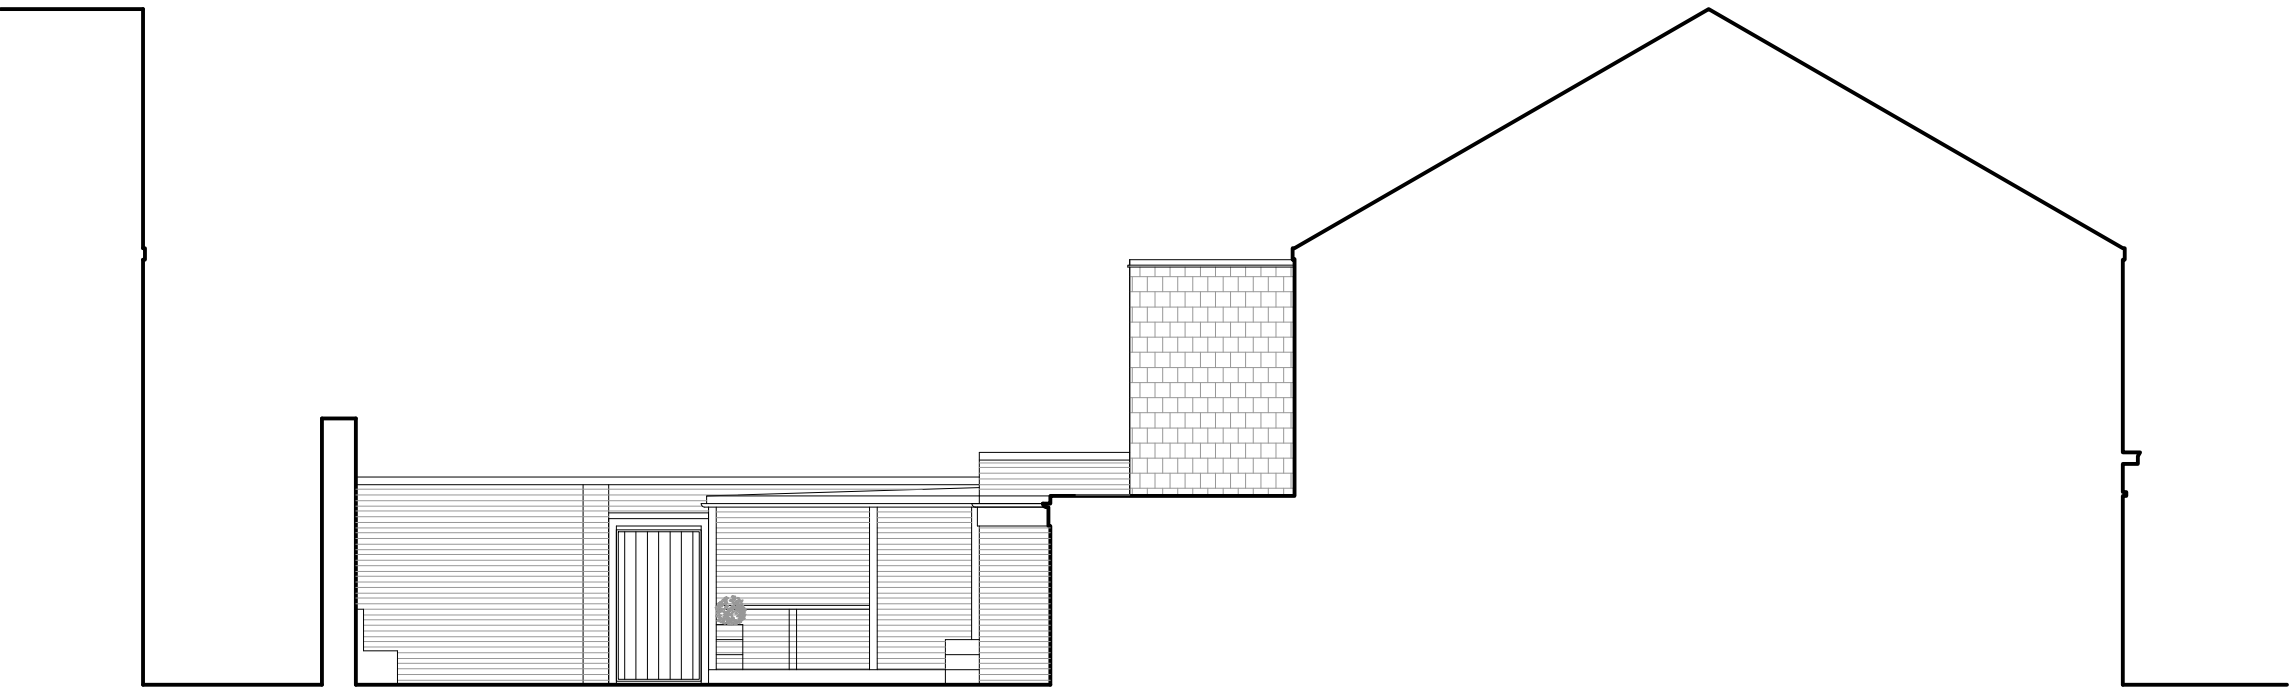

PROPOSED INTERNAL ELEVATION  
SCALE 1:100@A1

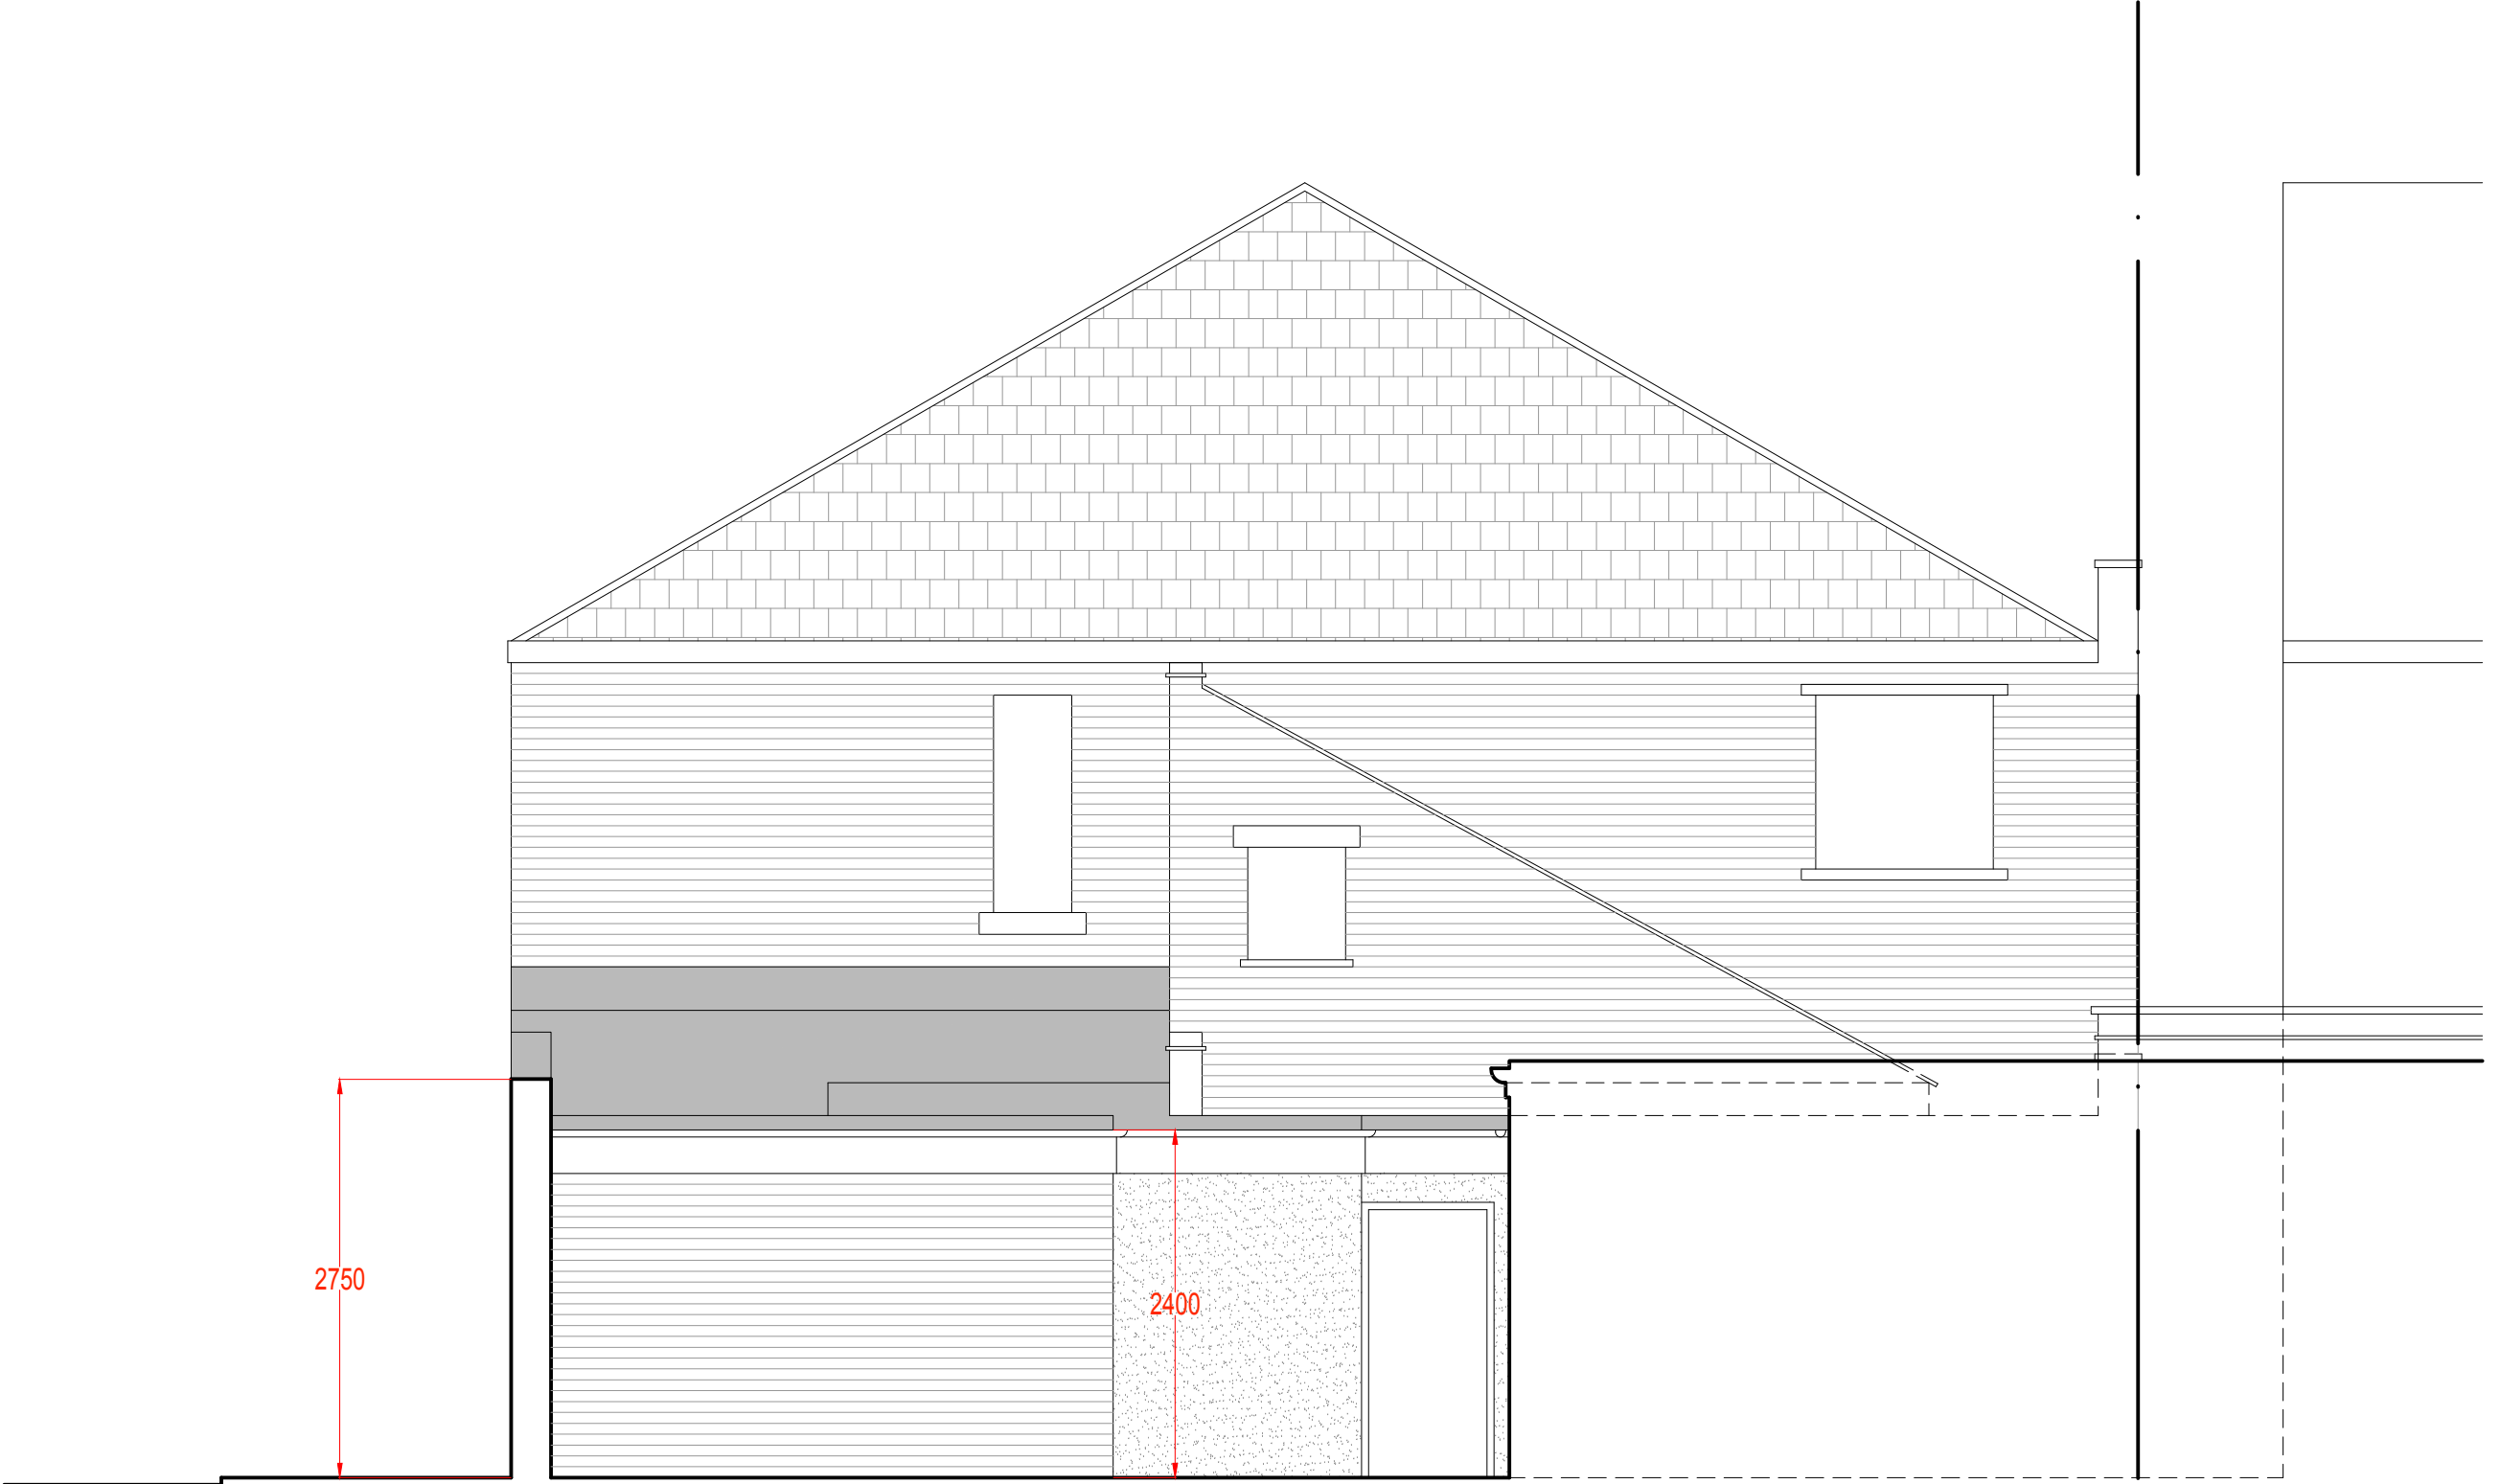

EXISTING REAR ELEVATION  
SCALE 1:50@A1

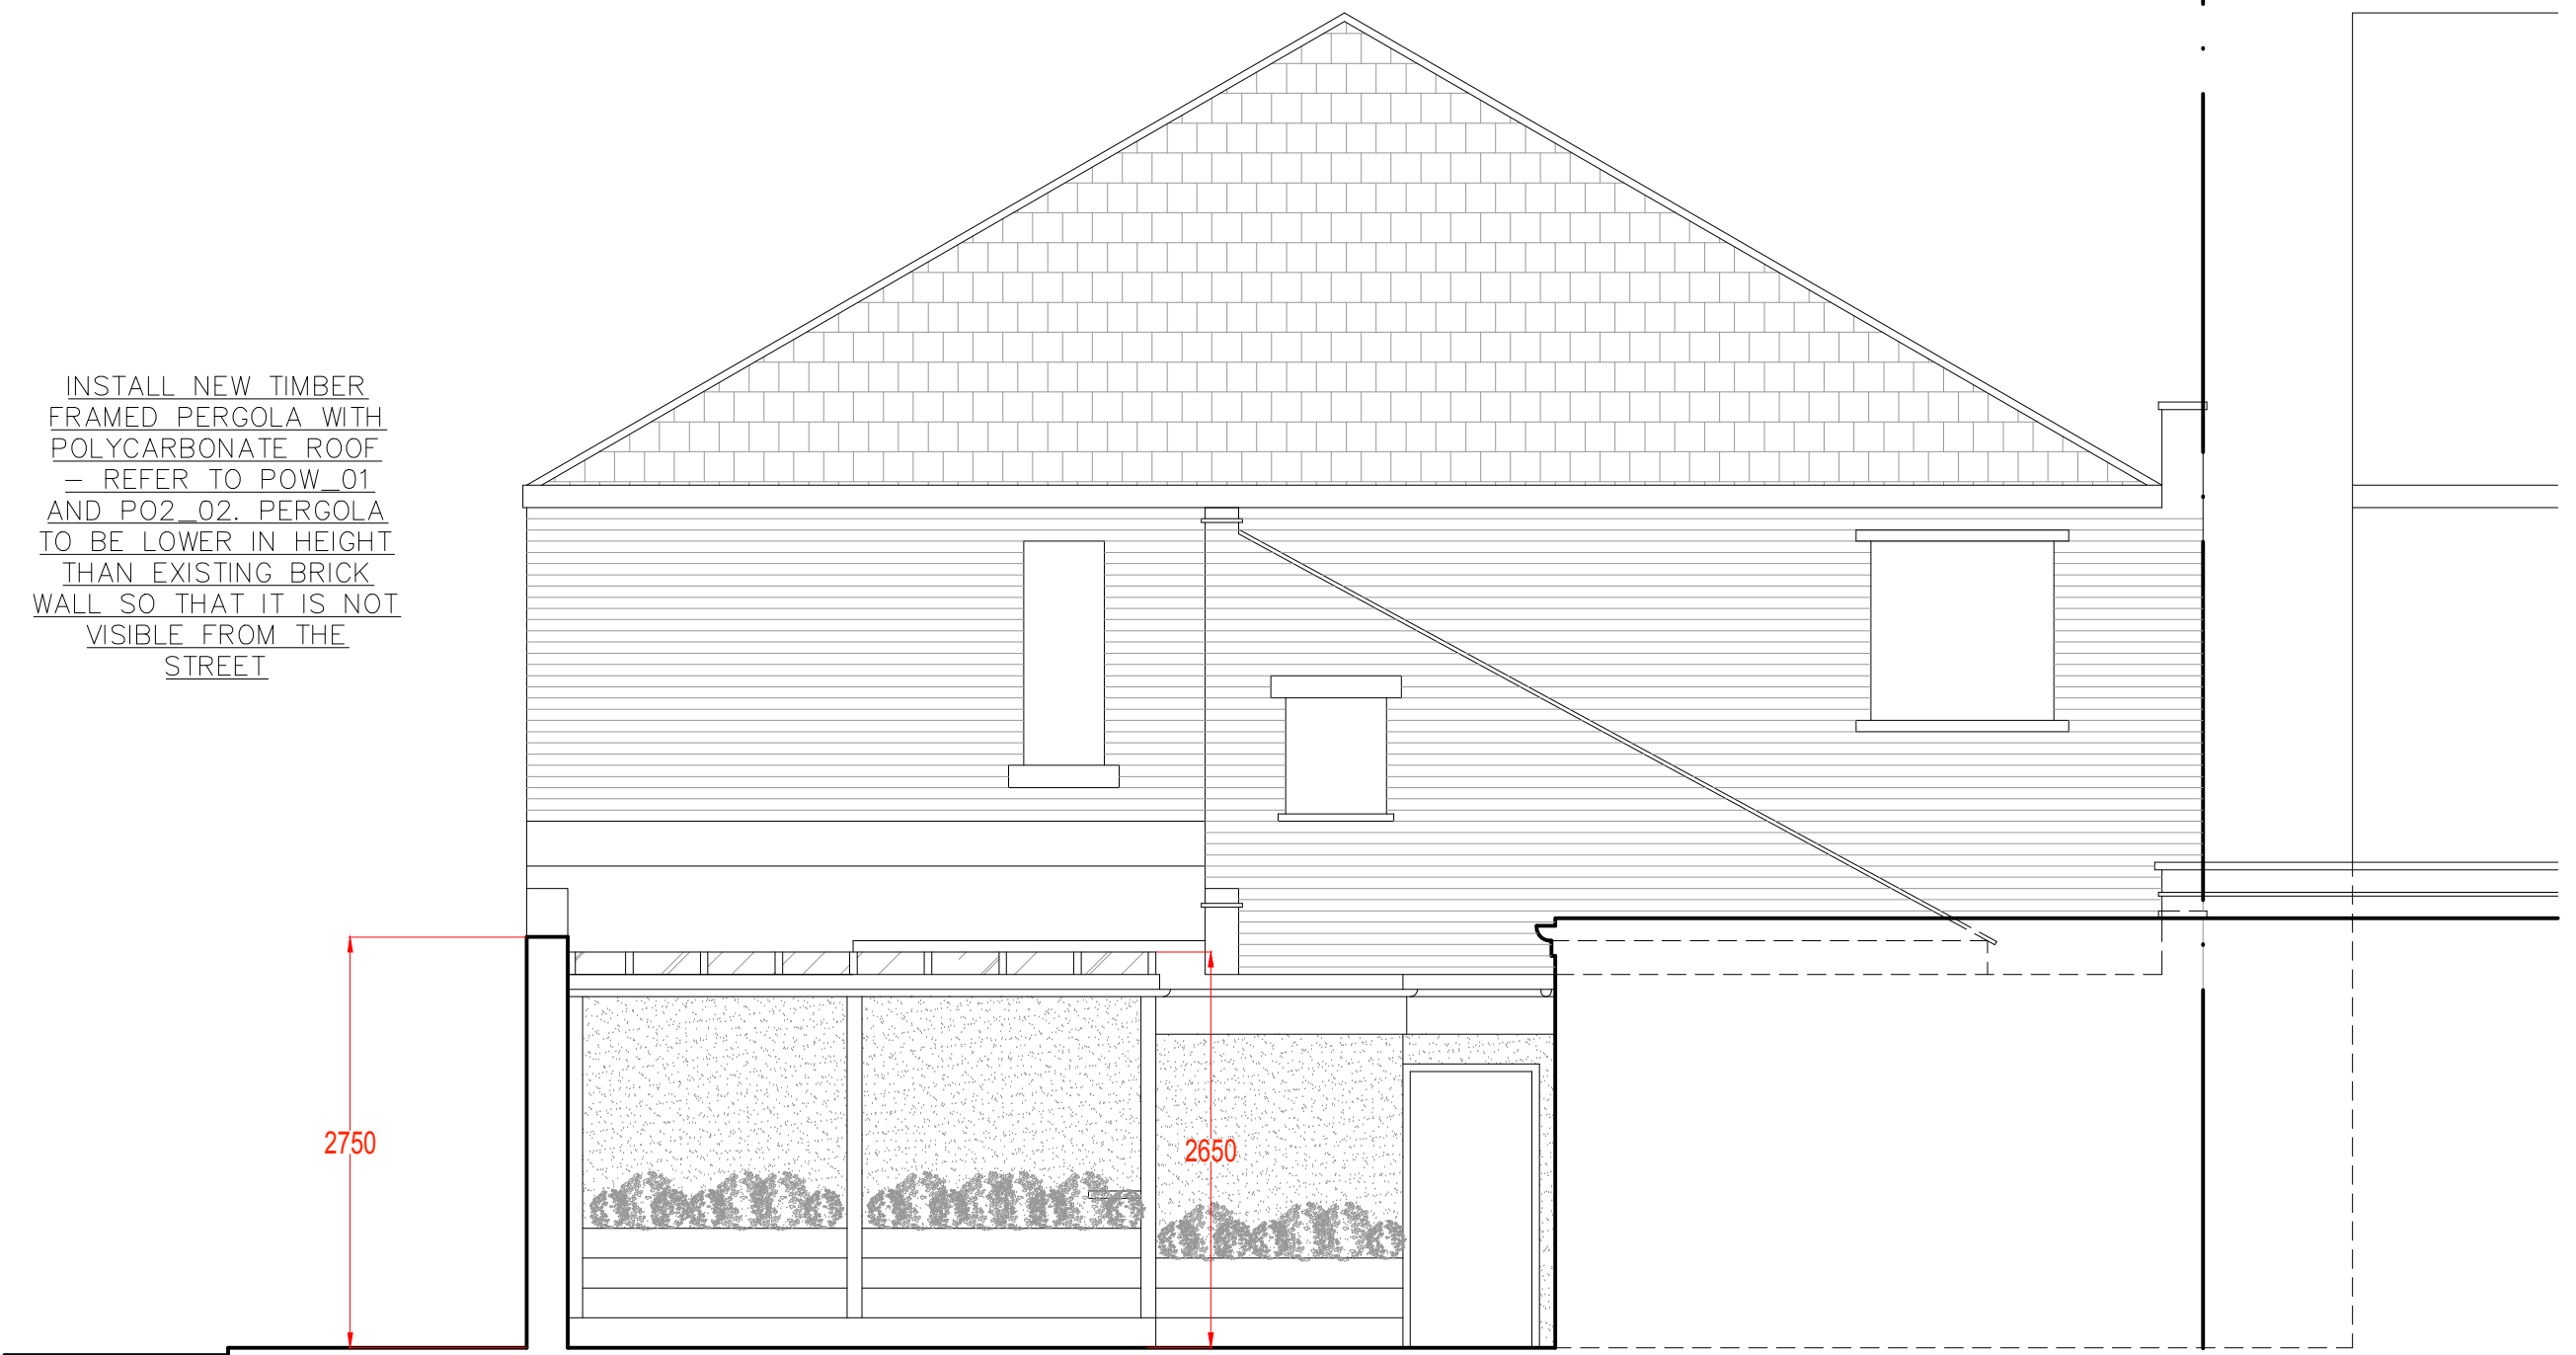

PROPOSED REAR ELEVATION  
SCALE 1:50@A1

Scale 1:50 @ A1  
0 1 2 3m

**BRYNWELL SOUTHERN**  
207-217 Copnor Road, Portsmouth,  
PO3 5BY  
www.brynewell.com  
02392 658780

|                                                                 |                                  |           |           |             |
|-----------------------------------------------------------------|----------------------------------|-----------|-----------|-------------|
| Site Address:                                                   | PRINCE OF WALES, PORTSMOUTH      | REVISION  | DATE / BY | AMENDMENT   |
| Drawing Title:                                                  | EXISTING AND PROPOSED ELEVATIONS |           |           |             |
| Status:                                                         | PLANNING                         |           |           |             |
| Drawing No:                                                     | POW-04                           | Revision: | -         | Date: 12/19 |
| *All dimensions to be checked on site before undertaking works* |                                  |           |           |             |