



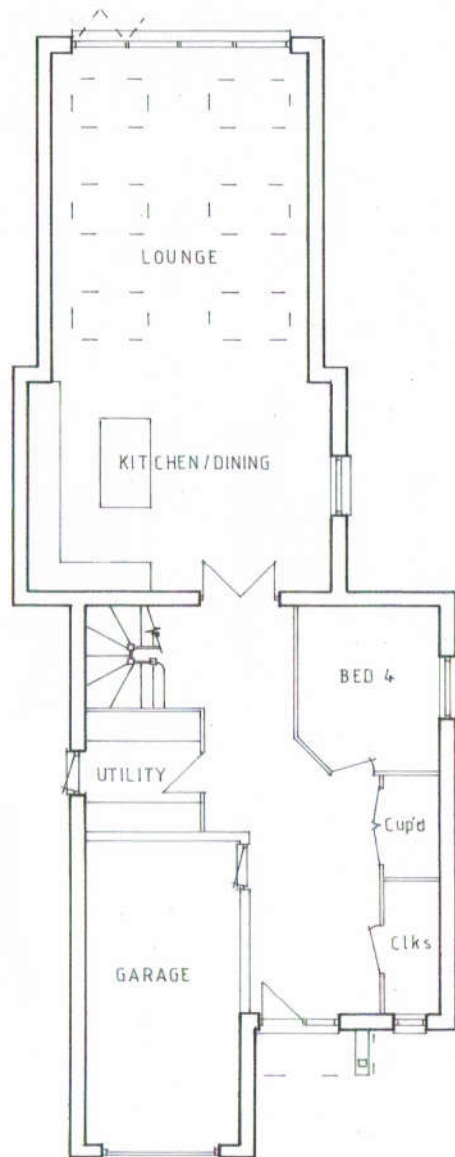

GROUND FLOOR PLAN

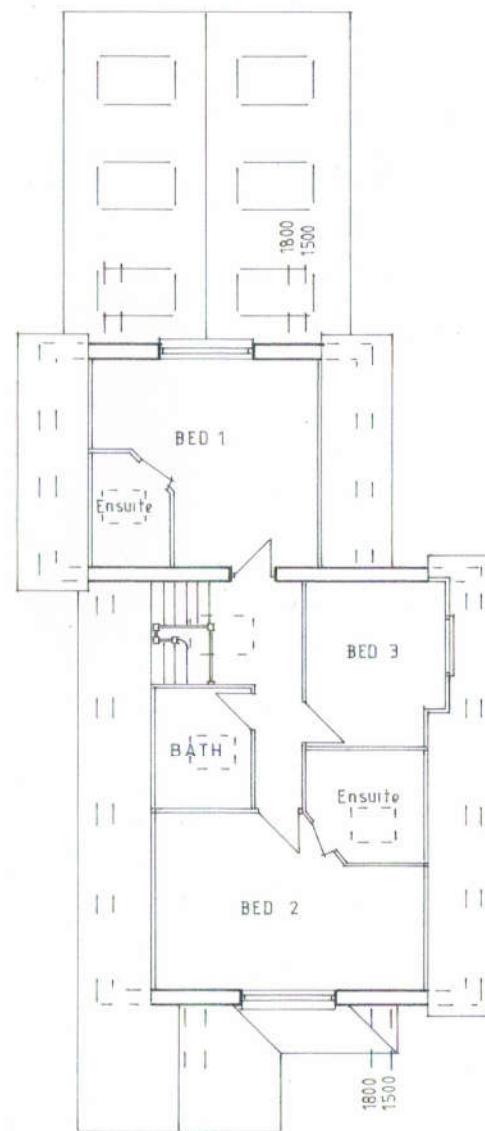

FIRST FLOOR PLAN

0m 1m 2m 3m 4m
Original paper size A3

Rev B—General revisions (June 19);
Rev A—Minor revisions (Mar 19);

Project

PROPOSED REPLACEMENT HOUSE AT
LITTLE FOXES, ROSE HILL, WATERLOOVILLE.

Drawing Title

PROPOSED FLOOR PLANS

Client

MR GOODYEAR

NP DESIGNS
Architectural Consultants

WOODSIDE HOUSE, 108 LONGWOOD AVENUE
COMPLAIR,
WATERLOOVILLE, HAMPSHIRE, PO8 8HX
TEL: 023 9226 8551; EMAIL: nigel@npdesigns.net

Scale 1:100

Dwg No P 298 / 4

Rev B