



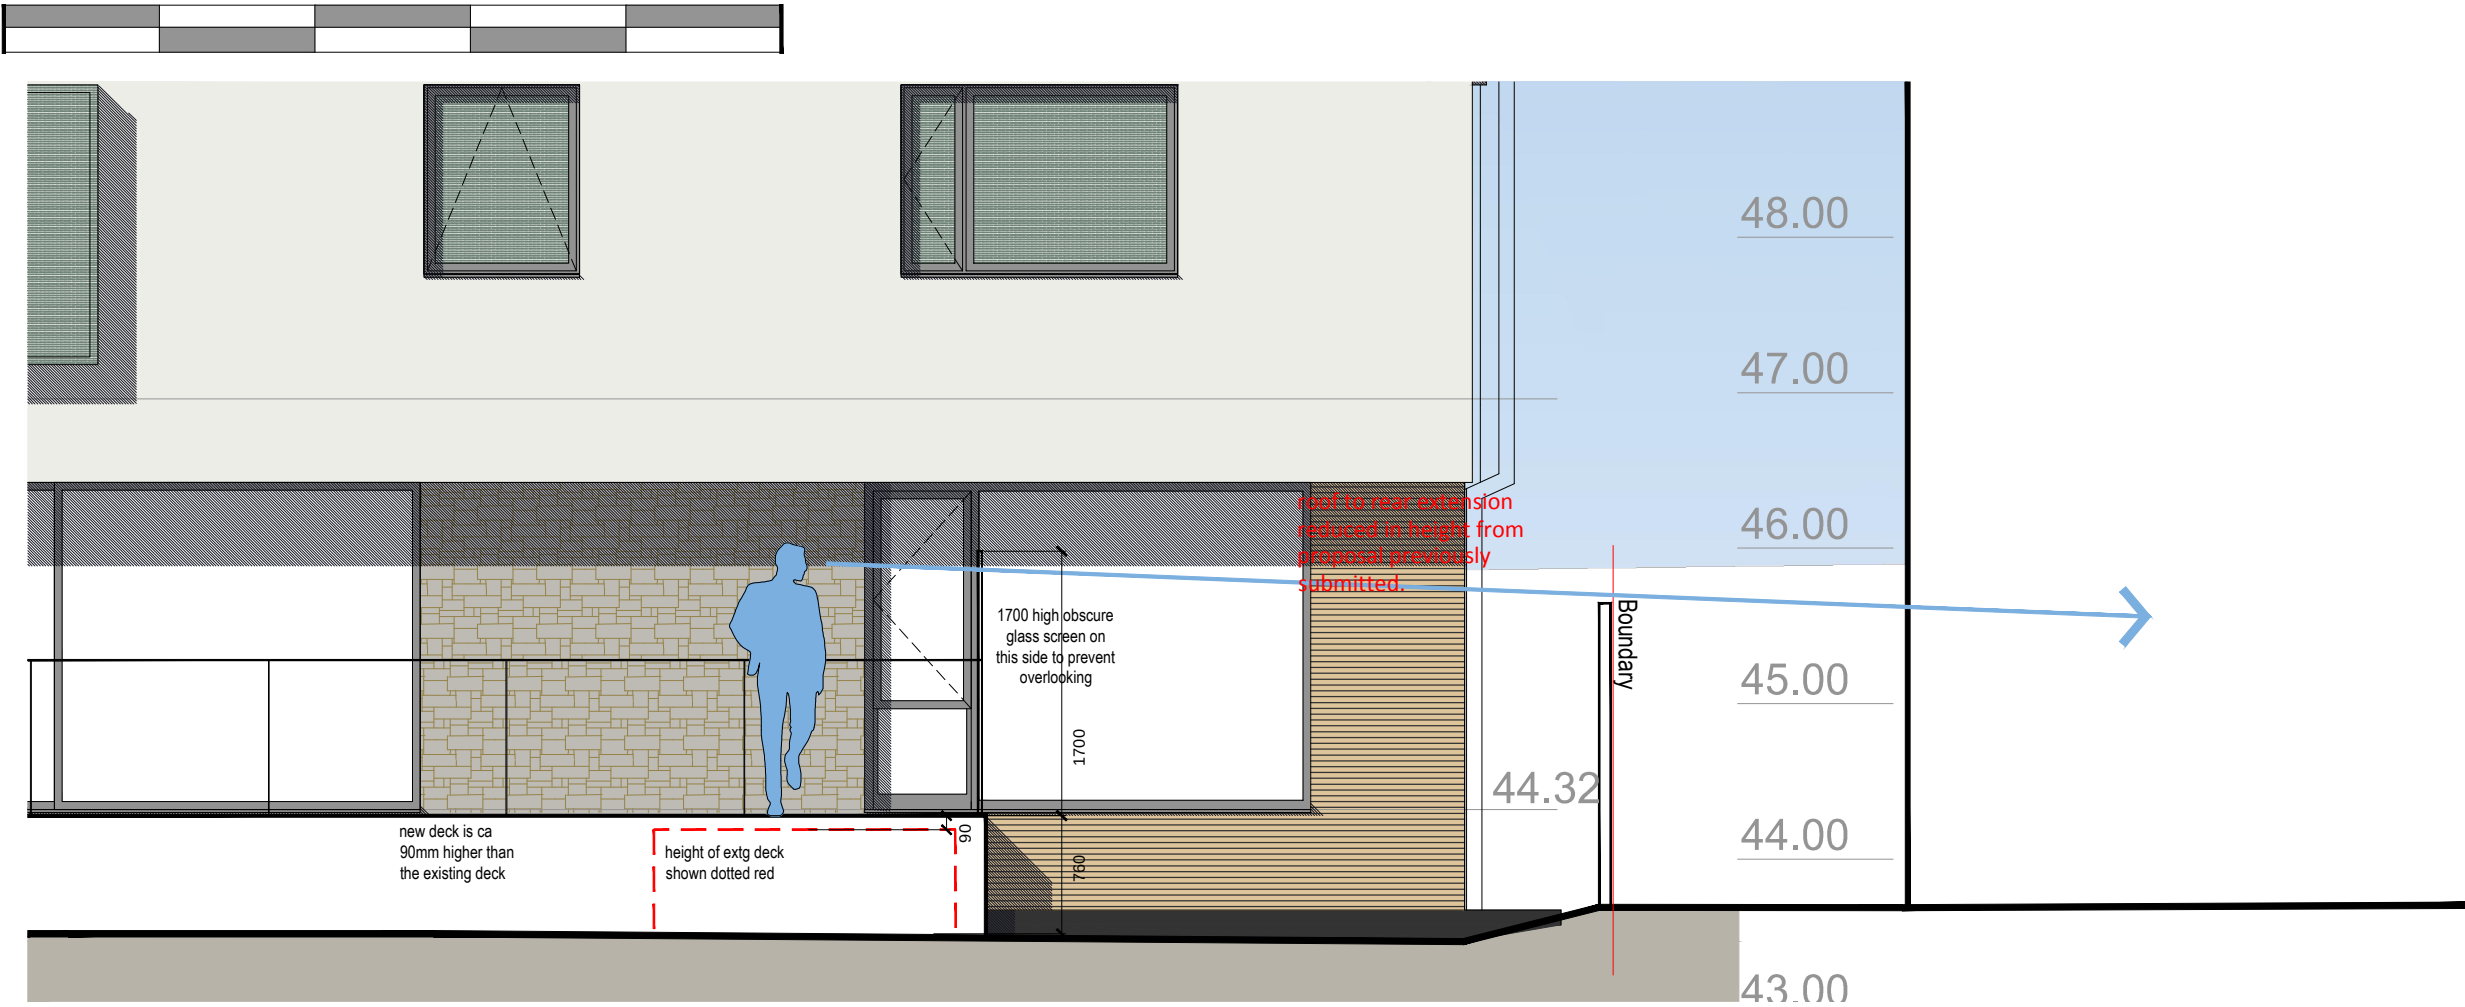

REAR ELEVATION AS PROPOSED

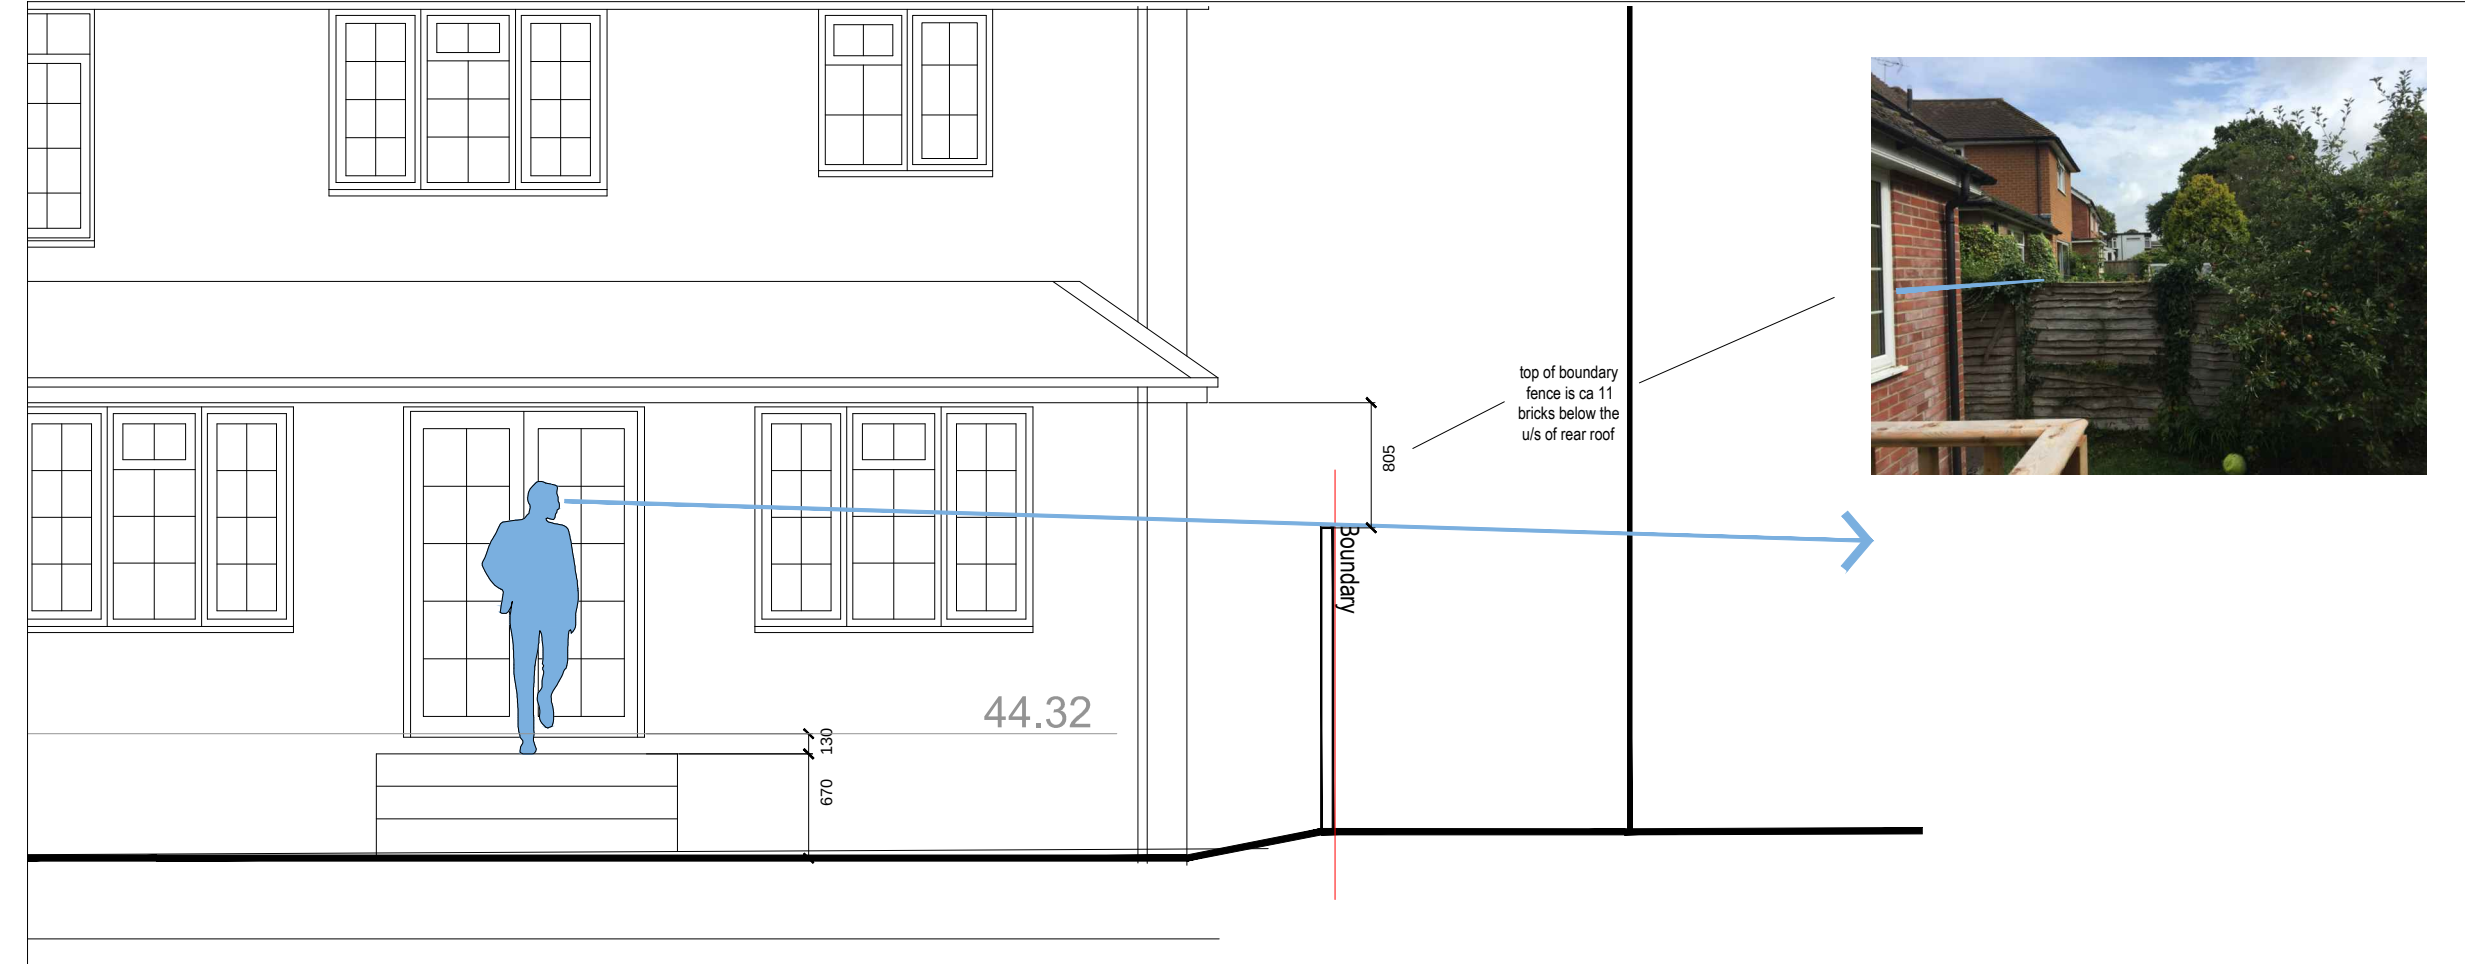

REAR ELEVATION AS EXISTING

NOTES:

This drawing has been prepared for the purposes of submitting a Planning Application and is not to be used for any other purpose. Dimensions are indicative and should be referenced against measured surveys only.

This drawing is the property of Martin Ralph and must not be reproduced, in part or whole, or deviated from, without their permission.

AMENDMENTS		DATE

CLIENT

Neil and Jodie Perkins
62 Ferndale
Waterlooville
Hampshire, PO7 7PB

PROJECT

**PROPOSED FIRST FLOOR REAR
EXTENSION & INTERNAL
RECONFIGURATION**

DRAWING TITLE

REAR ELEVATIONS
COMPARISON BETWEEN EXTG AND NEW

DATE

OCTOBER 2019

SCALE

1:50 @ A3

DRAWING No.	REVISION
19A_012 017	.

MARTINRALPH

ARCHITECTS

RIBA

CHARTERED ARCHITECTS
SURVEYORS & ENGINEERS

Chartered Practice

Part of THE MARTIN RALPH GROUP

11 Dragoon House
Hussar Court
Brambles Business Park
Portsmouth
Hampshire
PO7 7SF

www.martinralph.co.uk
info@martinralph.co.uk
T. 023 9225 7711
F. 023 9225 7712