
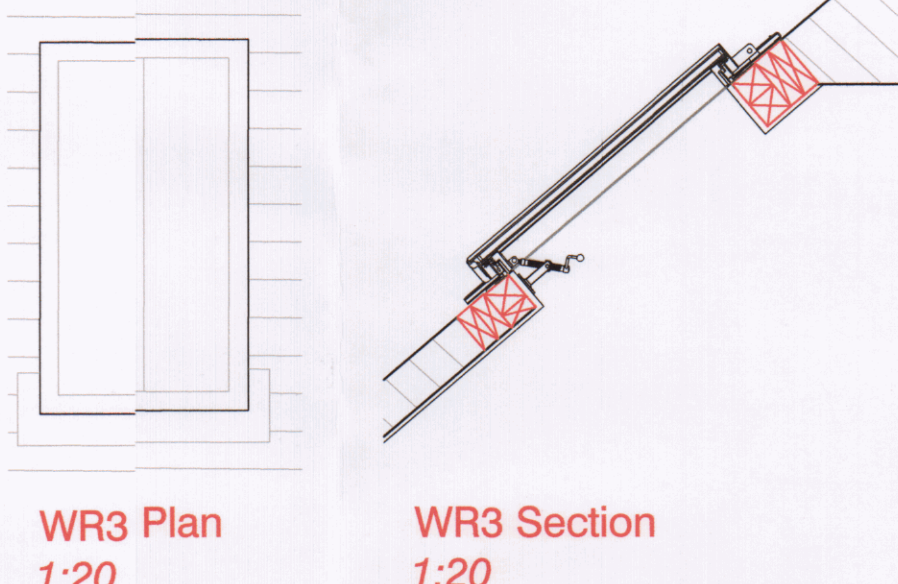
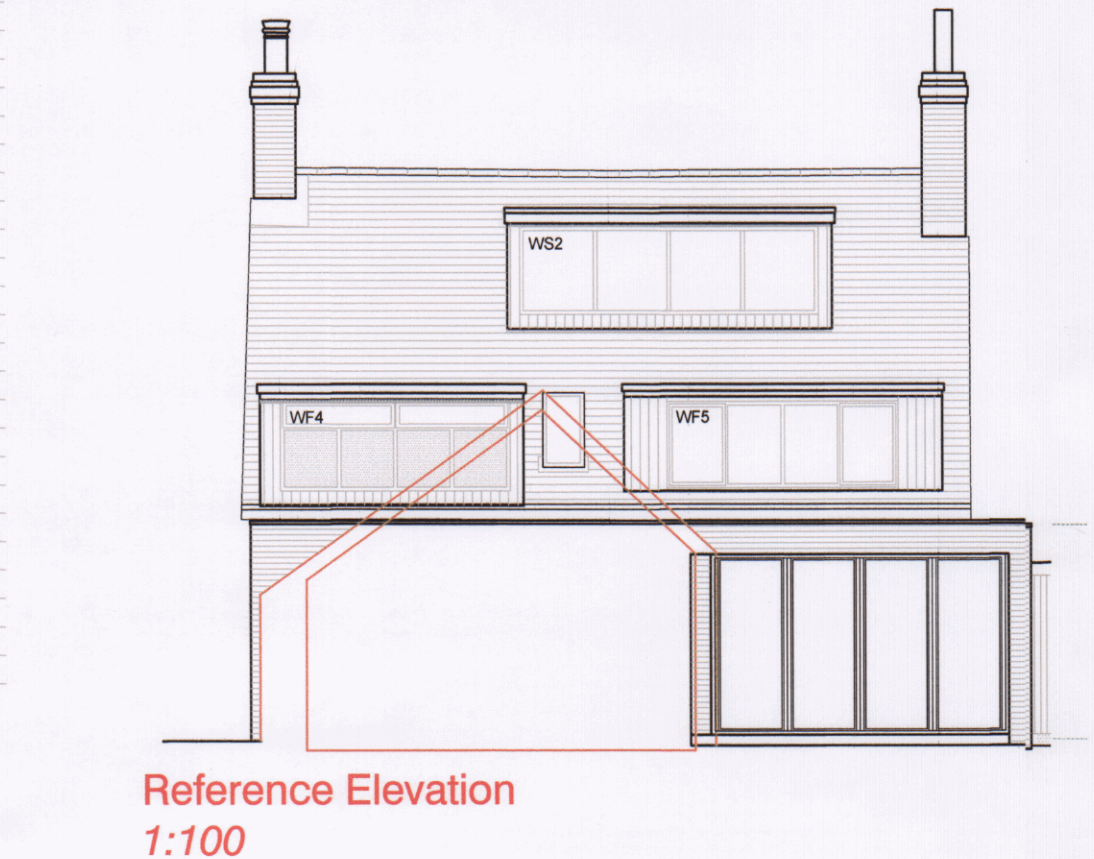
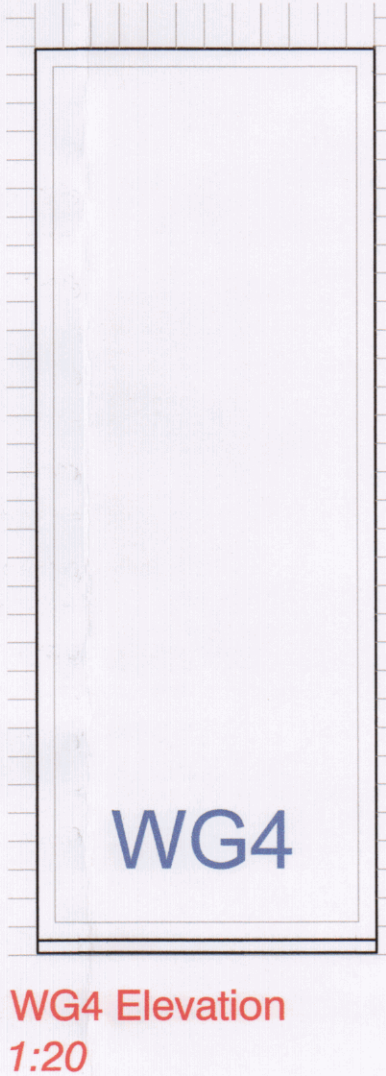
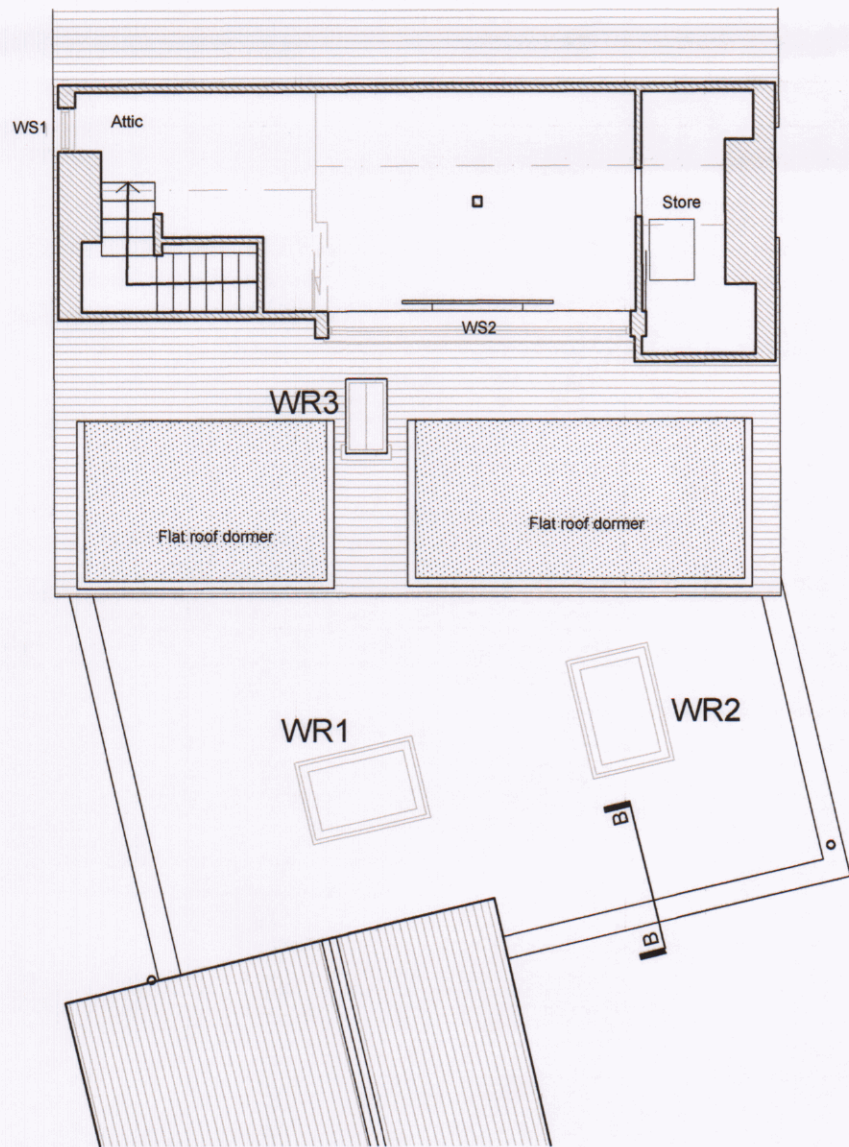
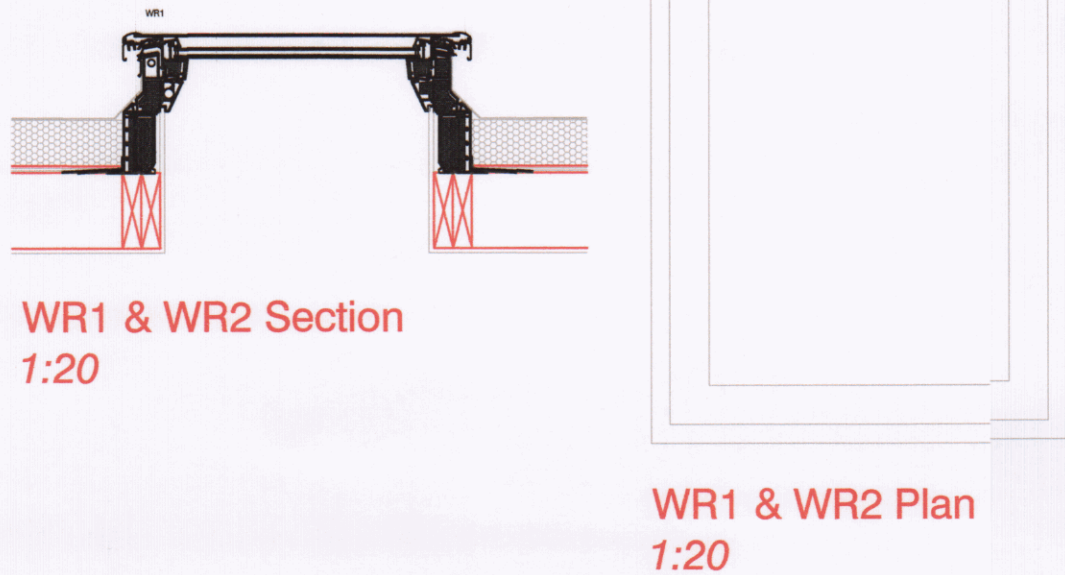
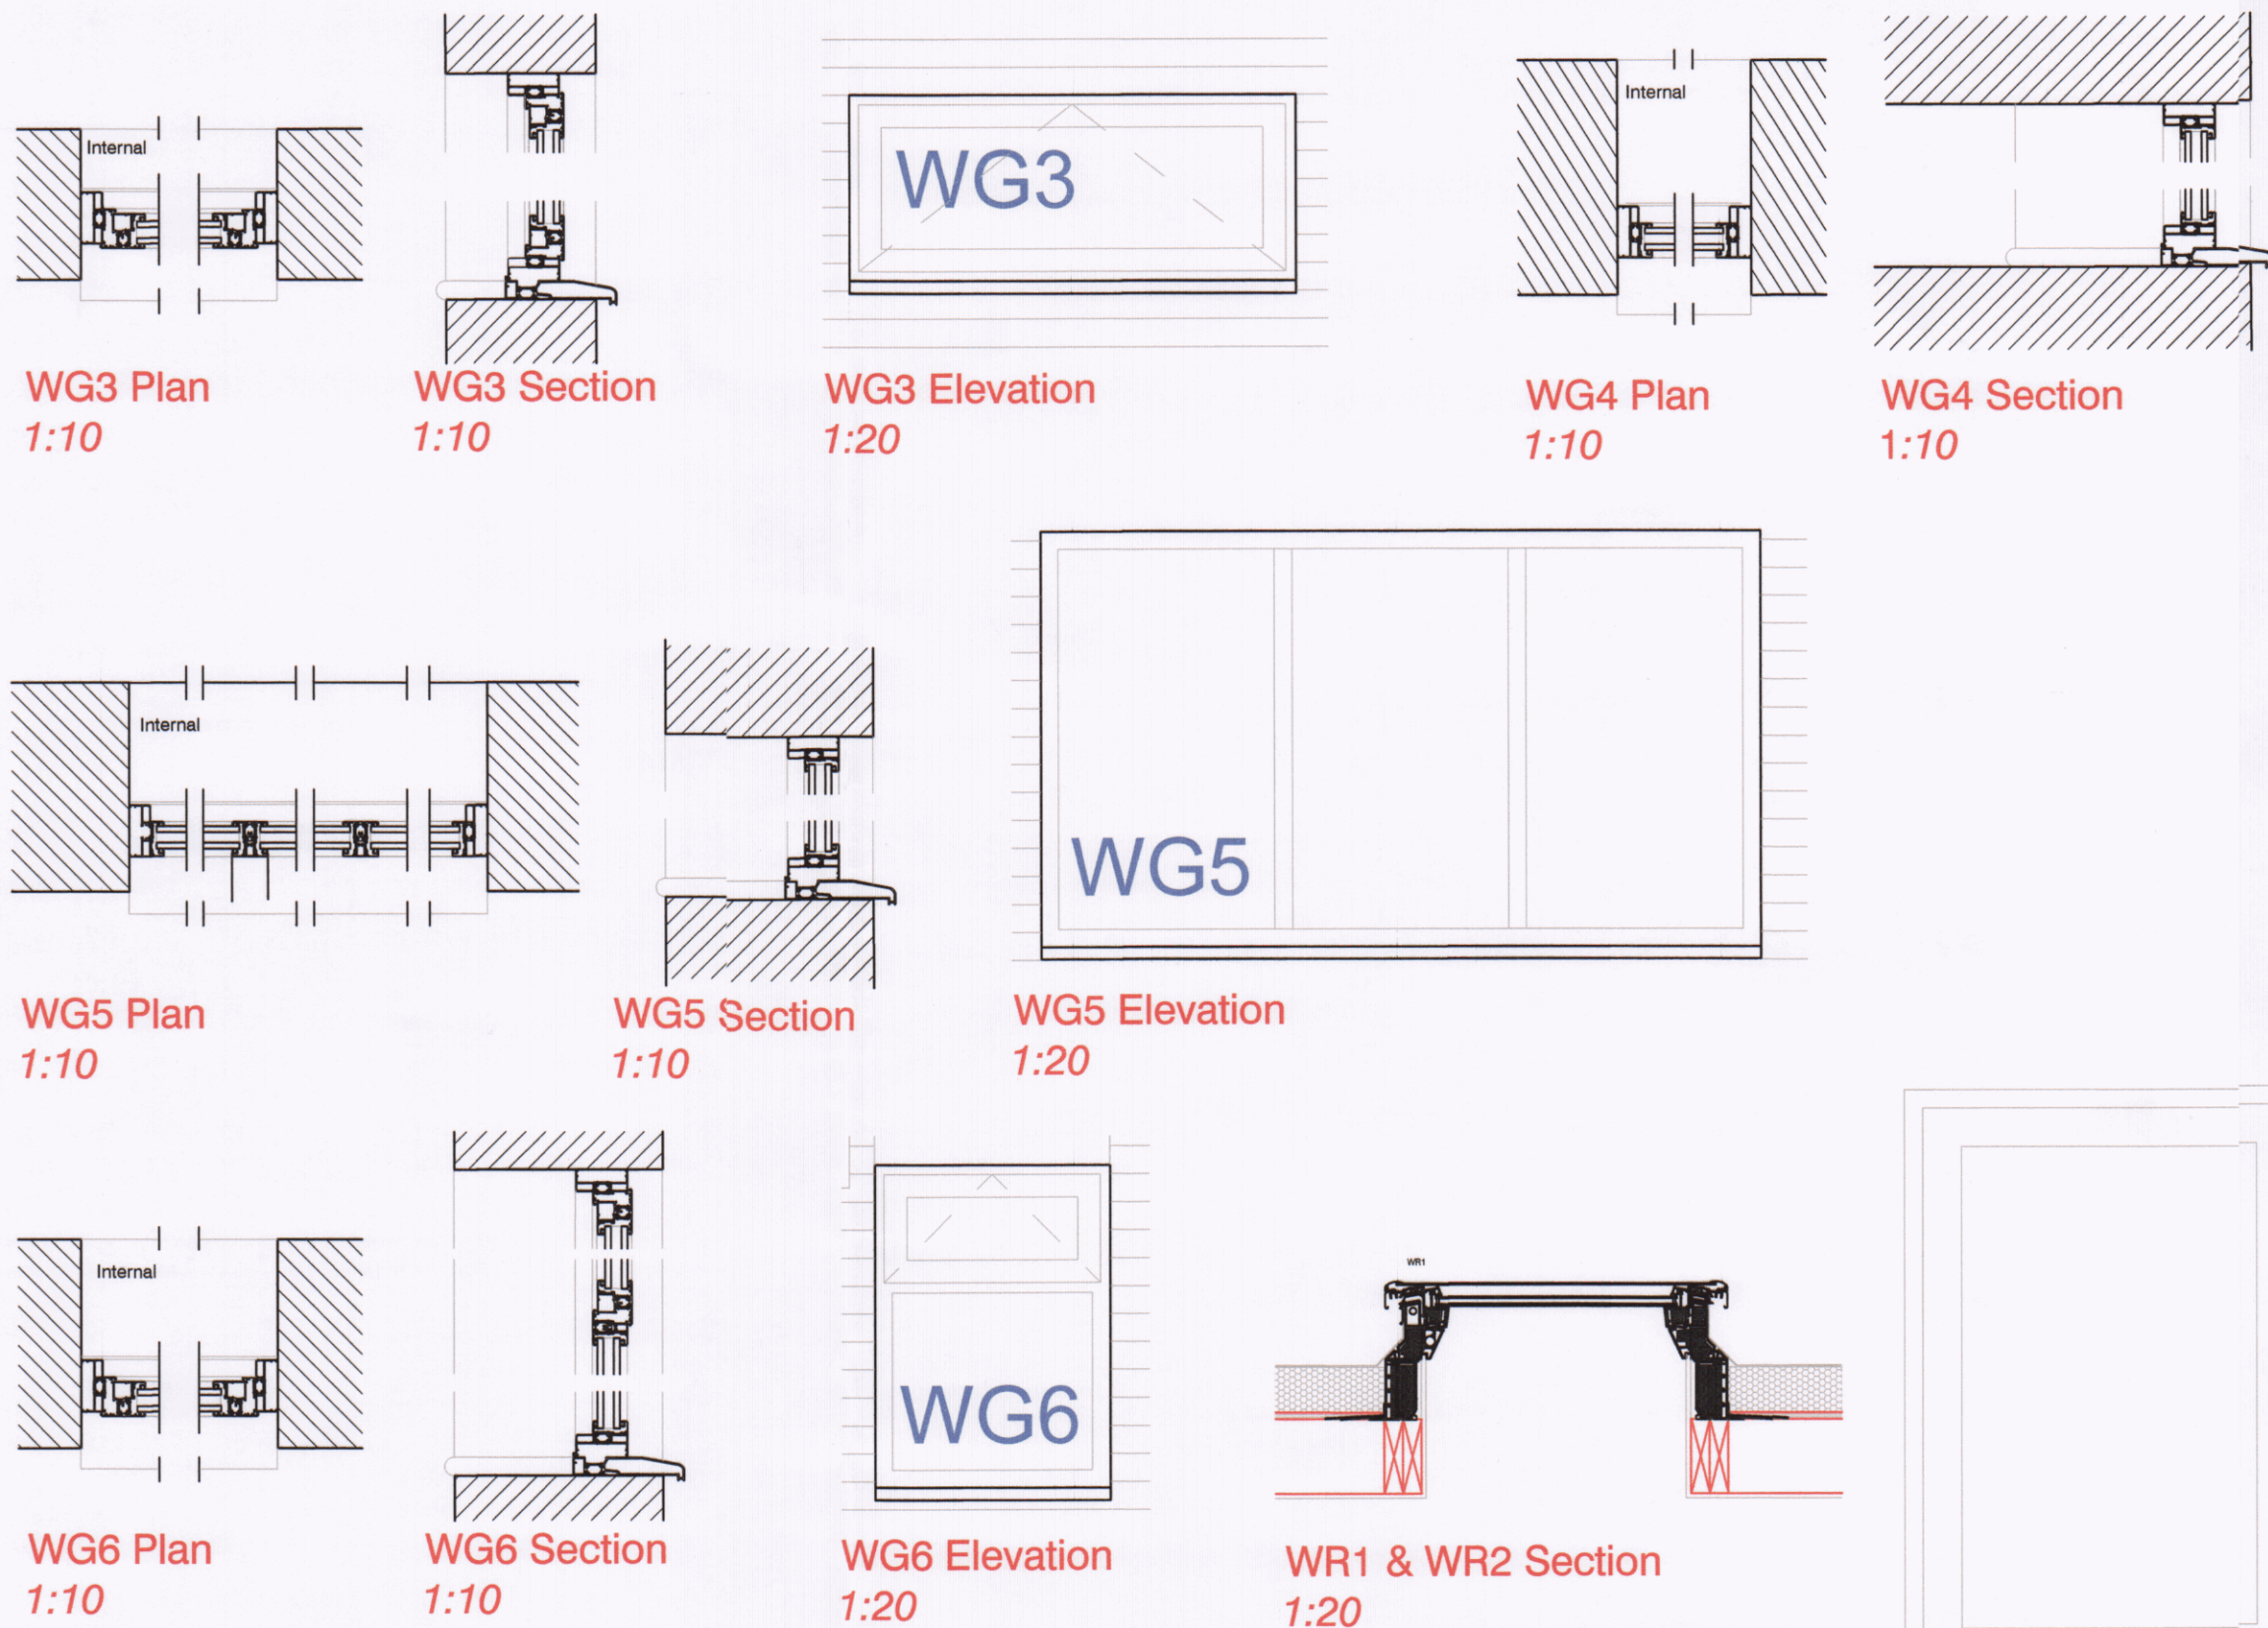
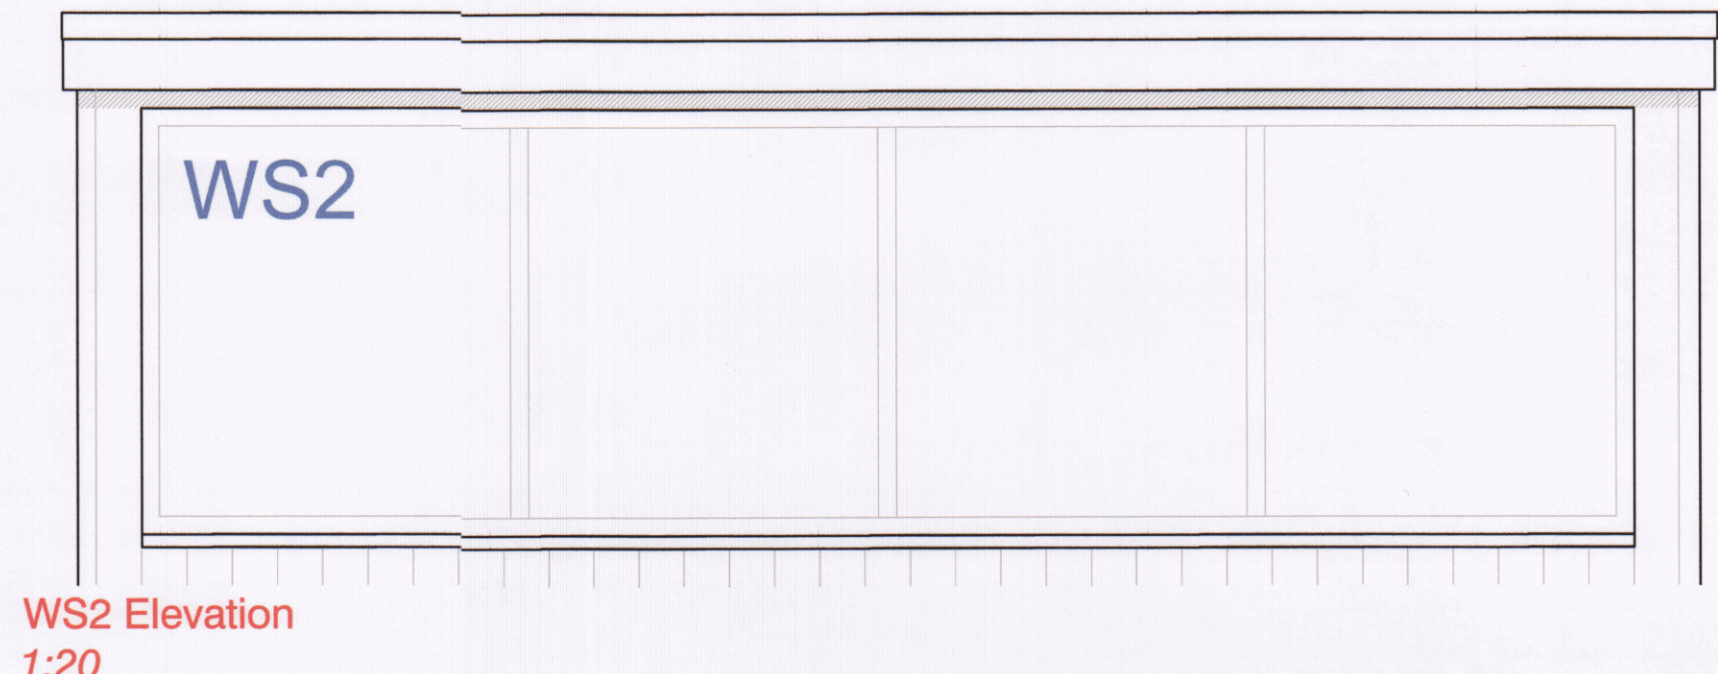
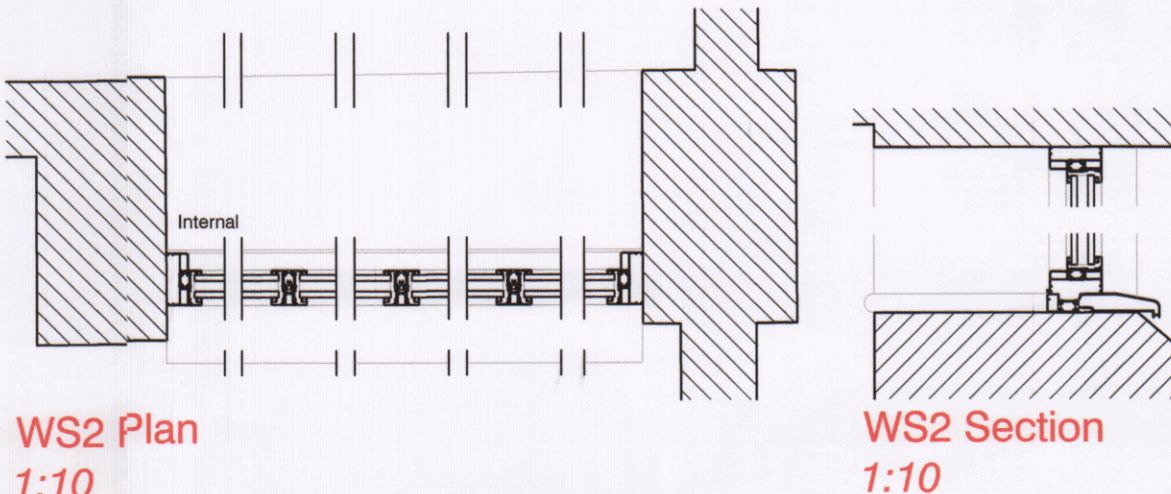
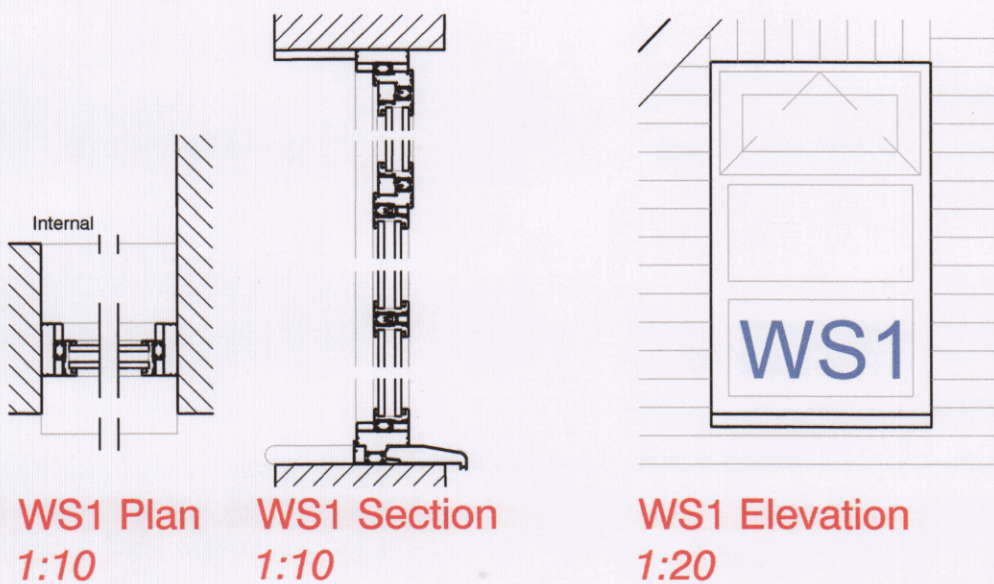
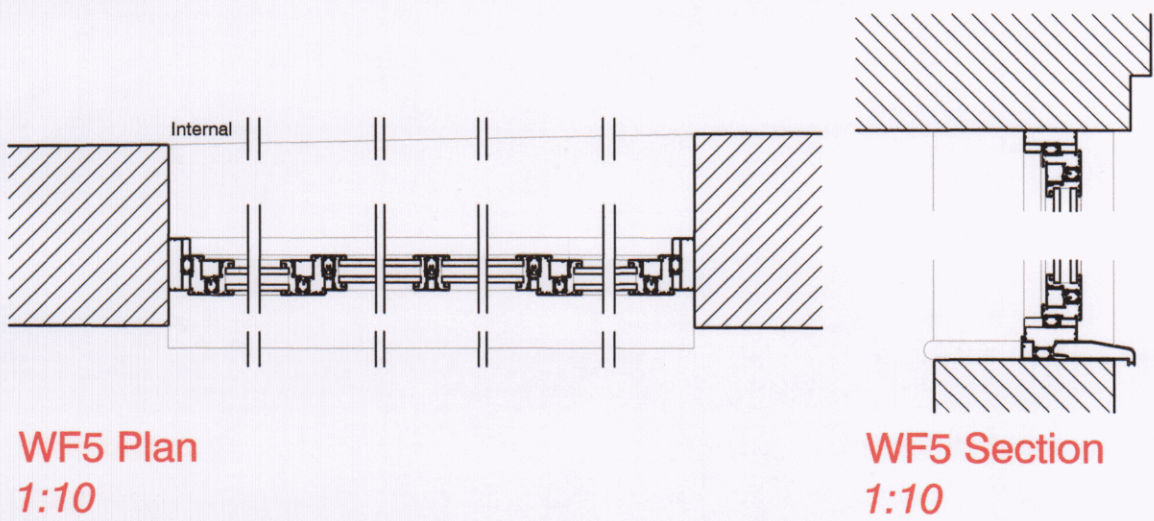
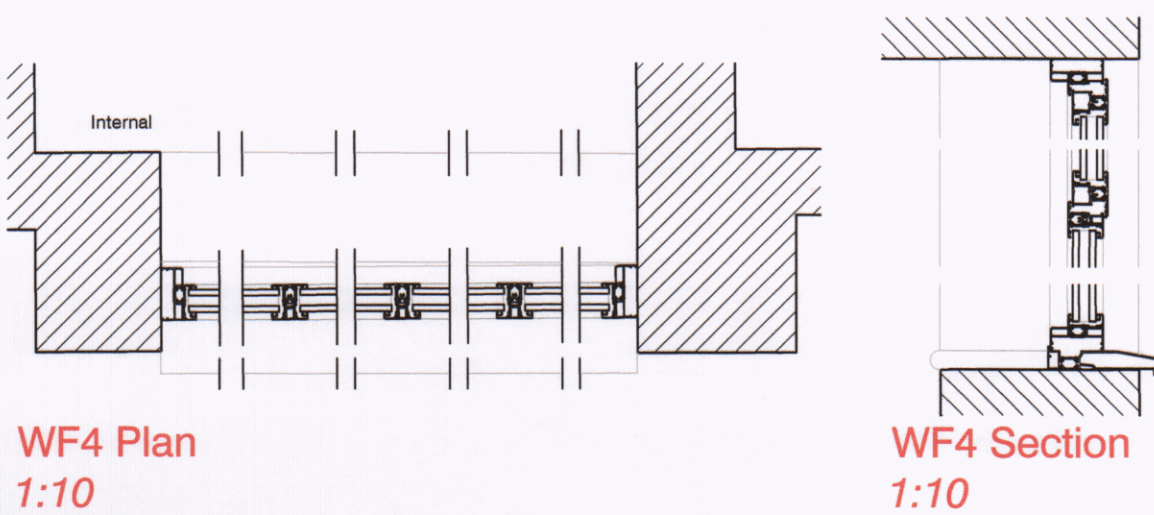


15 King Street, Emsworth _ Discharge of conditions

Window Schedule		
Reference	Description	Material/Finishes
WG3	New window into existing kitchen wall (south elevation) 1200 x 1050mm	Powder coated aluminium
WG4	New window into proposed extension (south elevation) 910 x 2380mm	Powder coated aluminium
WG5	Replacement window into proposed extension (north elevation) 1887 x 1150mm	Powder coated aluminium
WG6	Replacement window into proposed extension (north elevation) 623 x 893mm	Powder coated aluminium
WG7	Replacement window into proposed extension (north elevation) 1011 x 500mm	Powder coated aluminium
WF4	Replacement window into existing bathroom dormer (east elevation) Clear glazed top light with opaque glazing below 3041 x 1205mm	Powder coated aluminium
WF5	Replacement window into existing bedroom dormer (east elevation) 3060 x 1180mm	Powder coated aluminium
WS1	Replacement window into loft space (north elevation) 583 x 962mm	Powder coated aluminium
WS2	Replacement window into existing bedroom dormer (east elevation) 3953 x 1152mm	Powder coated aluminium
WR1	New roof light over dining area 1500 x 1000mm	Black aluminium profiles (RAL 8022) and PVC Specification document included
WR2	New roof light over new living area 1500 x 1000mm	Black aluminium profiles (RAL 8022) and PVC Specification document included
WR3	Replacement roof light over stairs 550 x 982mm (Conservation roof light)	Pine; bright white internal finish with discrete wood grain; Black external profile & glazing bar.

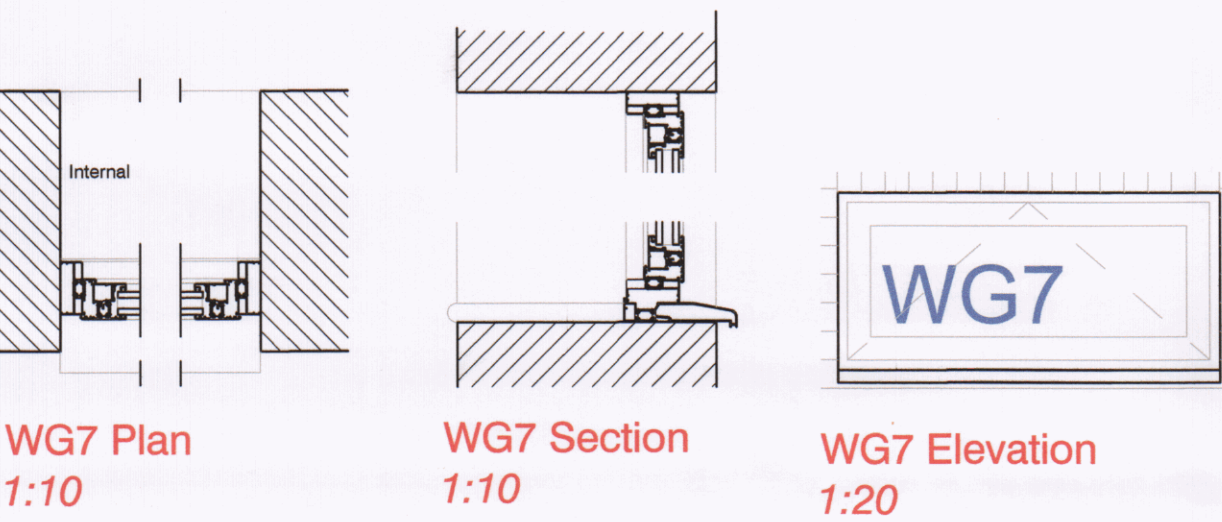

NOTES:


Dimensions to be checked on site before commencing work. Any discrepancies shall be reported to the architect immediately.

Do not scale from these drawings except for planning purposes.

Use figured dimensions only.

Where applicable this drawing is to be read in conjunction with other consultants' drawings.

All drawings to be read in conjunction with specification and all other drawings including structural engineer and mechanical and electrical drawings / specification

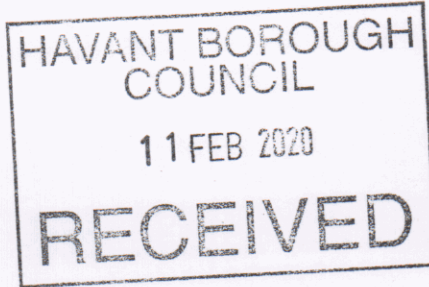

REV	DATE	AMENDMENT	DRAWN

hd architects

Helyer Davies Architects Ltd
1 The Old Flour Mill,
Emsworth, PO10 7BT
01243 370 715
www.hdachitects.co.uk mail@hdarchitects.co.uk

PROJECT
15 King Street
Emsworth
Hampshire
PO10 7AX

DRAWING
Window & Roof light details

SCALE
As fixed @ A1

DATE	Jan 2020	DRAWN	SH/NW
DRAWING NUMBER	17091-03	REVISION	