


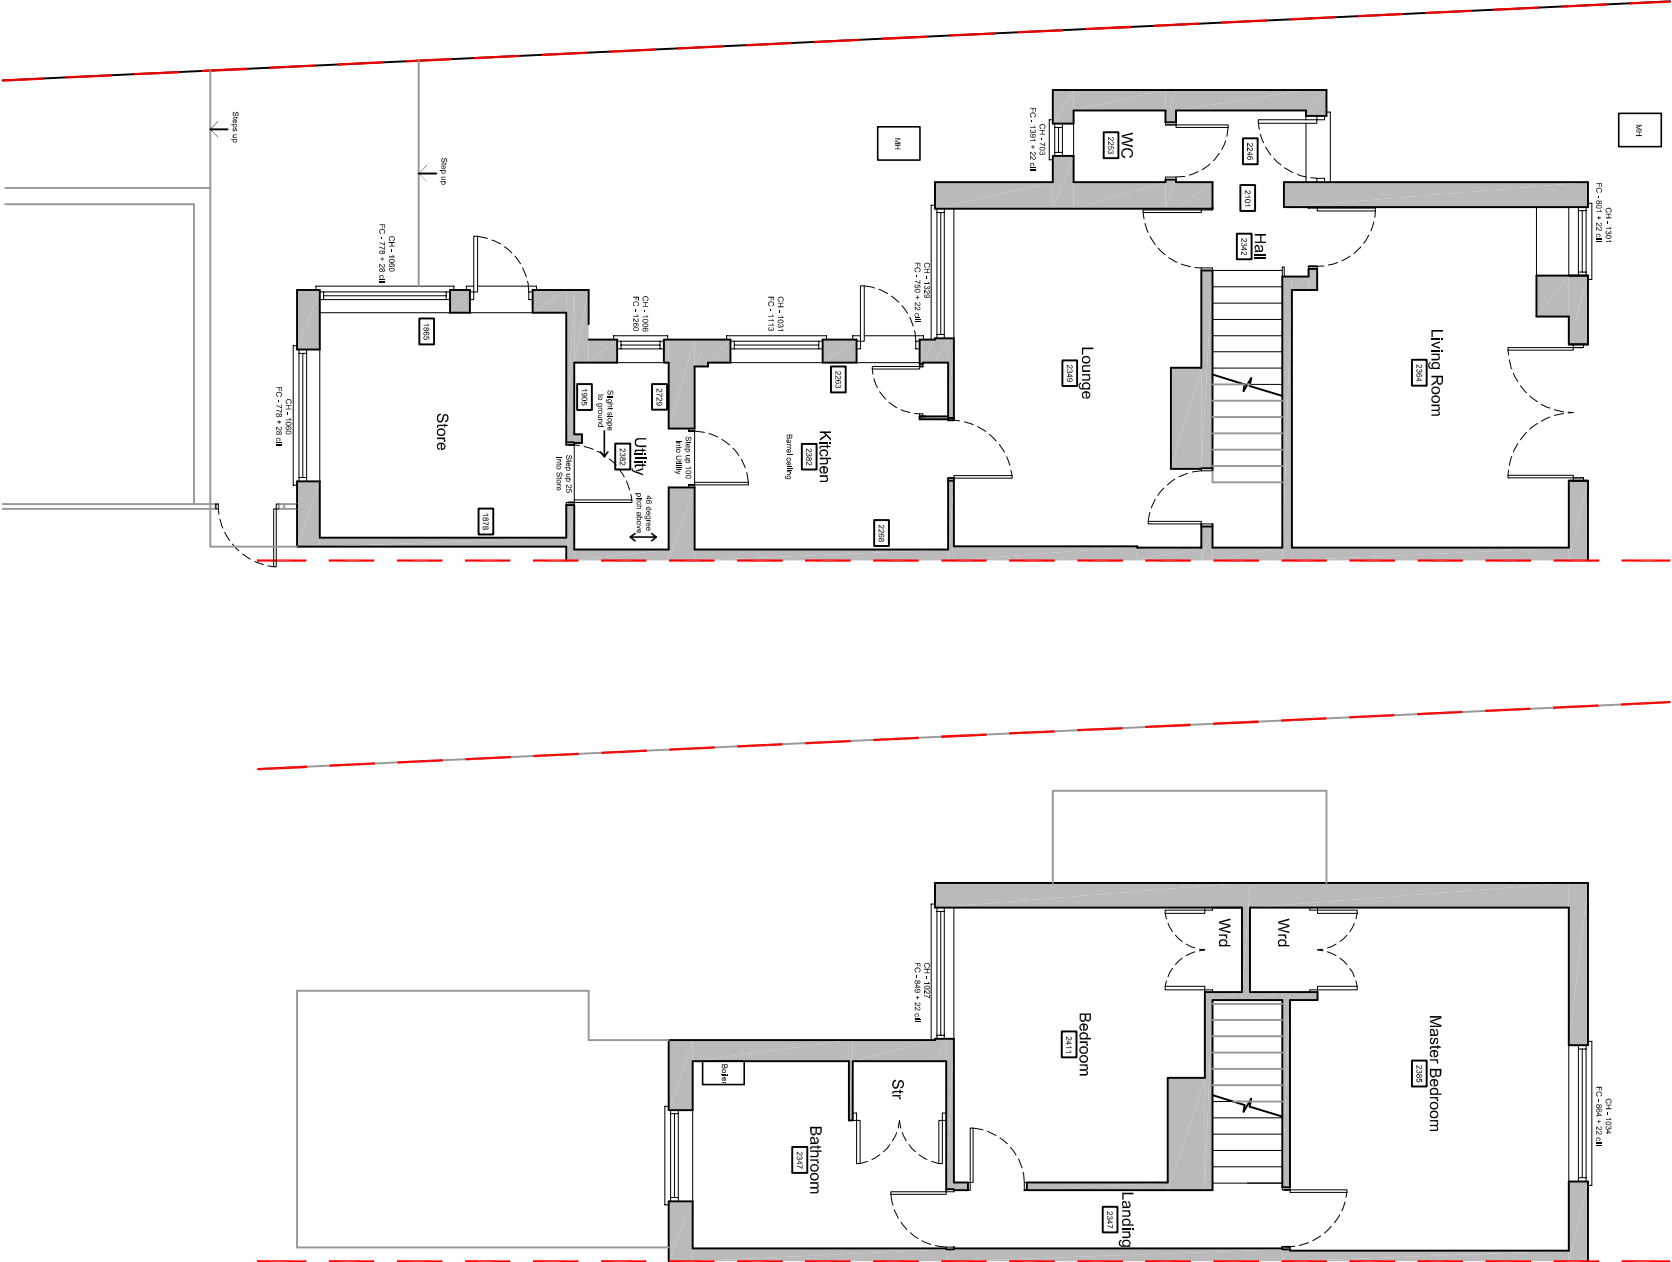

Ground floor plan

First floor plan


Existing floor plans scale 1:100



Proposed site plan


scale 1:500

Ordnance Survey, (c) Crown Copyright 2020.
All rights reserved. Licence number 100022432

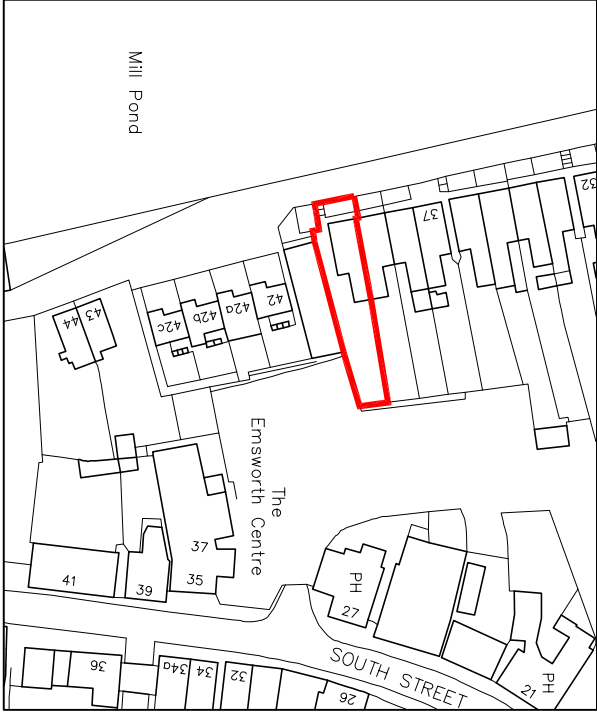

Location plan

scale 1:1250

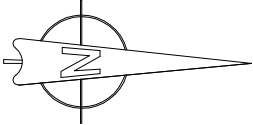

For	MR & MRS BOND	Title	EXISTING FLOOR PLANS, SITE & LOCATION PLANS			Office Tel:	01243 933732		
Project	PROPOSED EXTENSION AT 40 BRIDGEFOOT PATH, EMSWORTH, PO10 7EB	Date	June 2020	Drawn	JB	Scale	As shown @ A3	Checked	.
		Job Number	PL 352.20	Drawing Number	-01	Revision	A		
						Email:	admin@jb-architecturedesign.com		
						Web:	www.jb-architecturedesign.com		
						