



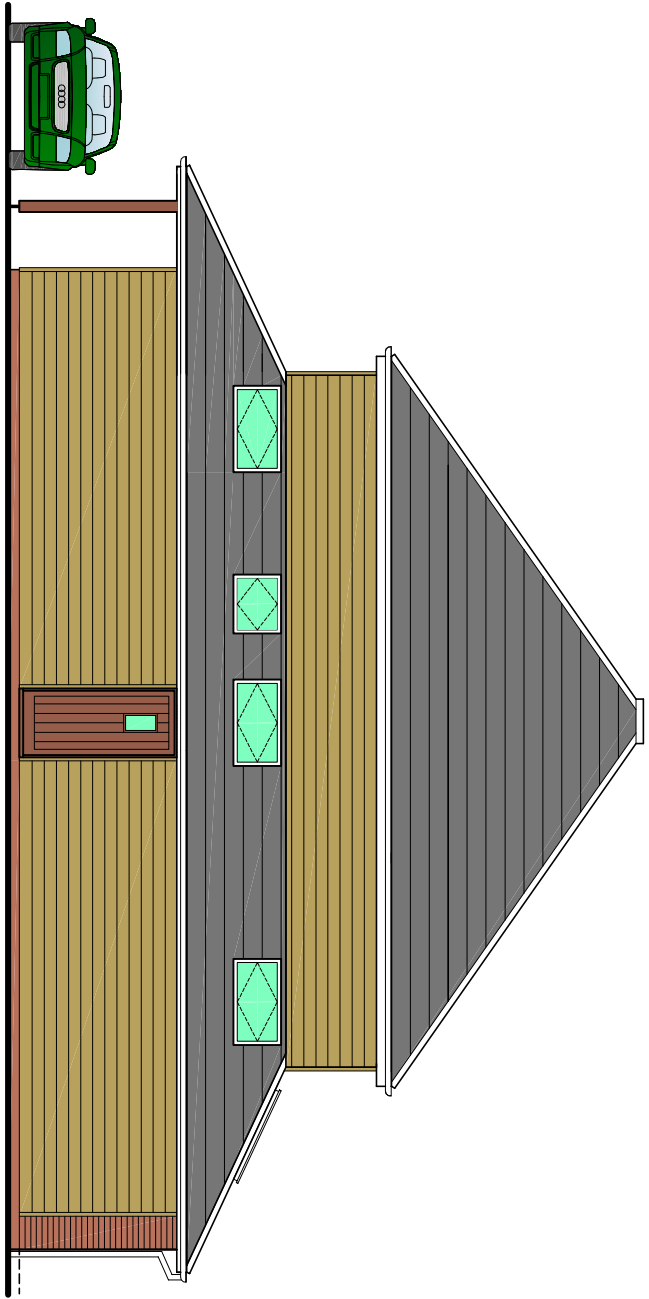


Proposed north (side) elevation scale 1:100

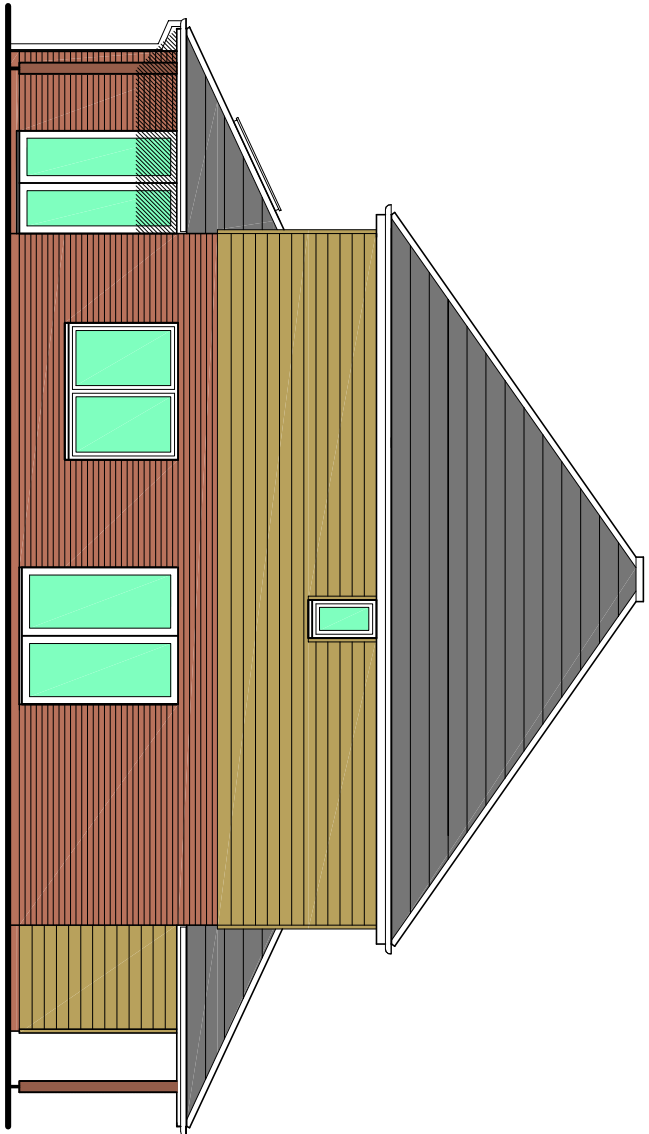

Proposed east (front) elevation



Proposed south (side) elevation

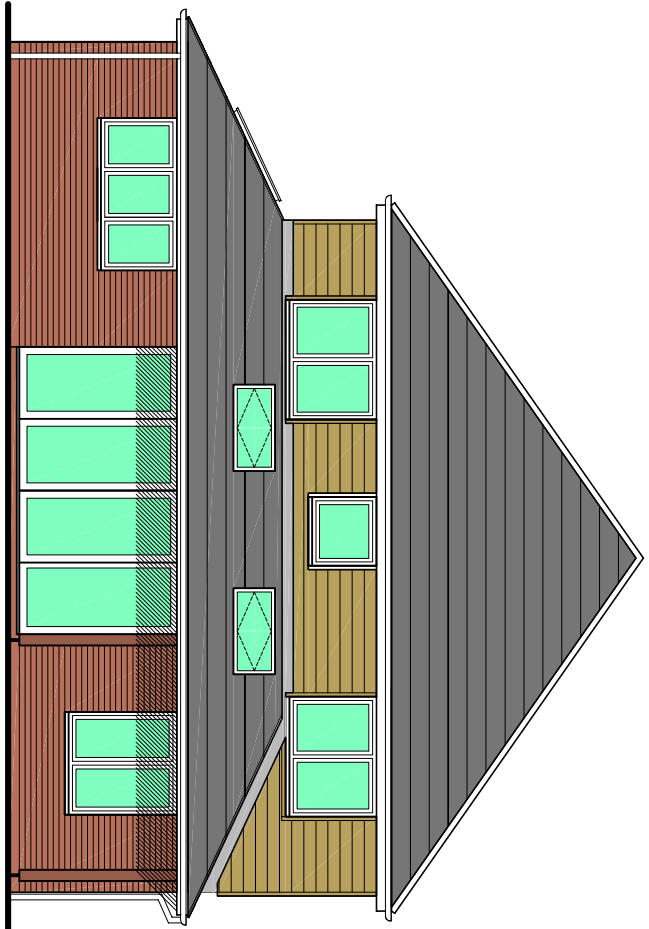

Proposed west (rear) elevation

Schedule of materials:



Marley Eternit cladding



Aluminum doors & windows - black




Velux skylight





Red brick


Ordnance Survey, (c) Crown Copyright 2020.
All rights reserved. Licence number 100022432

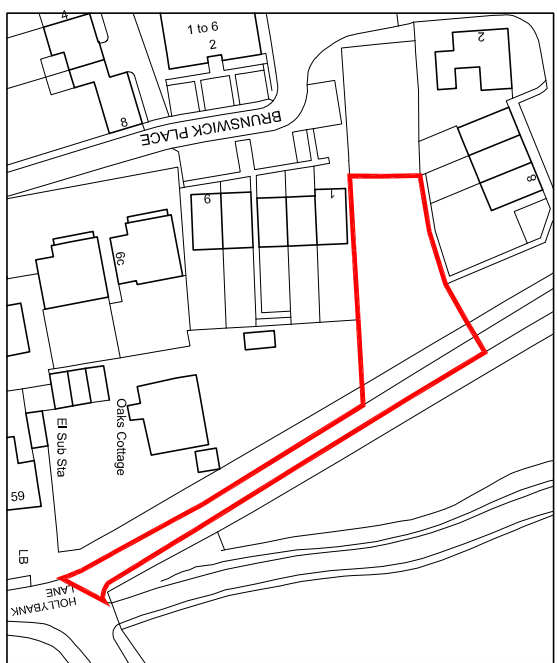


Location plan
scale 1:1250

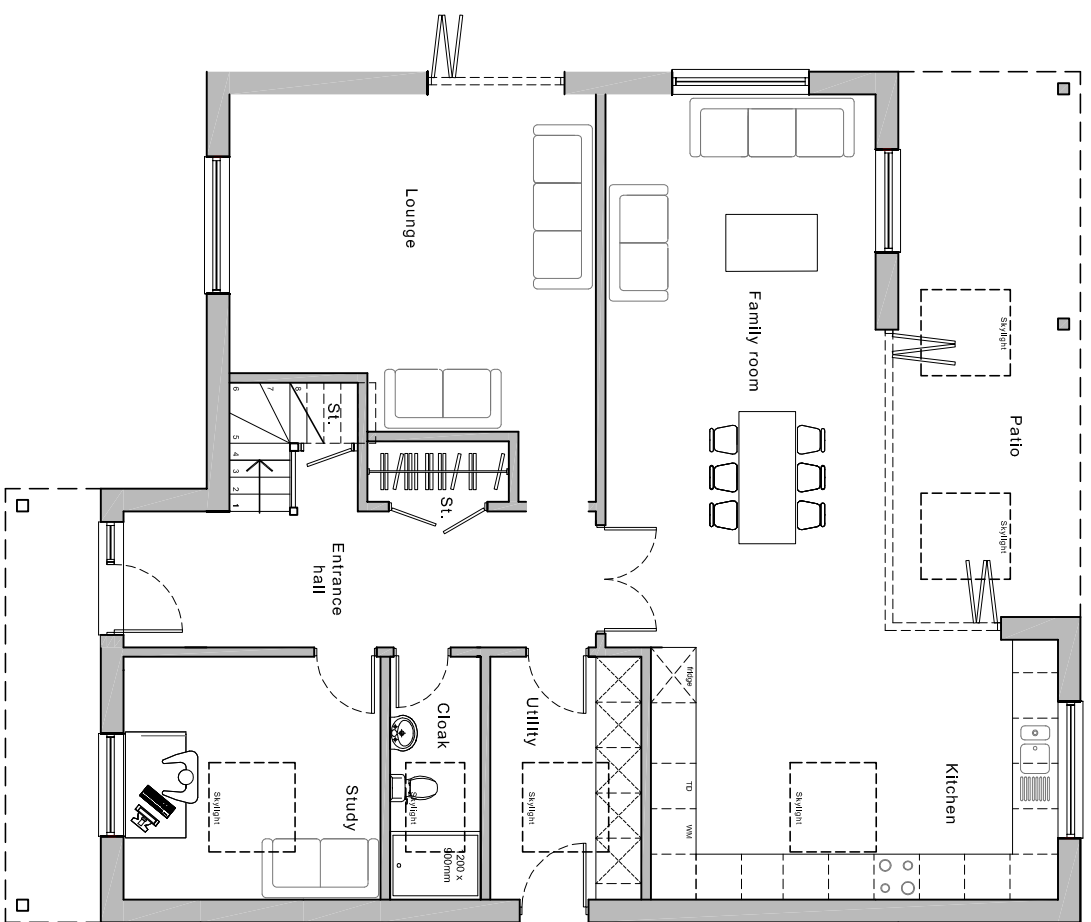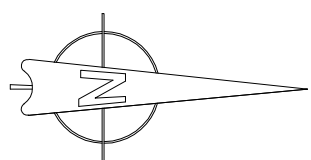


Proposed ground floor plan scale 1:100

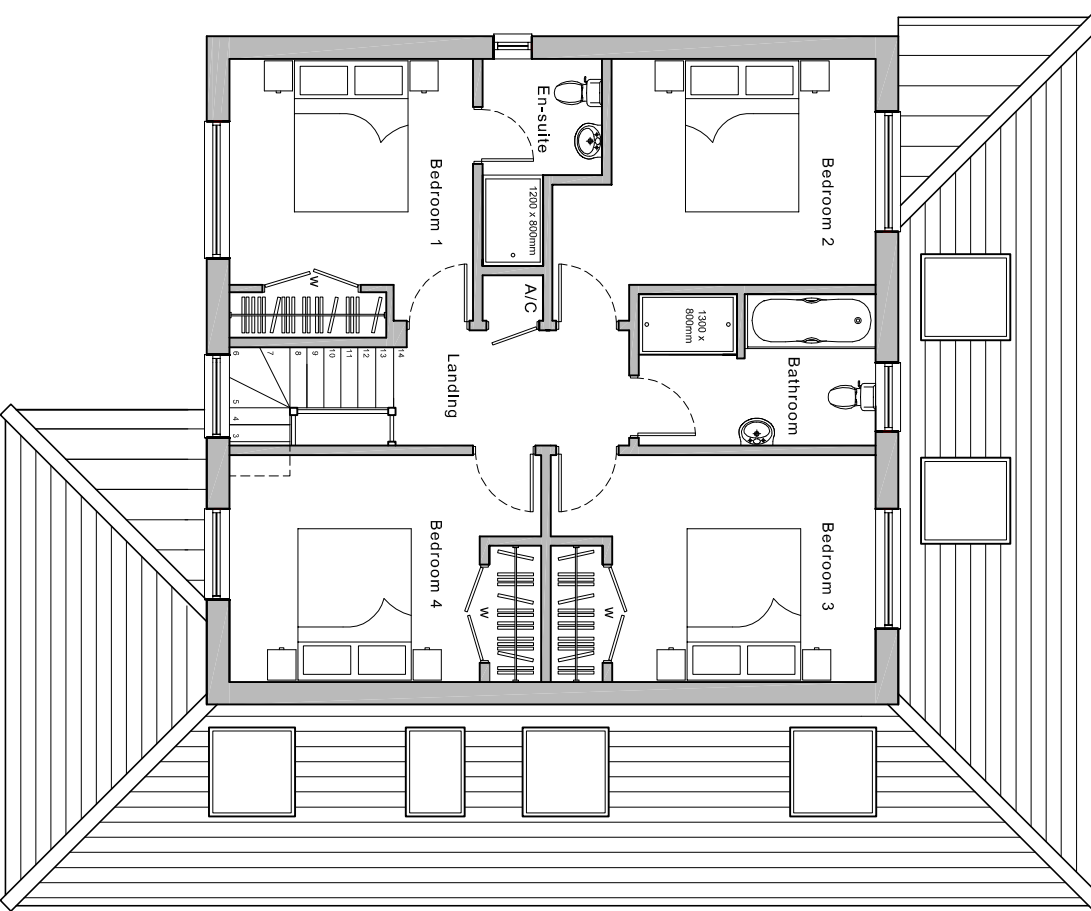

Proposed first floor plan

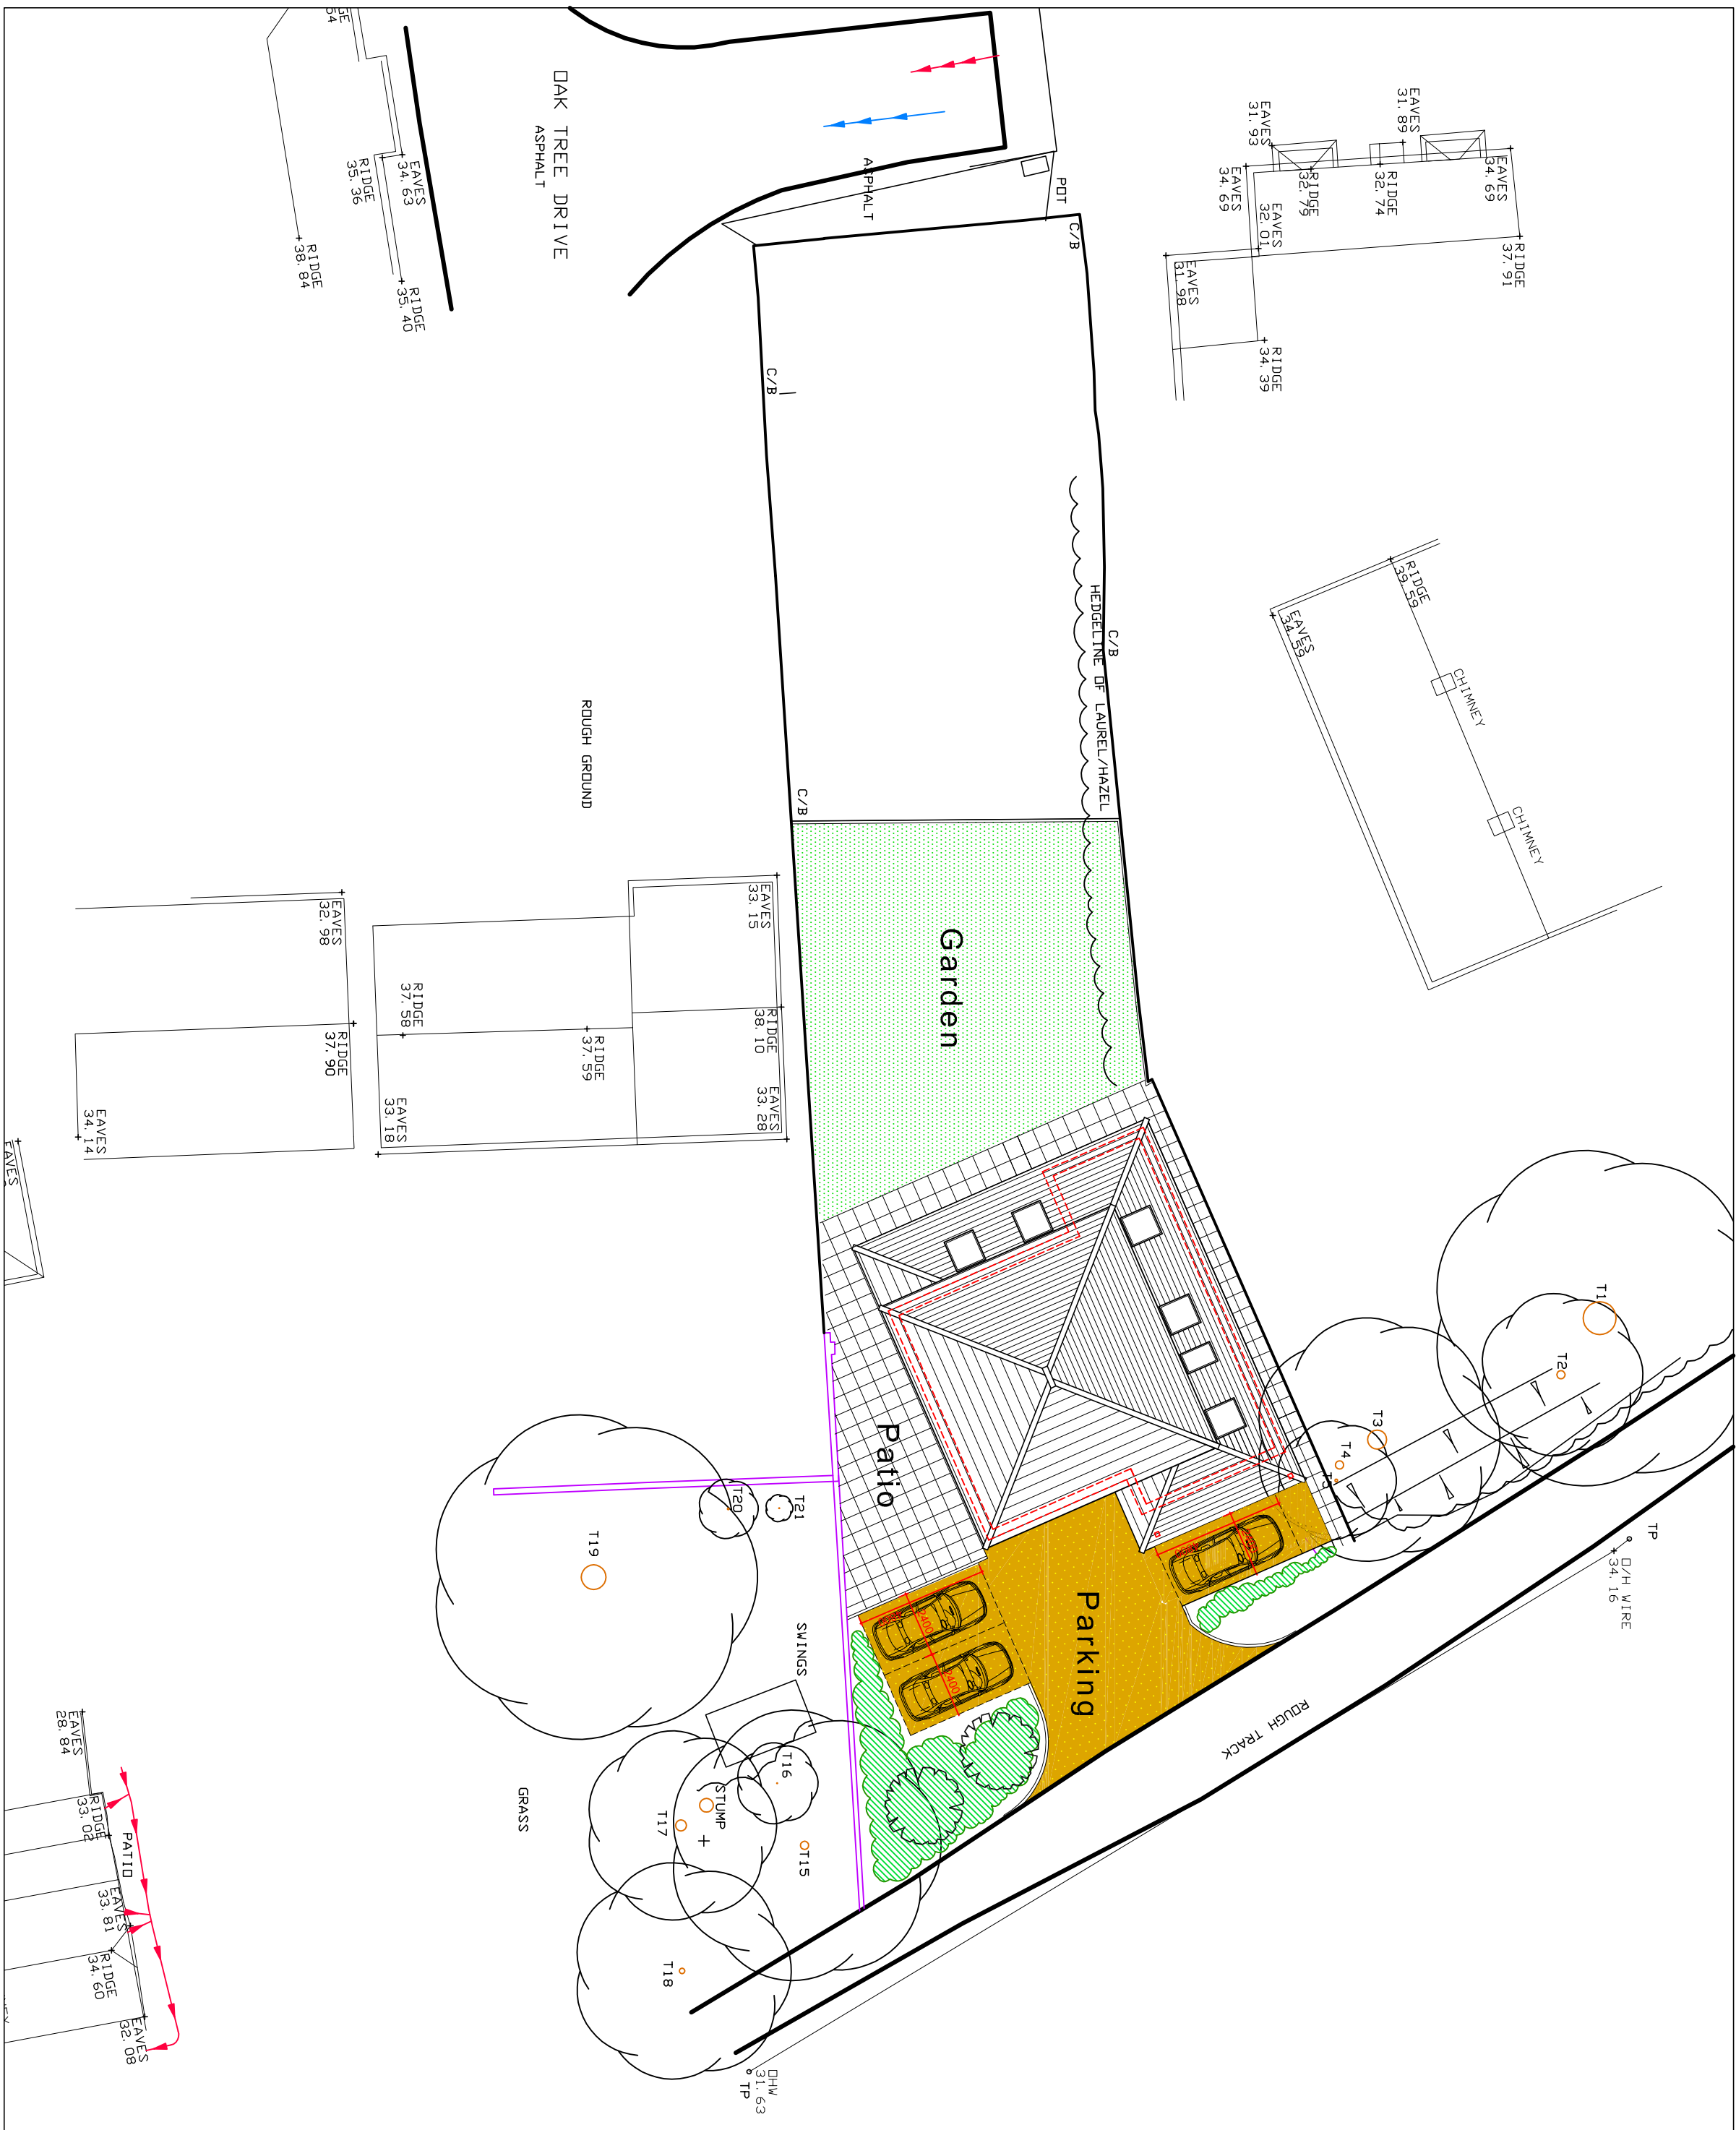

Proposed site plan scale 1:200

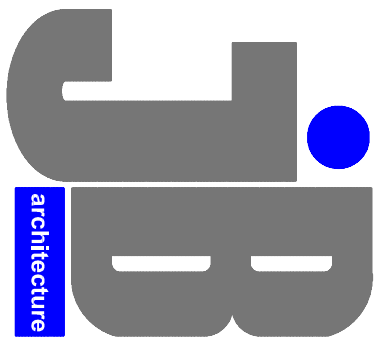

JB ARCHITECTURE
E: admin@jb-architecturedesign.com
Web: www.jb-architecturedesign.com
TEL: 01243 993732

For
MR & MRS REHILL

Project
**PROPOSED NEW DWELLING
AT LAND NORTH OF
61 HOLLYBANK LANE
HANTS**

Title
**PROPOSED FLOOR PLANS,
ELEVATIONS & SITE PLAN**

Date	Drawn	Scale	Checked
FEB 2020	JB	1:100 @ A1	-
Job Number	Drawing Number	Revision	
PL27030	01	A	