



front
e l e v a t i o n s

rear

side

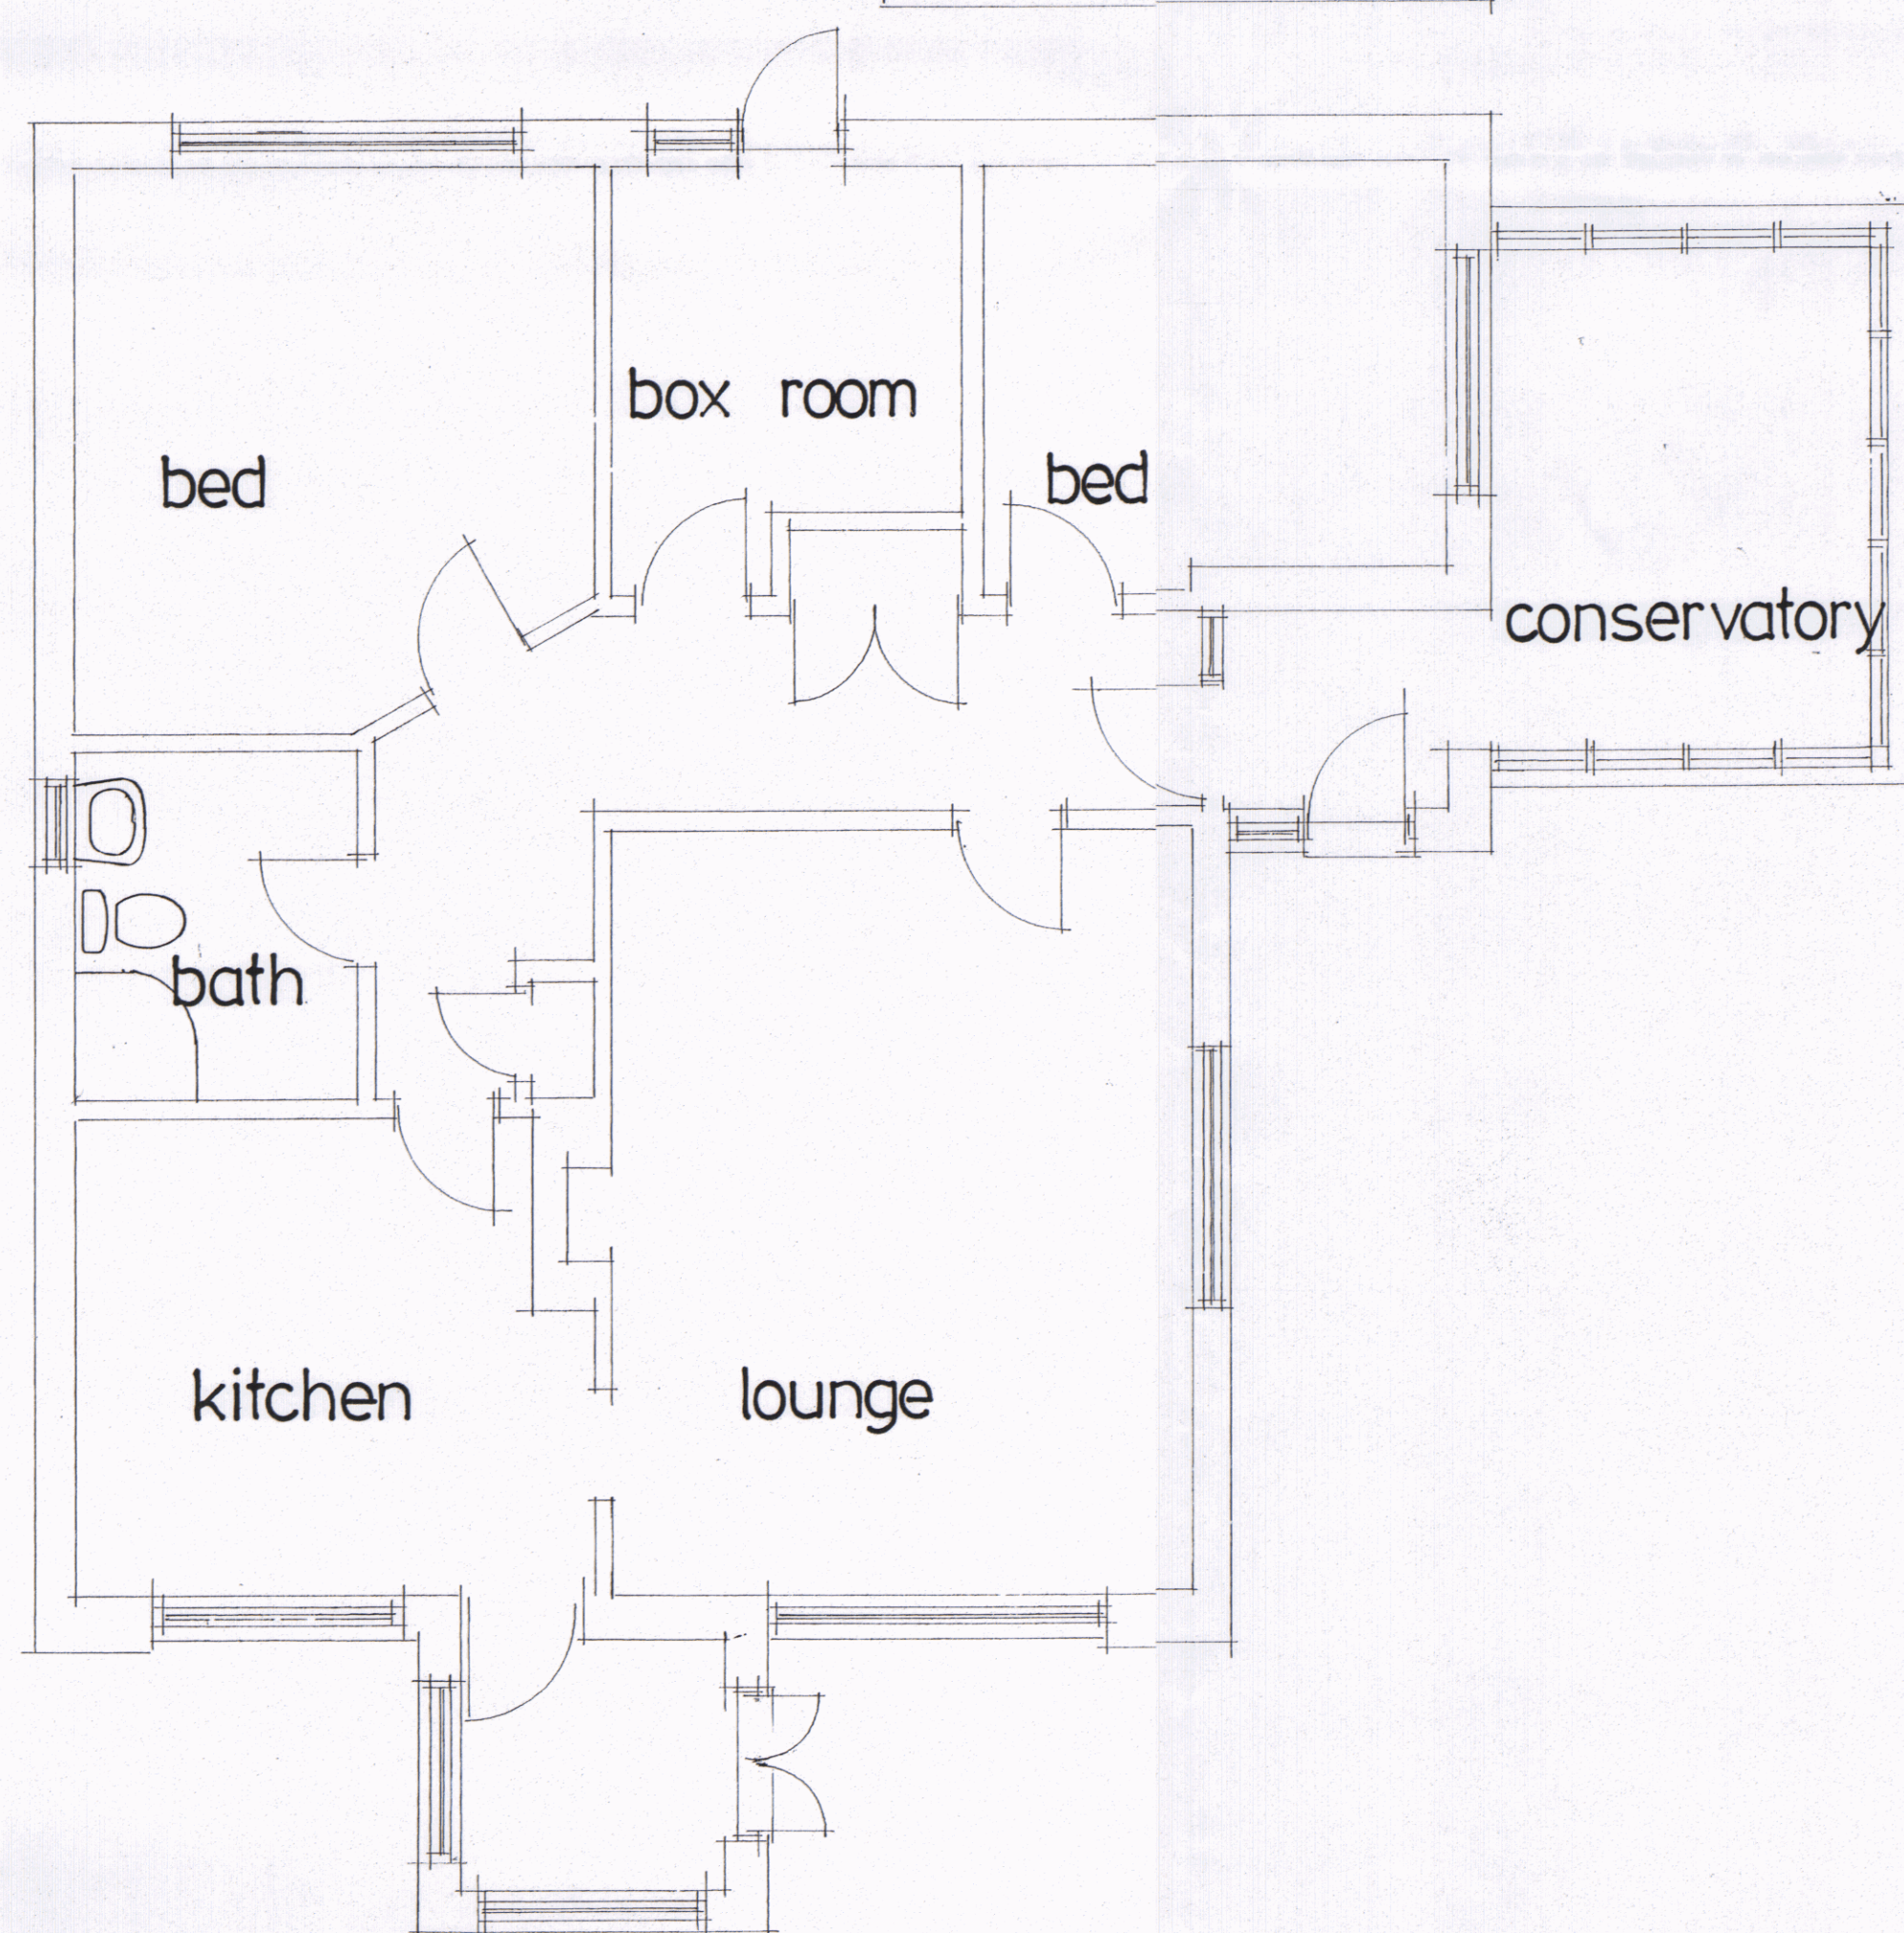


ground floor plan

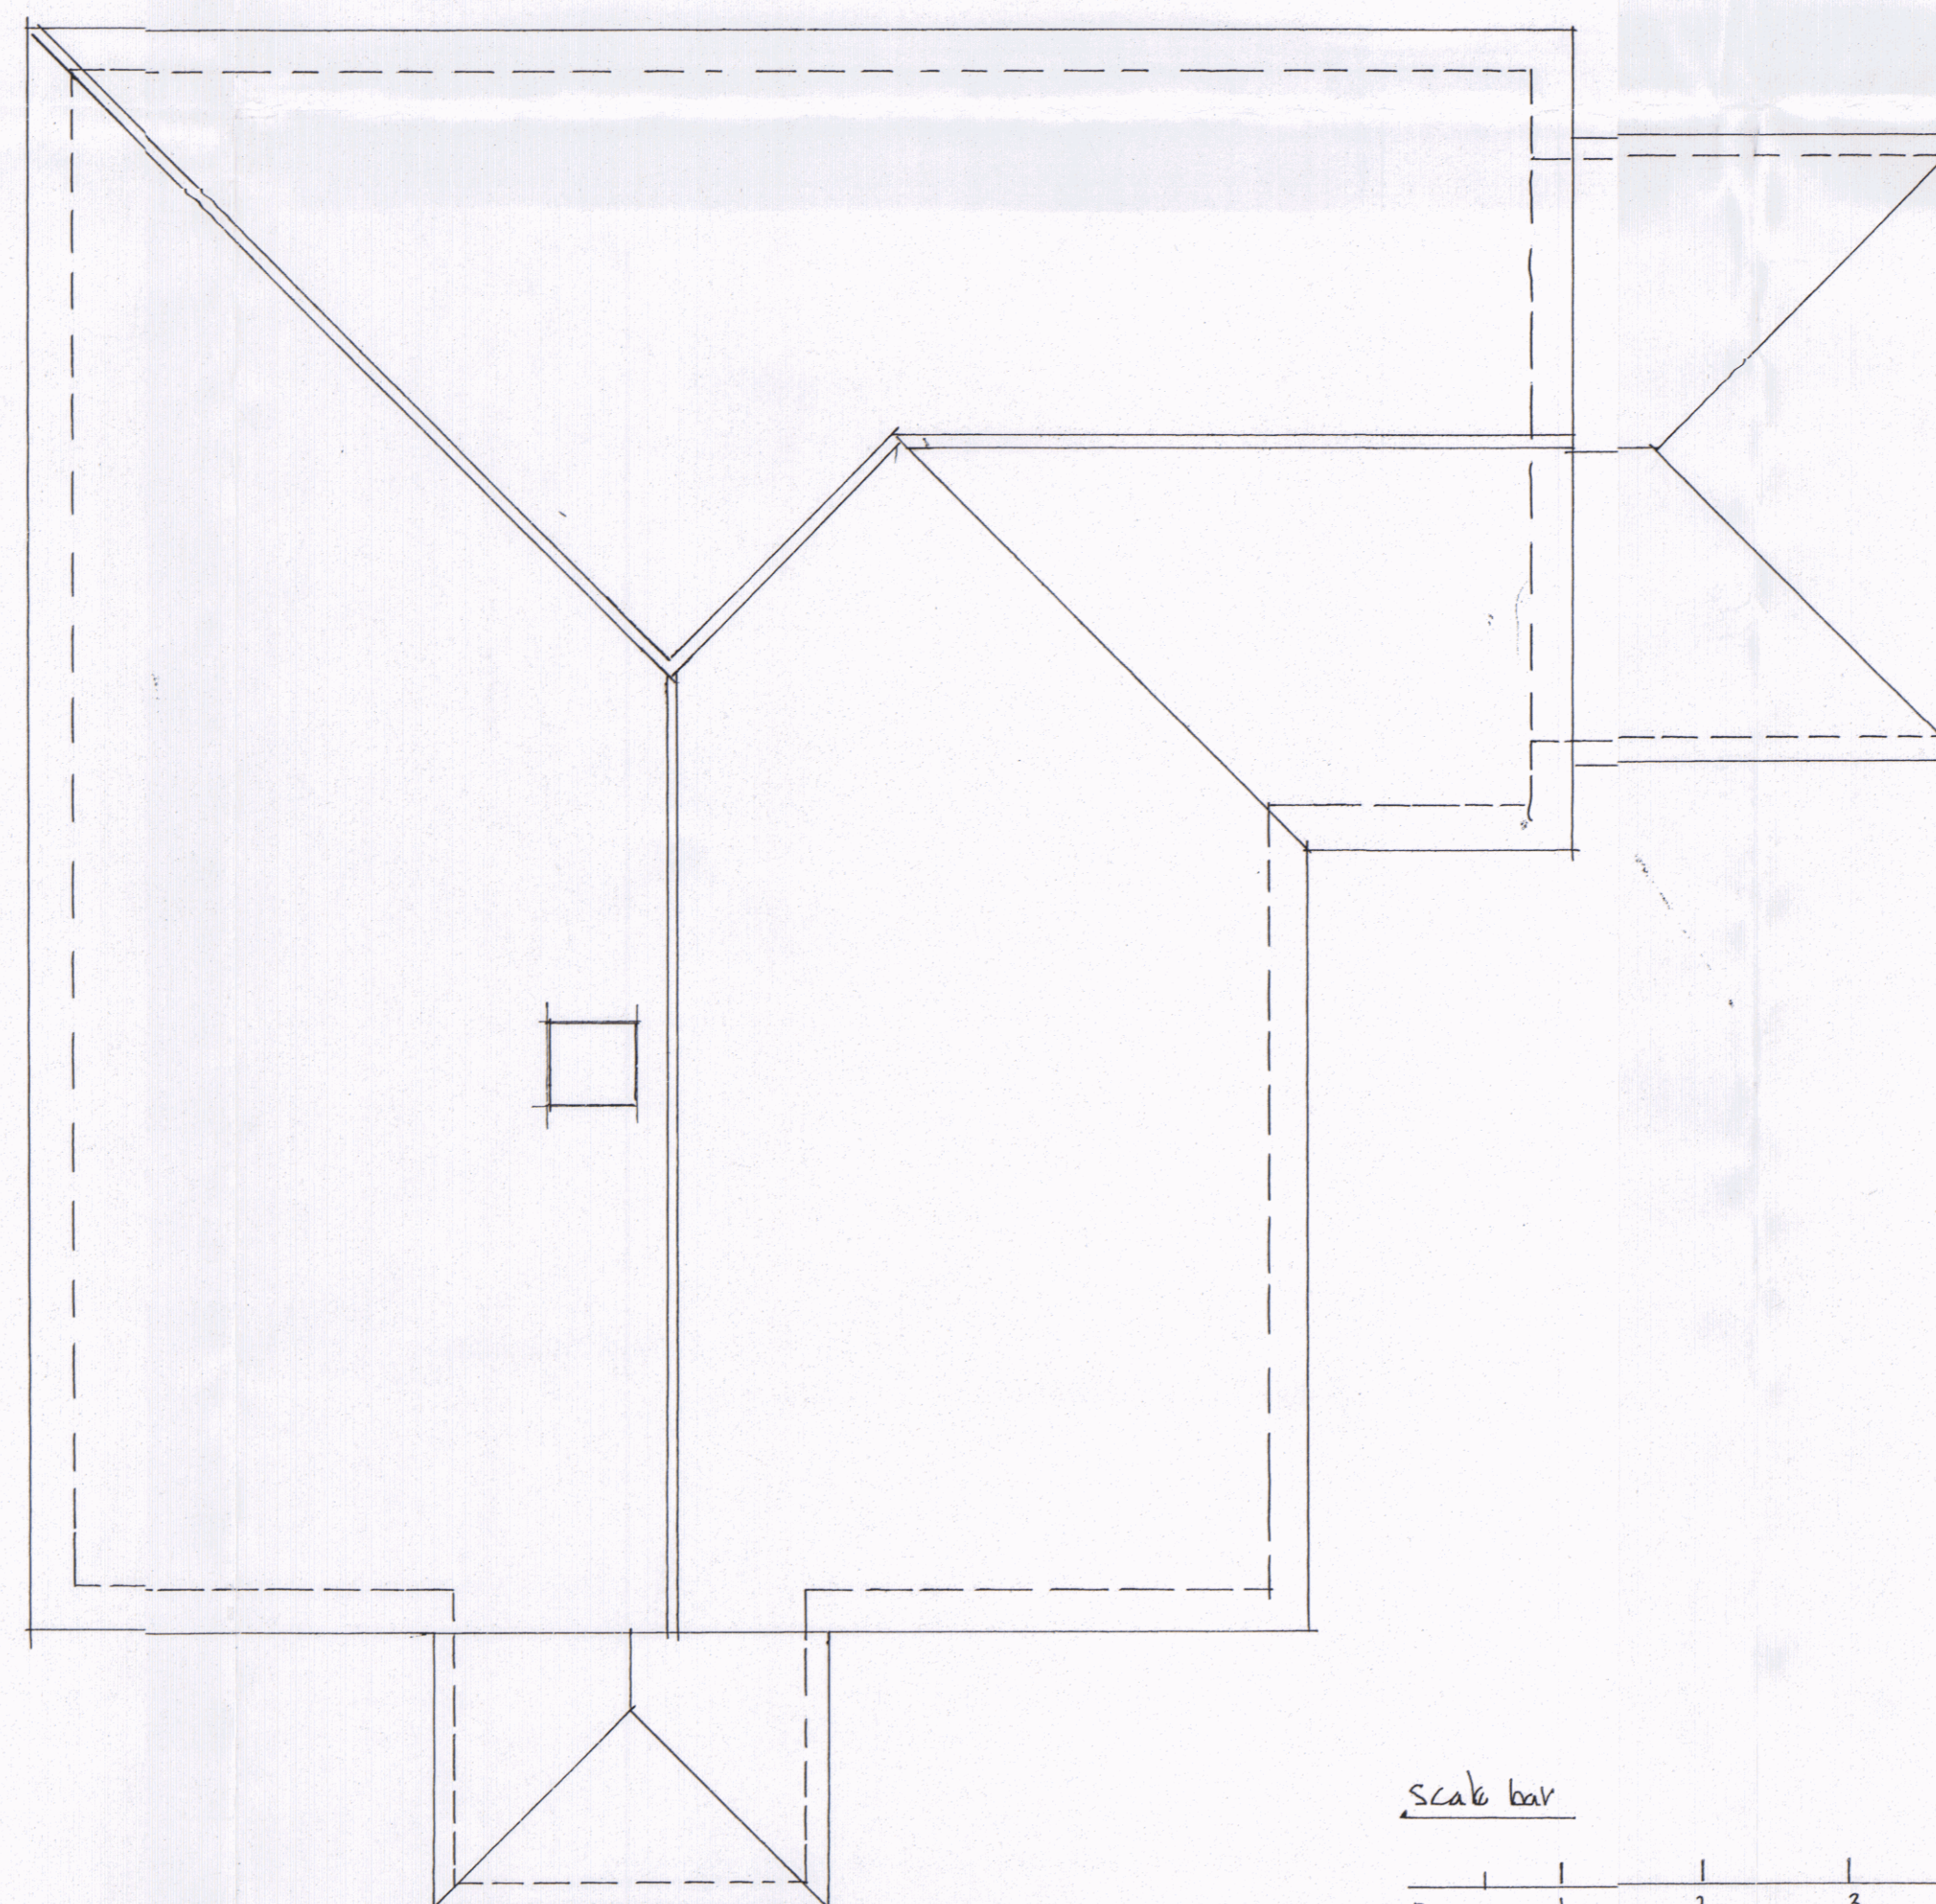


roof plan

Scale bar

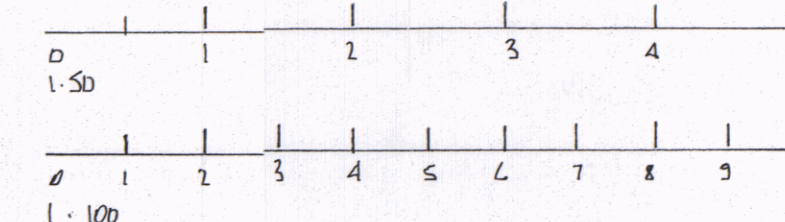

HAVANT BOROUGH
COUNCIL
13 MAR 2023
RECEIVED

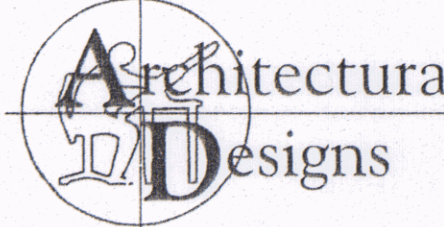
Architectural Designs 157 Methuen Road, Southsea, Portsmouth, Hants. PO4 9HQ Telephone: 02392 362829
Project: 18 St. Thomas Av Haslem Island
Title: Drawings as existing
Scale: 1:50 and 1:100
Date: March 2020
Drawing No: 2003 - 1806