





FRONT ELEVATION



RIGHT ELEVATION

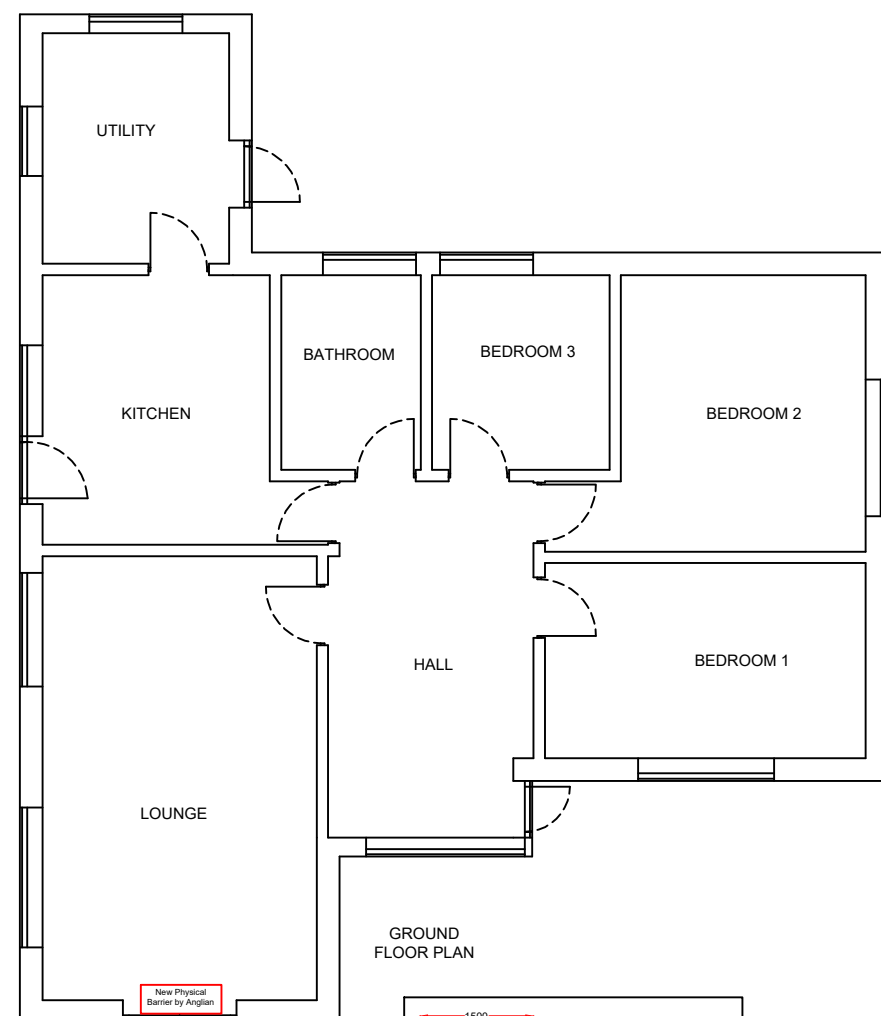

GROUND FLOOR PLAN

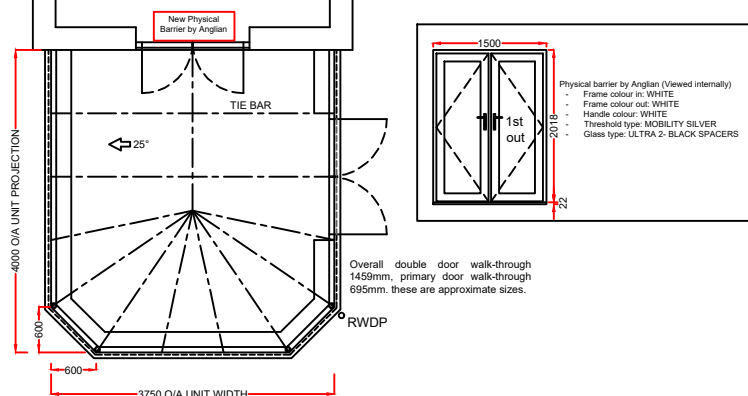

Product Specification:

Roof:

Roof Type: **Aluminium Rafter with PVCu Capping**

Roof Glazing: **Solaroof Glass**

Obscure Glass: **N/A**

Roof external colour: **WHITE**

Roof Internal colour: **WHITE**

Frames/Doors:

Frame type: **High Impact PVCu Mainframe**

External Colour : **WHITE**

Internal Colour : **WHITE**

Notes:

Any drawings or plans depicted make no allowance for the provision of any tie bars within the roof of the proposed Living space. This can only be determined once the roof is put into manufacture.

Knockthrough and new physical barrier by Anglian

These drawings are the property of Anglian Home Improvements and must not be used, distributed, loaned or copied without the express permission of Anglian Home Improvements.

All dimensions are in millimetres (mm) unless noted otherwise.

Do not use for base laying purposes

Produced on A3 paper

0 1:50 Scale Bar 1:100 0 1 2 3 4 5 6 7 8 9 10



LEFT ELEVATION

Rev.	Date	Description	Initials



Drawing title: Proposed Plan and Elevations		
Contract No. : 900-05031		Page 2 of 2
Proposed: PVCu Conservatory At: 2 BIRCH TREE DRIVE EMSWORTH HAMPSHIRE PO10 7RT		
Drawers initials: A.S.	Scale : 1:100	Date: 03/03/2020