




NOTE:
It may not be reproduced in part or in whole without prior written permission.
DISCLAIMER:
All dimensions to be checked on site before work commences.
SUBJECT TO BUILDING REGULATIONS, FIRE REGULATIONS AND STATUTORY APPROVALS.
This drawing is only to be used in conjunction with drawing notes & specification prepared by
PARIO CONSULTING LIMITED.
Subject to statutory approval.

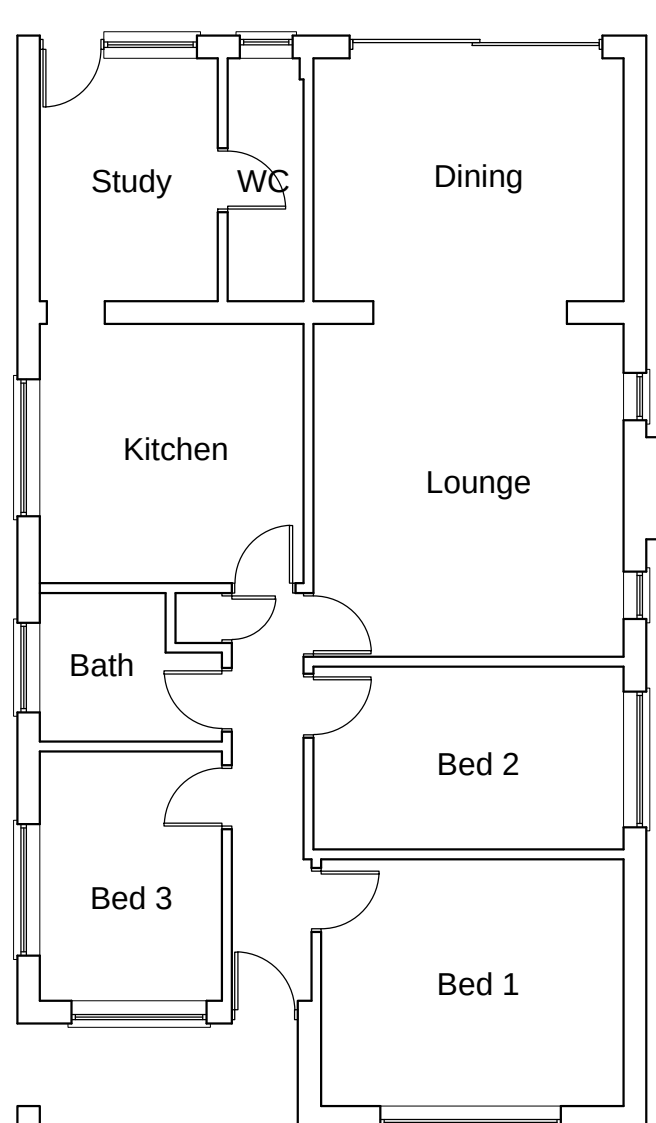


Existing Ground Floor Plan

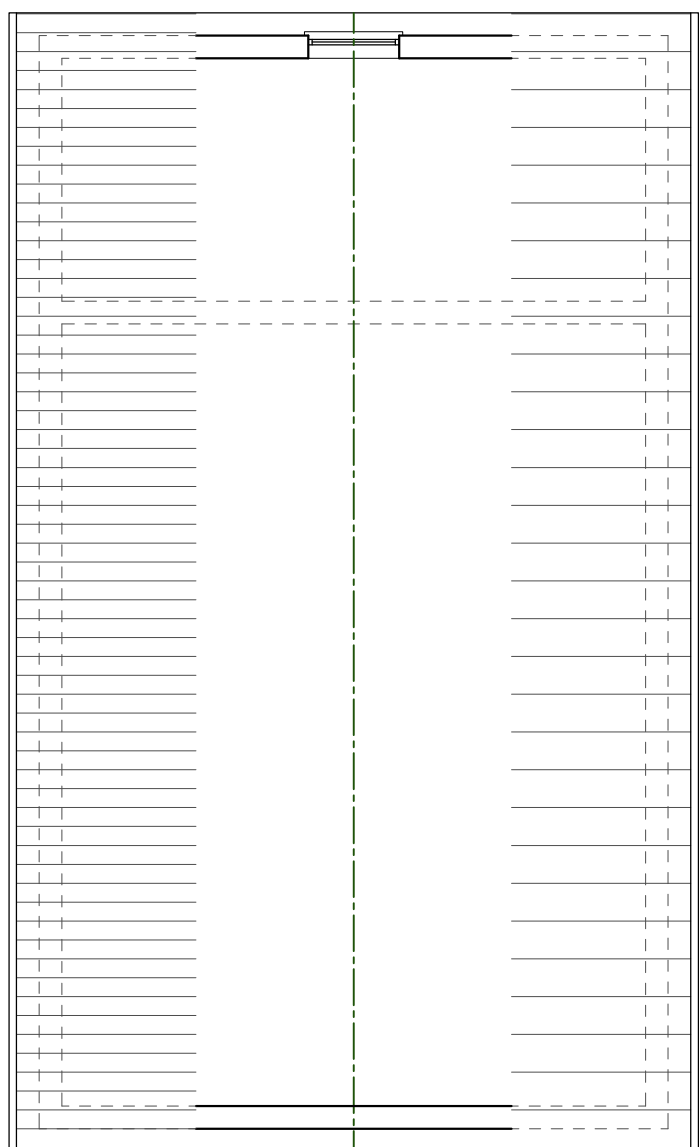


Existing First Floor Plan

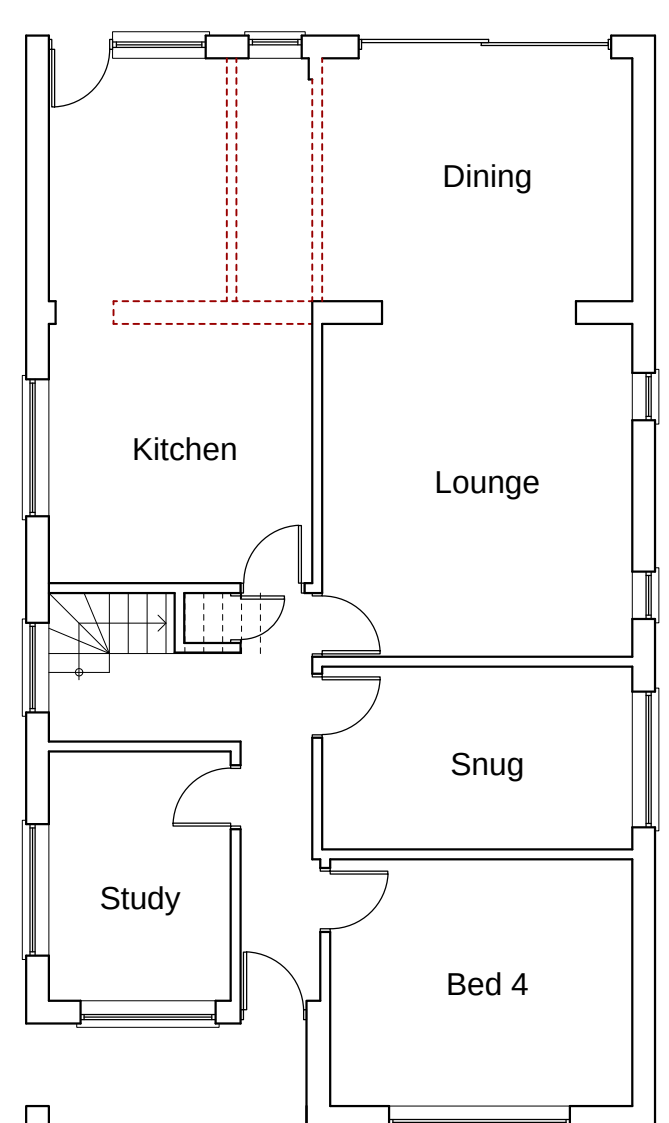


Proposed Ground Floor Plan

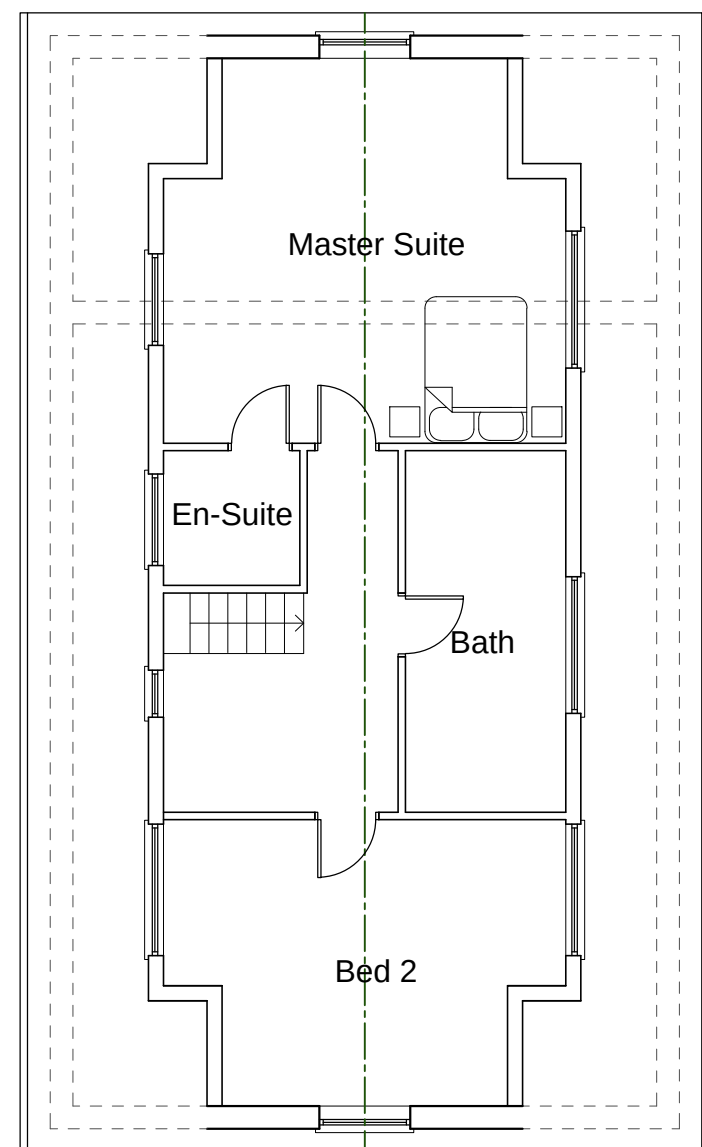


Proposed First Floor Plan

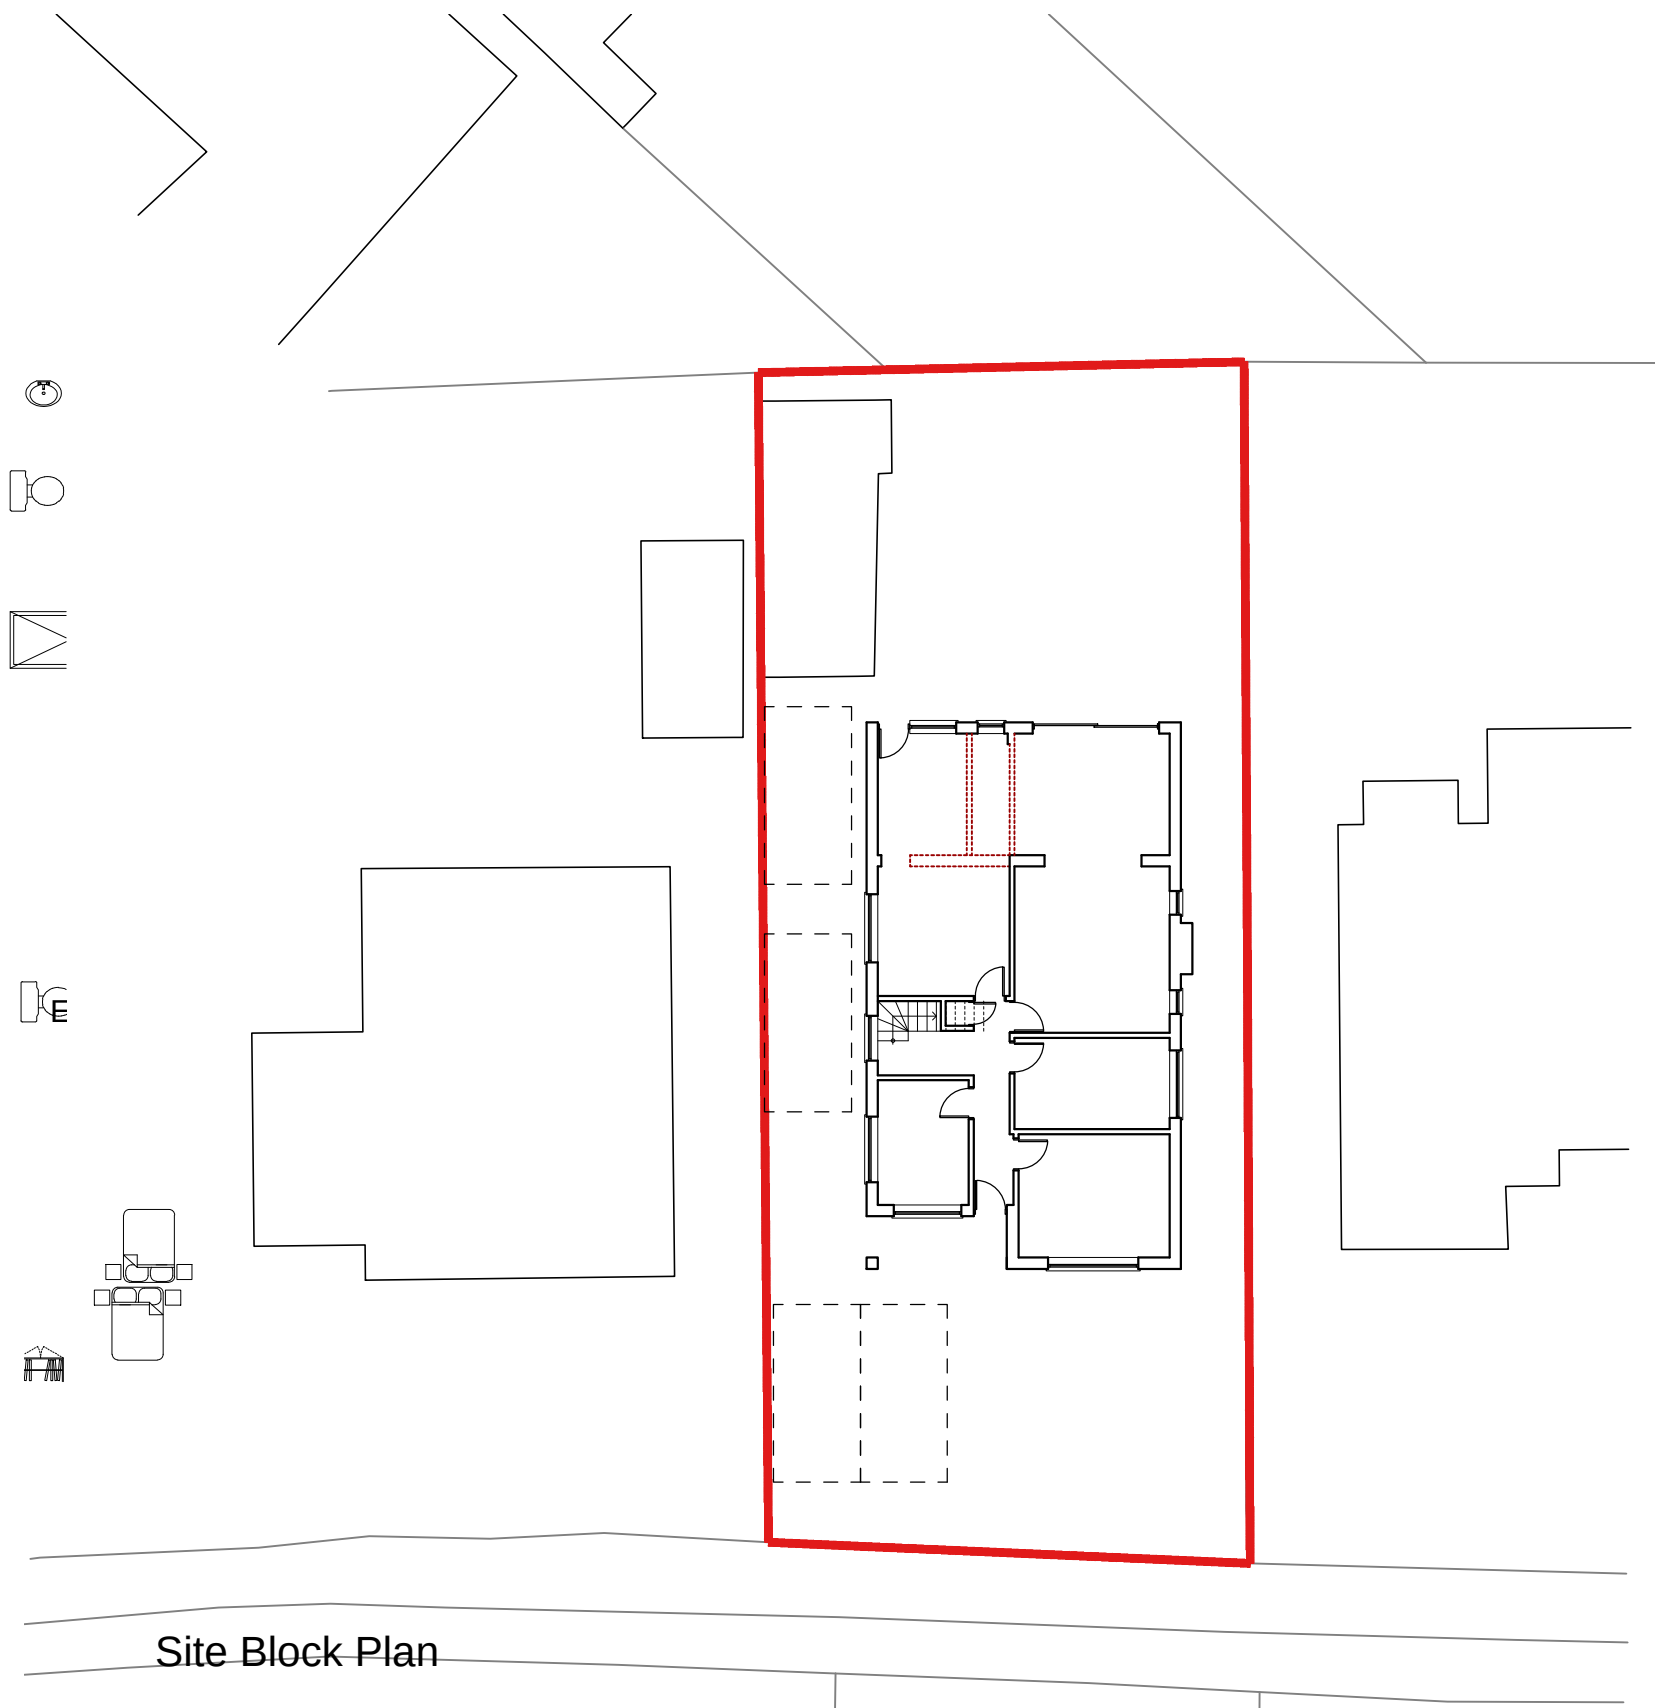


Site Block Plan

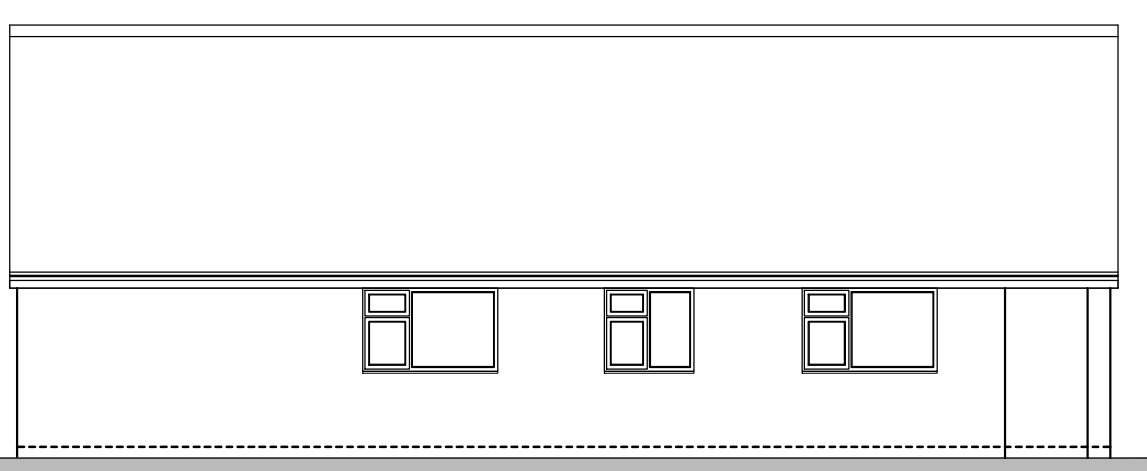


Existing Side Elevation

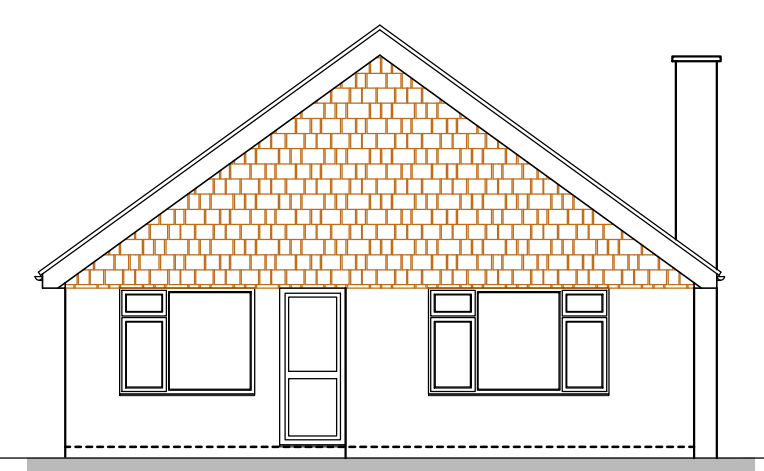

Existing Front Elevation

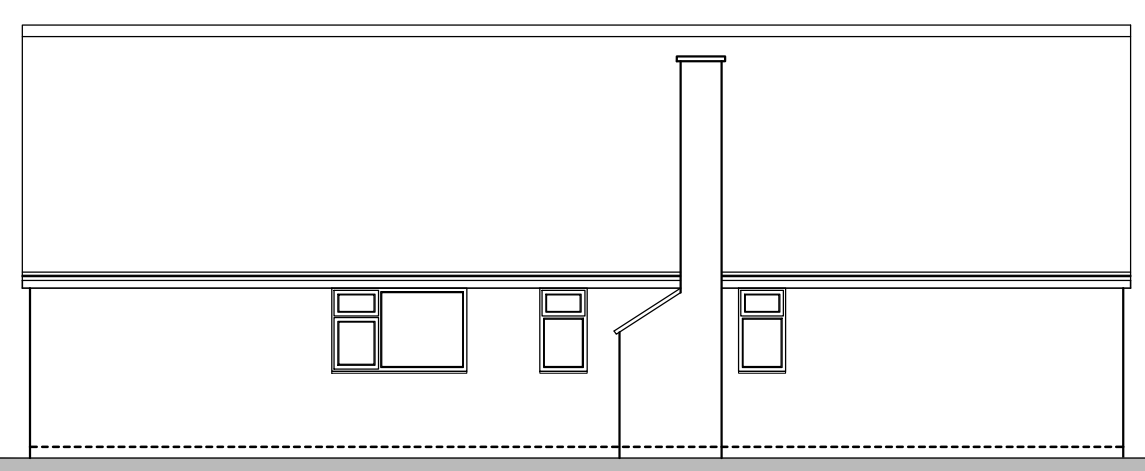


Existing Side Elevation

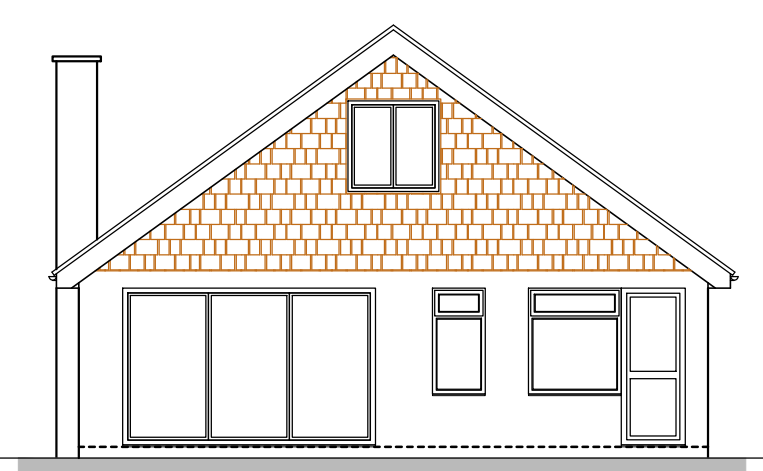

Existing Rear Elevation




Site Location Plan Scale 1:1250

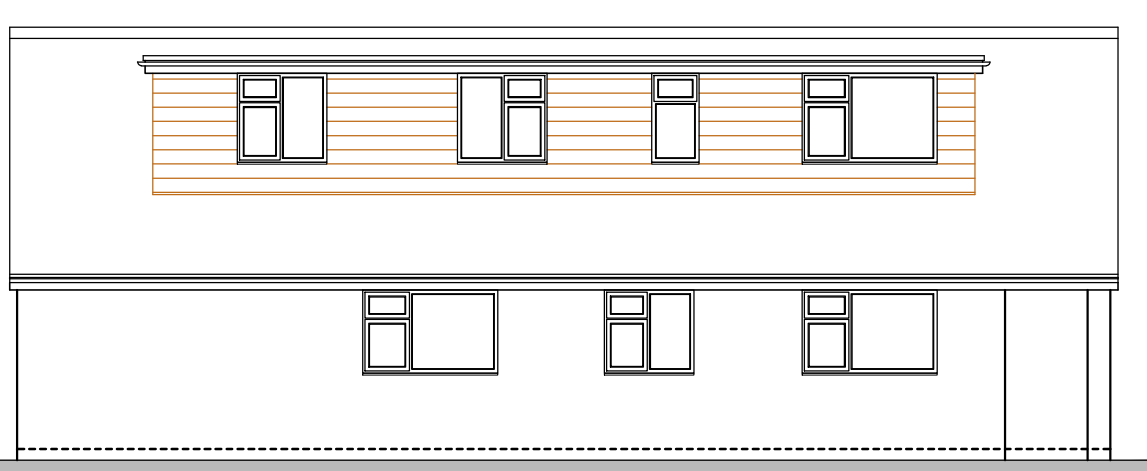

Proposed Side Elevation




Proposed Front Elevation

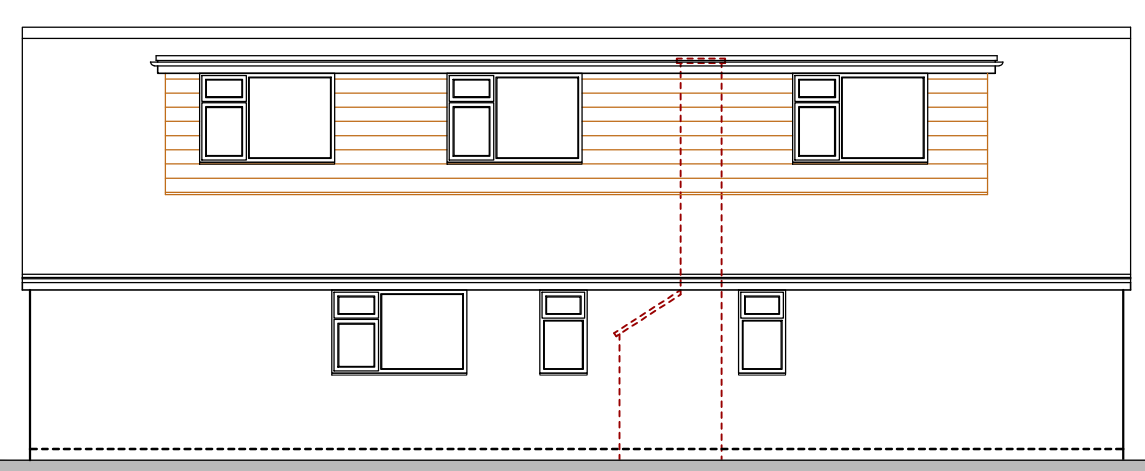

Proposed Side Elevation



Proposed Rear Elevation

 

pario

pario architecture
25 barnes walls road
segeenworth east
hampshire
PO15 5TT

architecture + design

T +44 (0) 1489 884155
E info@pario-design.co.uk

Client Mr & Mrs Libby 25 Charlesworth Drive Waterlooville Hampshire PO7 6AX	
Project Proposed Loft Conversion 25 Charlesworth Drive	
Drawing Title Existing & Proposed Plans & Elevations	
Scale 1:100	Date Feb '20
Drawing No. 20019/001P	Author NRS
	Revision D

Copyright Pario Consulting Limited