


EXTERNAL AREA : 1824 sq.m.
INTERNAL AREA : 1720 sq.m.



Notes:
This drawing is to be read in conjunction with all other relevant architectural drawings.
Drawing not to be scaled, use figure dimensions only. All dimensions to be checked on site by the contractor prior to the commencement of any work or specialist production drawings. Any discrepancies to be notified to Hay Associates and further instructions obtained before work is commenced.
Copyright © Hay Associates Limited

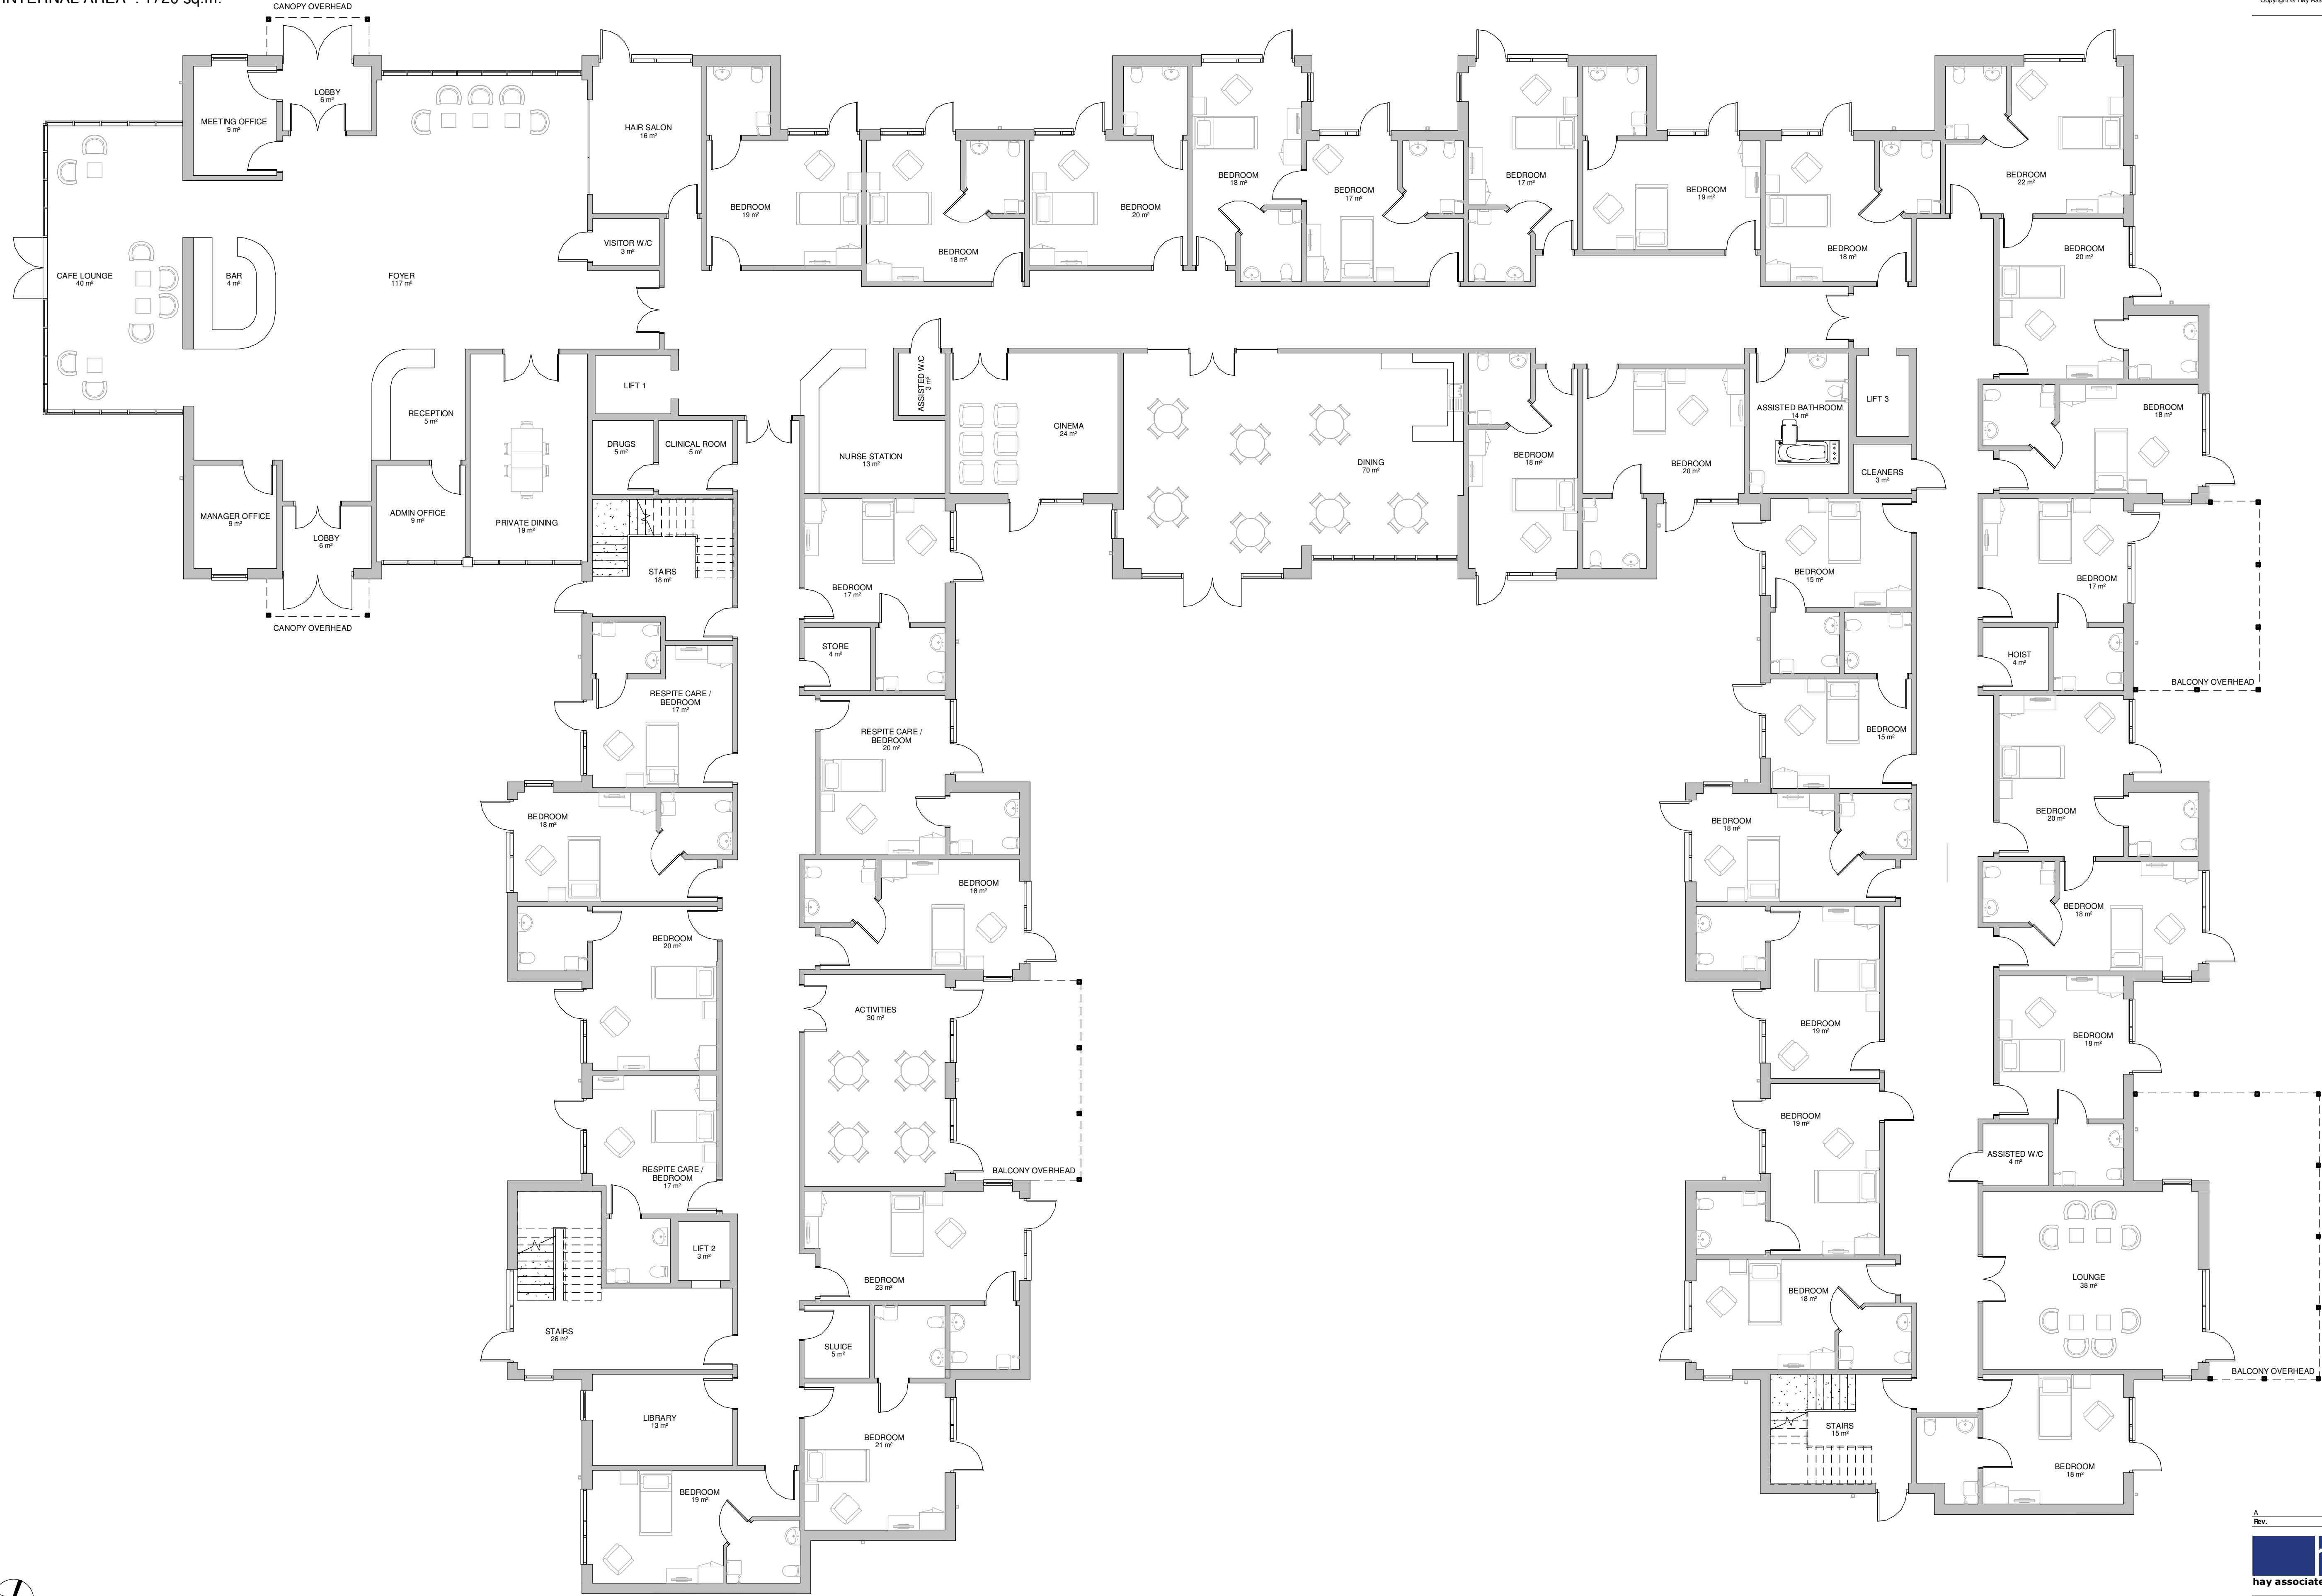

CARE HOME - Ground Floor Plan
1 : 100

Planning Issue		25.06.2020
Rev.	Date	
Brookfield Court Selby Road, Garforth, Leeds LS25 1NB 0113 980 5500 info@thehayassociates.co.uk www.thehayassociates.co.uk		
Client	Halebourne Group	
Project	Land at Bedhampton	
Title	CARE HOME - Ground Floor Plan	
Scale @ A1	1 : 100	Date Apr 20
Drawn by	LH	Checked by MH
Project No.	H213	Drawing No. 596A-01
Revision	A	Status Planning