



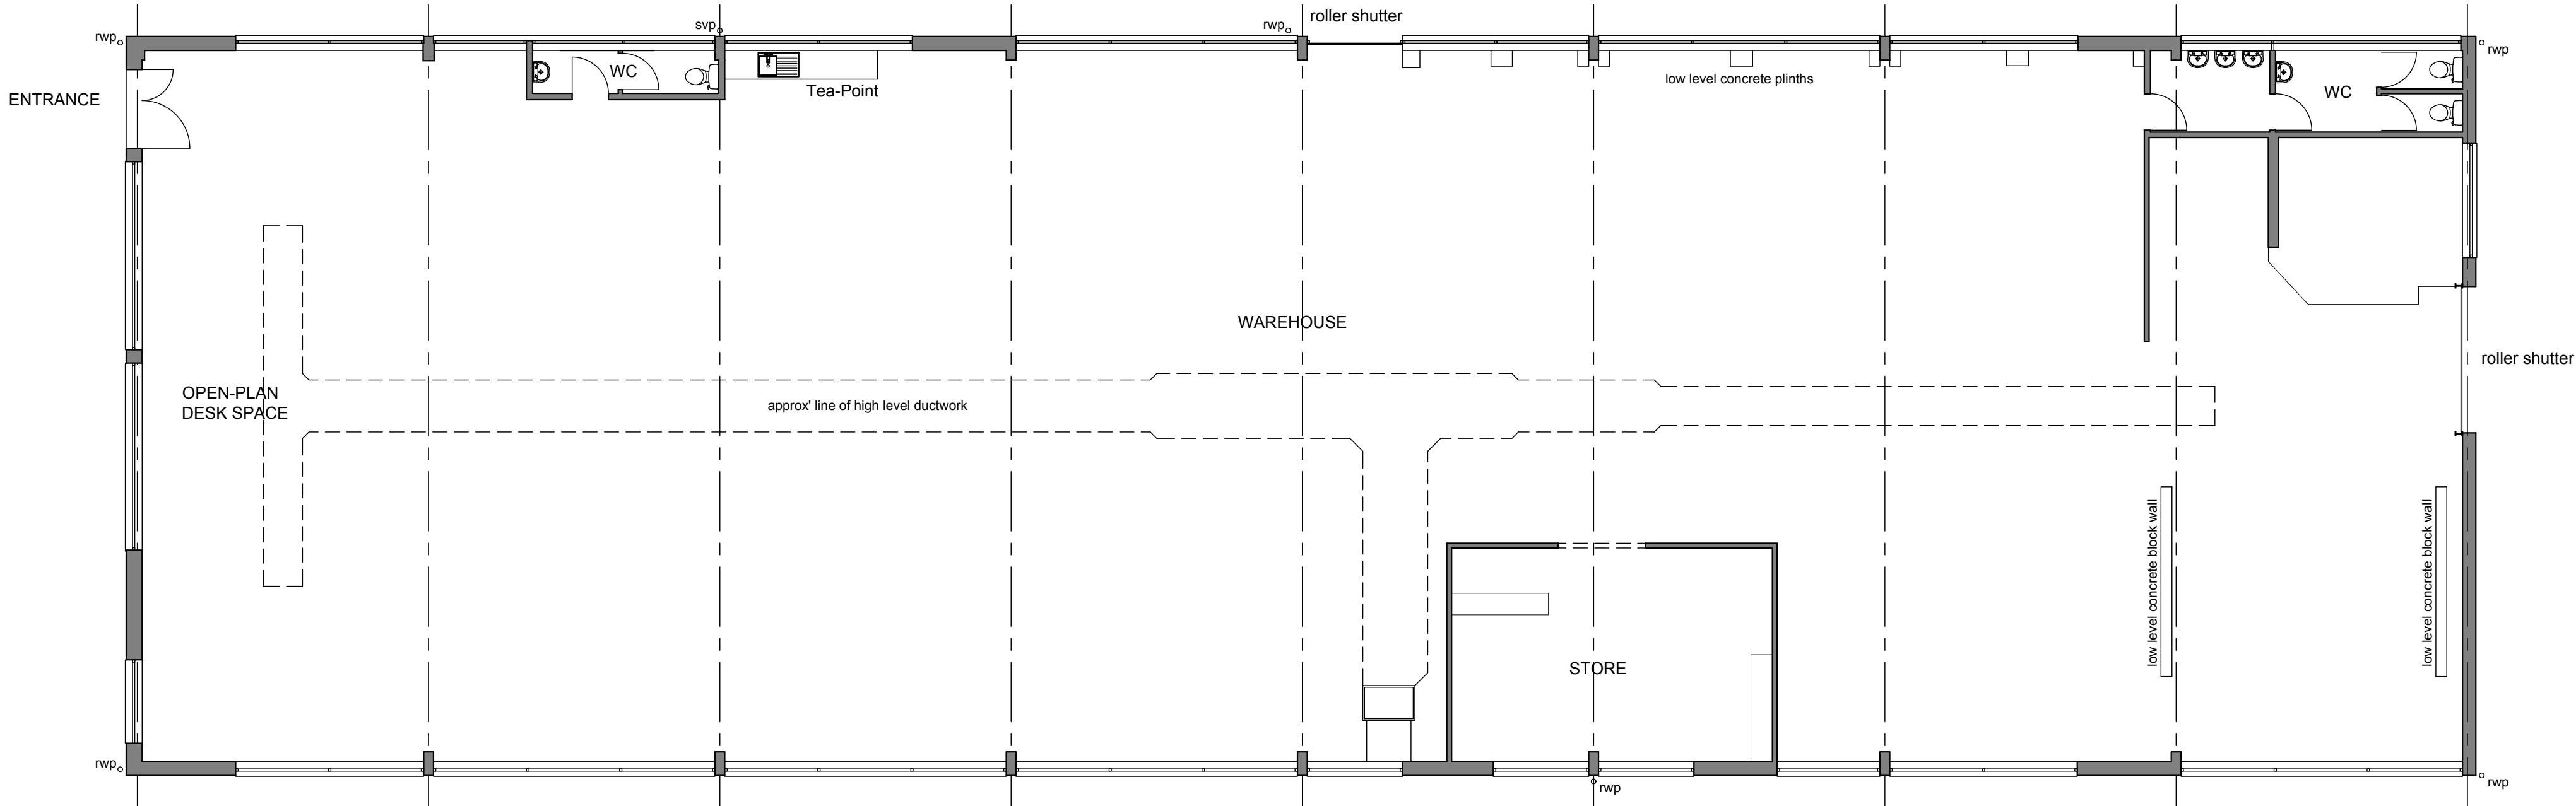


Floor Plan

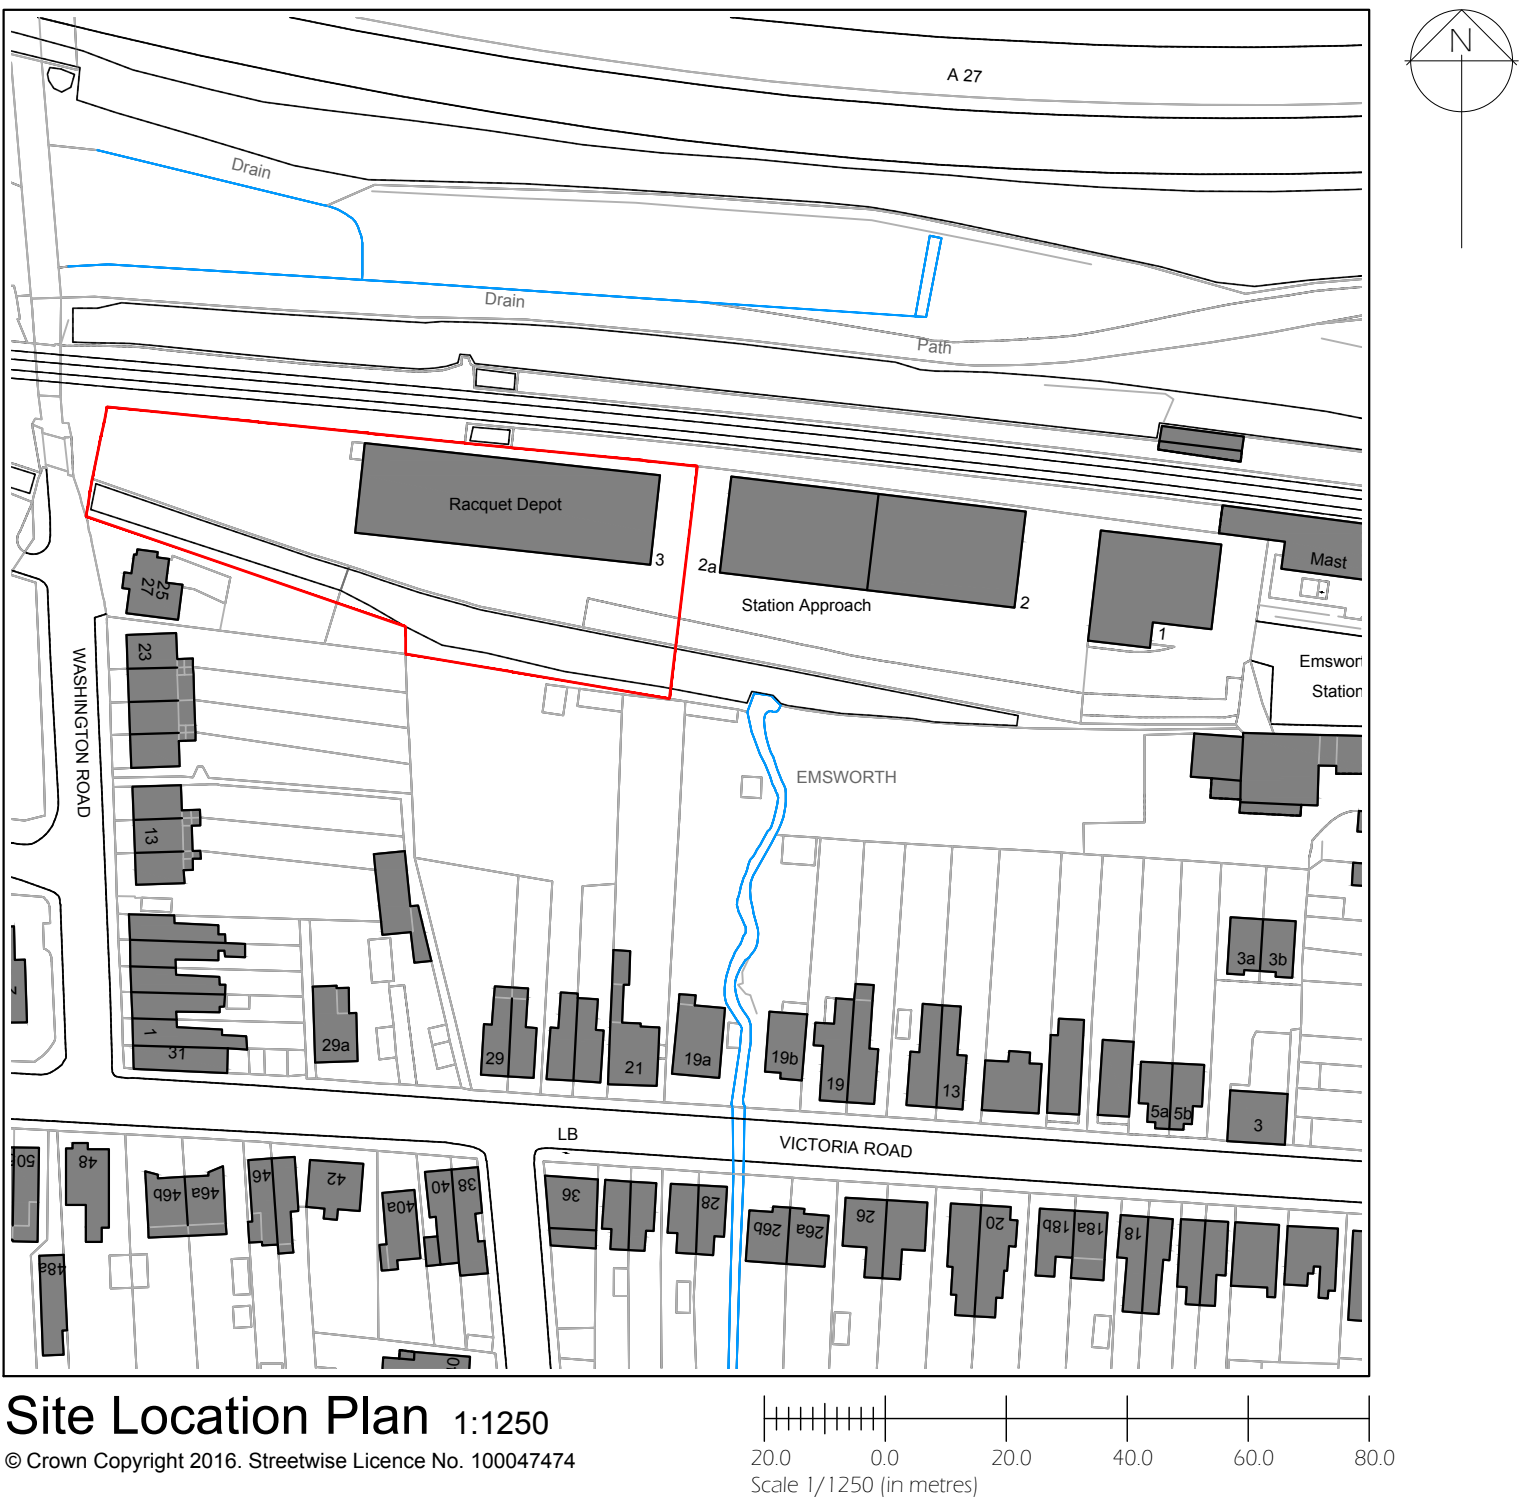


Site Location Plan 1:1250

© Crown Copyright 2016. Streetwise Licence No. 100047474


Scale 1/1250 (in metres)

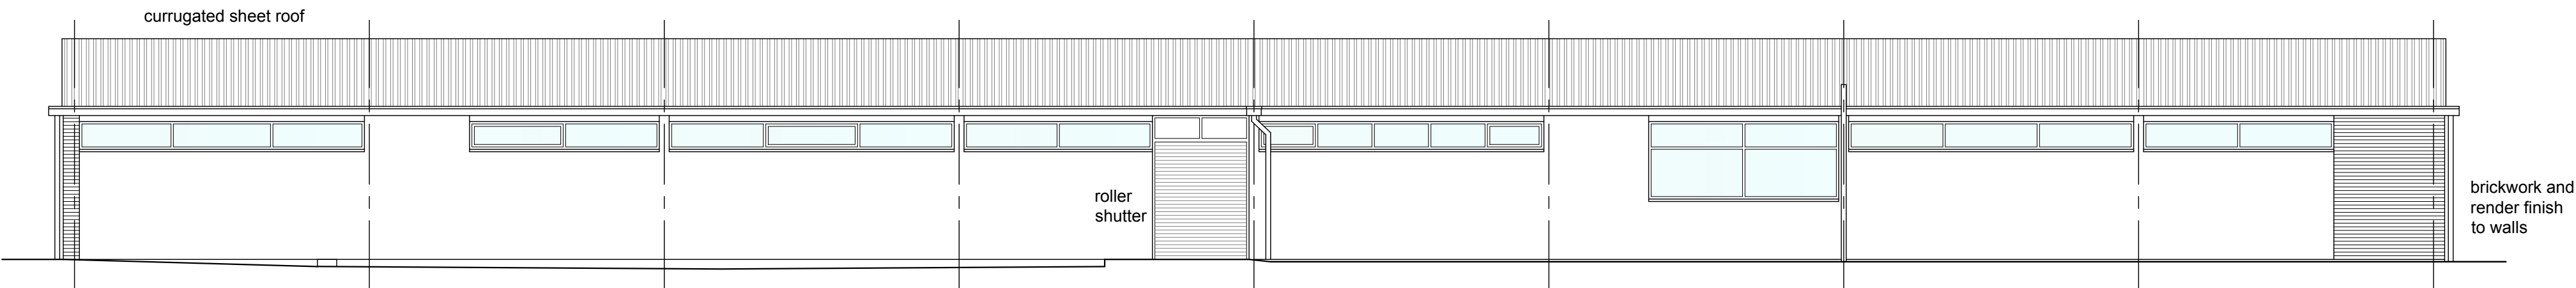


South Elevation

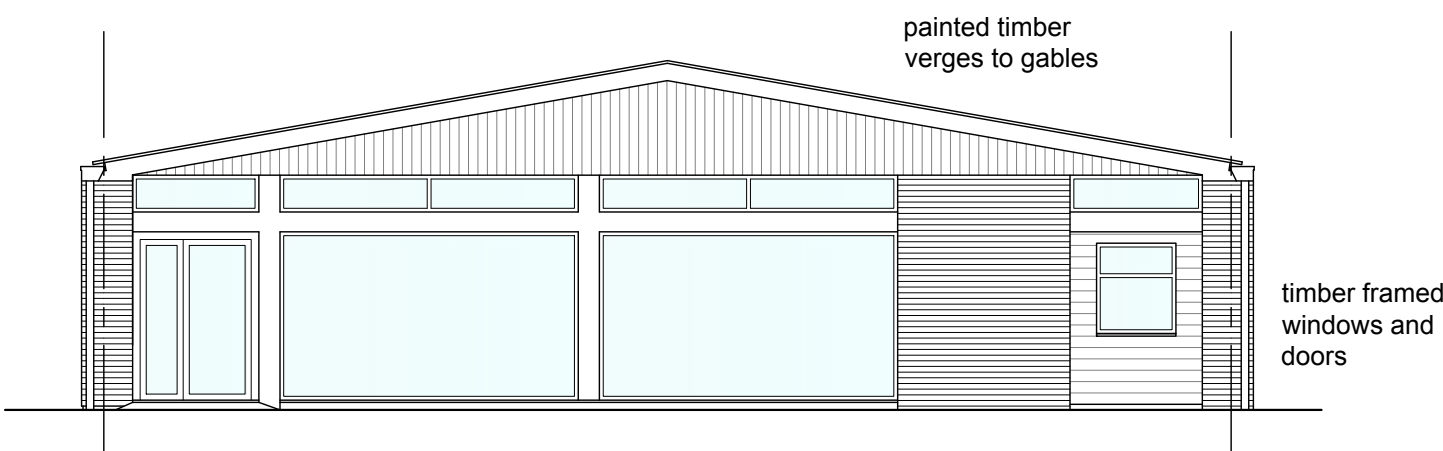


East Elevation

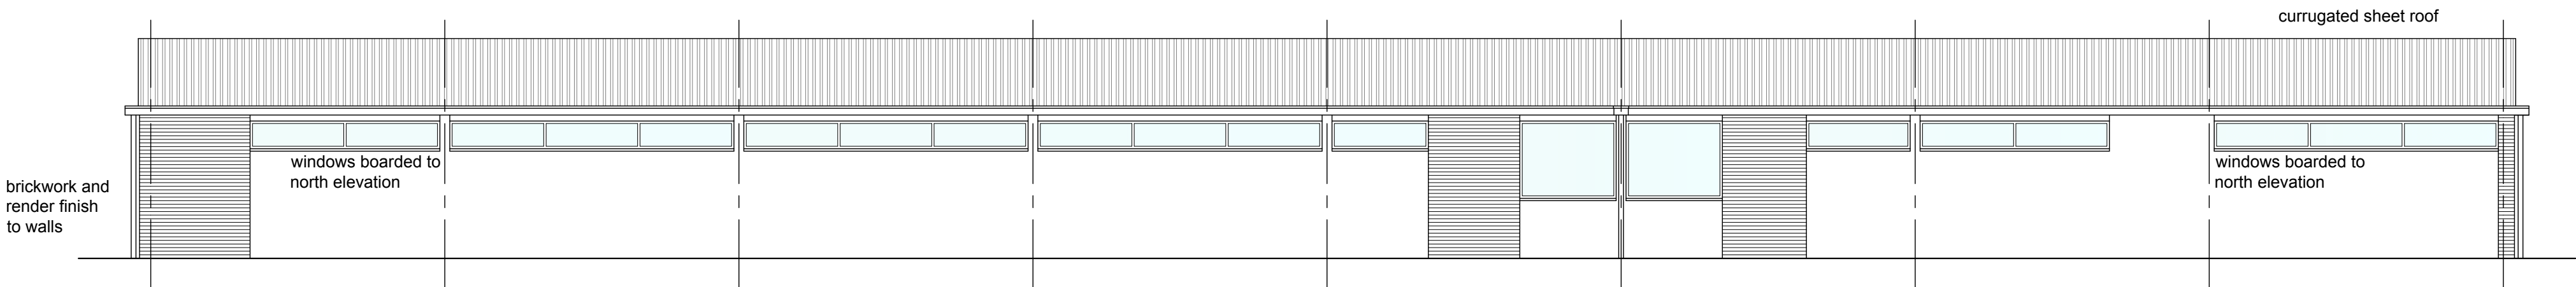

North Elevation

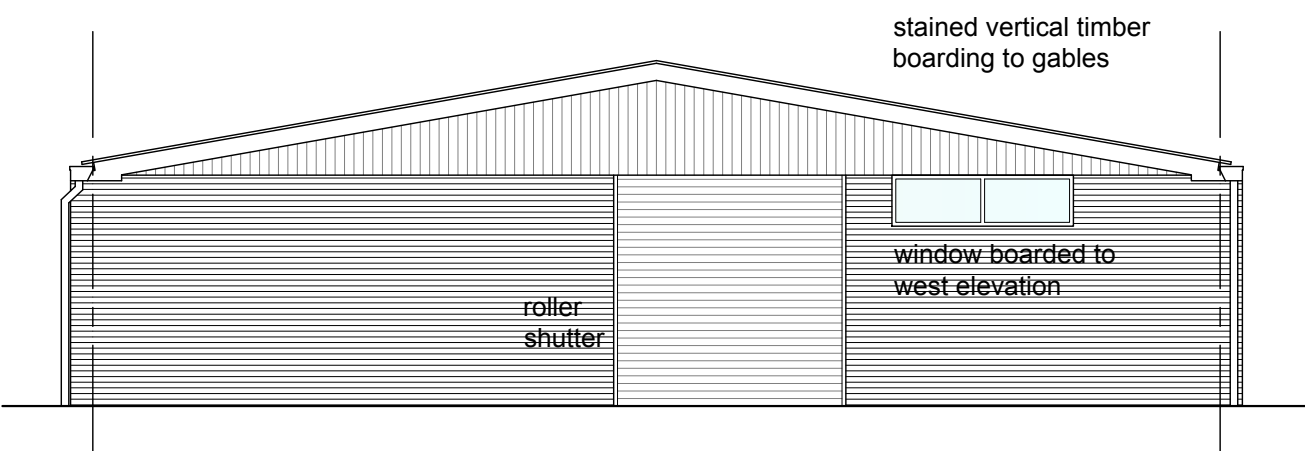

West Elevation

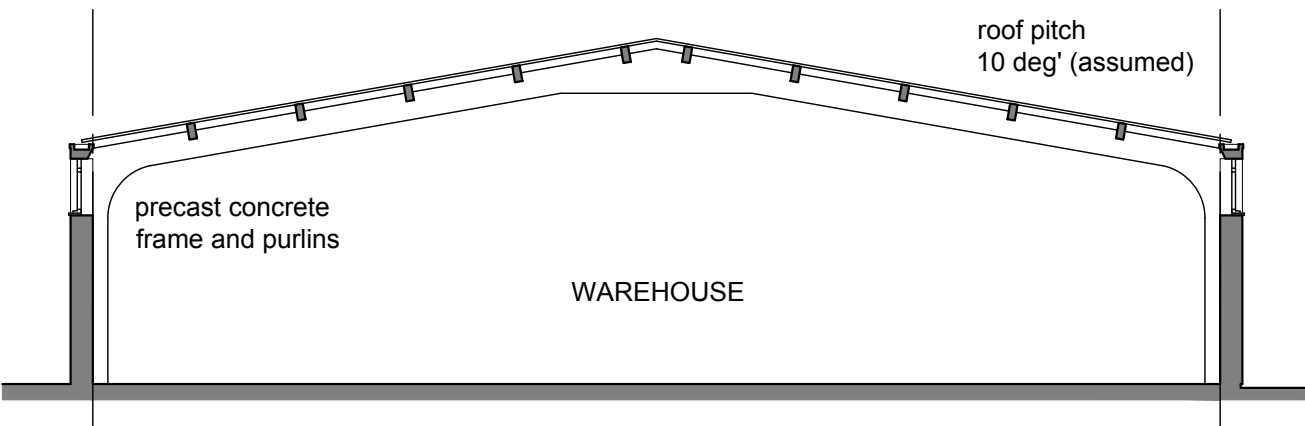

Cross Section

Scale 1/100 (in metres)

Notes
Report any discrepancies to the author.
Do not scale from this drawing.
This drawing is copyrighted to Temple Ford Design LTD.
Full topographical site survey required.
Full survey of existing mechanical and electrical installations required.

Revision Notes:

Rev: Date: Description:

Date: Sept 2018

Scale @ A1: 1:100 / 1:1250

Status: Preliminary

Drawn: mp

Checked: dm

Project: Proposed Extension
The Racquet Depot, Emsworth

Drawing Title: Plans and Elevations
As Existing

Client: Racquet Sports Group

Project: 1727

Dwg No: 002

Rev:

Temple Ford Design Ltd
architects



T 023 8027 6393
E templeforddesign@gmail.com W templeforddesign.co.uk