


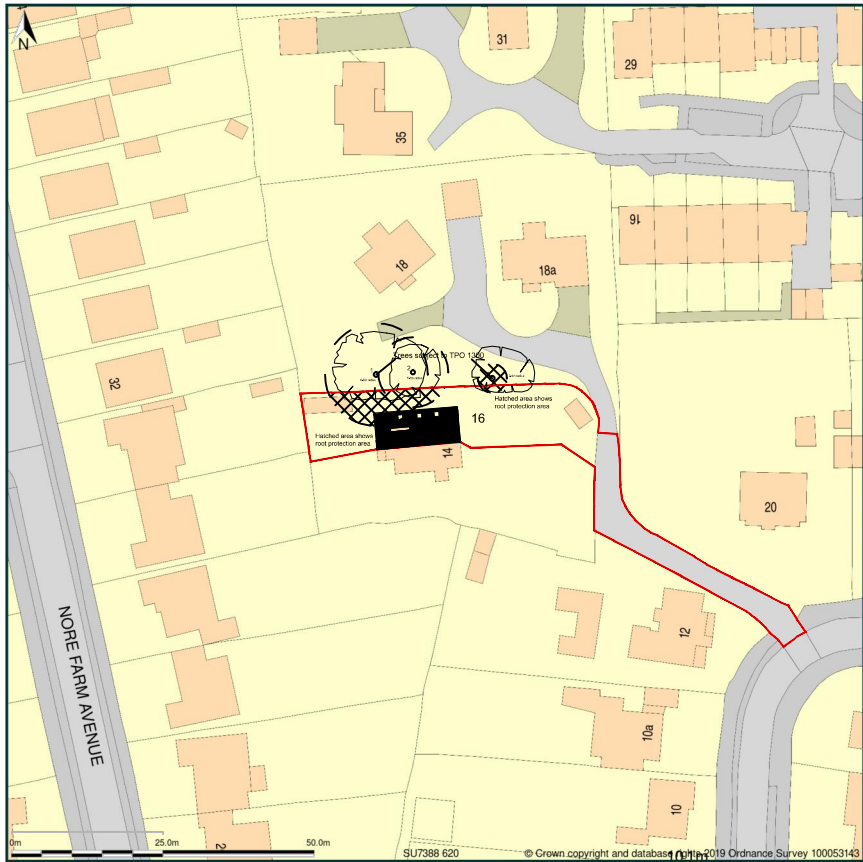


Site Plan shows area bounded by: 473815.91, 106132.79 473957.33, 106274.21 (at a scale of 1:1250), OSGridRef: SU7388 620. The representation of a road, track or path is no evidence of a right of way. The representation of features as lines is no evidence of a property boundary.

Produced on 7th Oct 2019 from the Ordnance Survey National Geographic Database and incorporating surveyed revision available at this date. Reproduction in whole or part is prohibited without the prior permission of Ordnance Survey. © Crown copyright 2019. Supplied by www.buyaplan.co.uk a licensed Ordnance Survey partner (100053143). Unique plan reference: #00461373-5891F3

Ordnance Survey and the OS Symbol are registered trademarks of Ordnance Survey, the national mapping agency of Great Britain. Buy A Plan logo, pdf design and the www.buyaplan.co.uk website are Copyright © Pass Inc Ltd 2019

LOCATION plan
Scale 1:1250

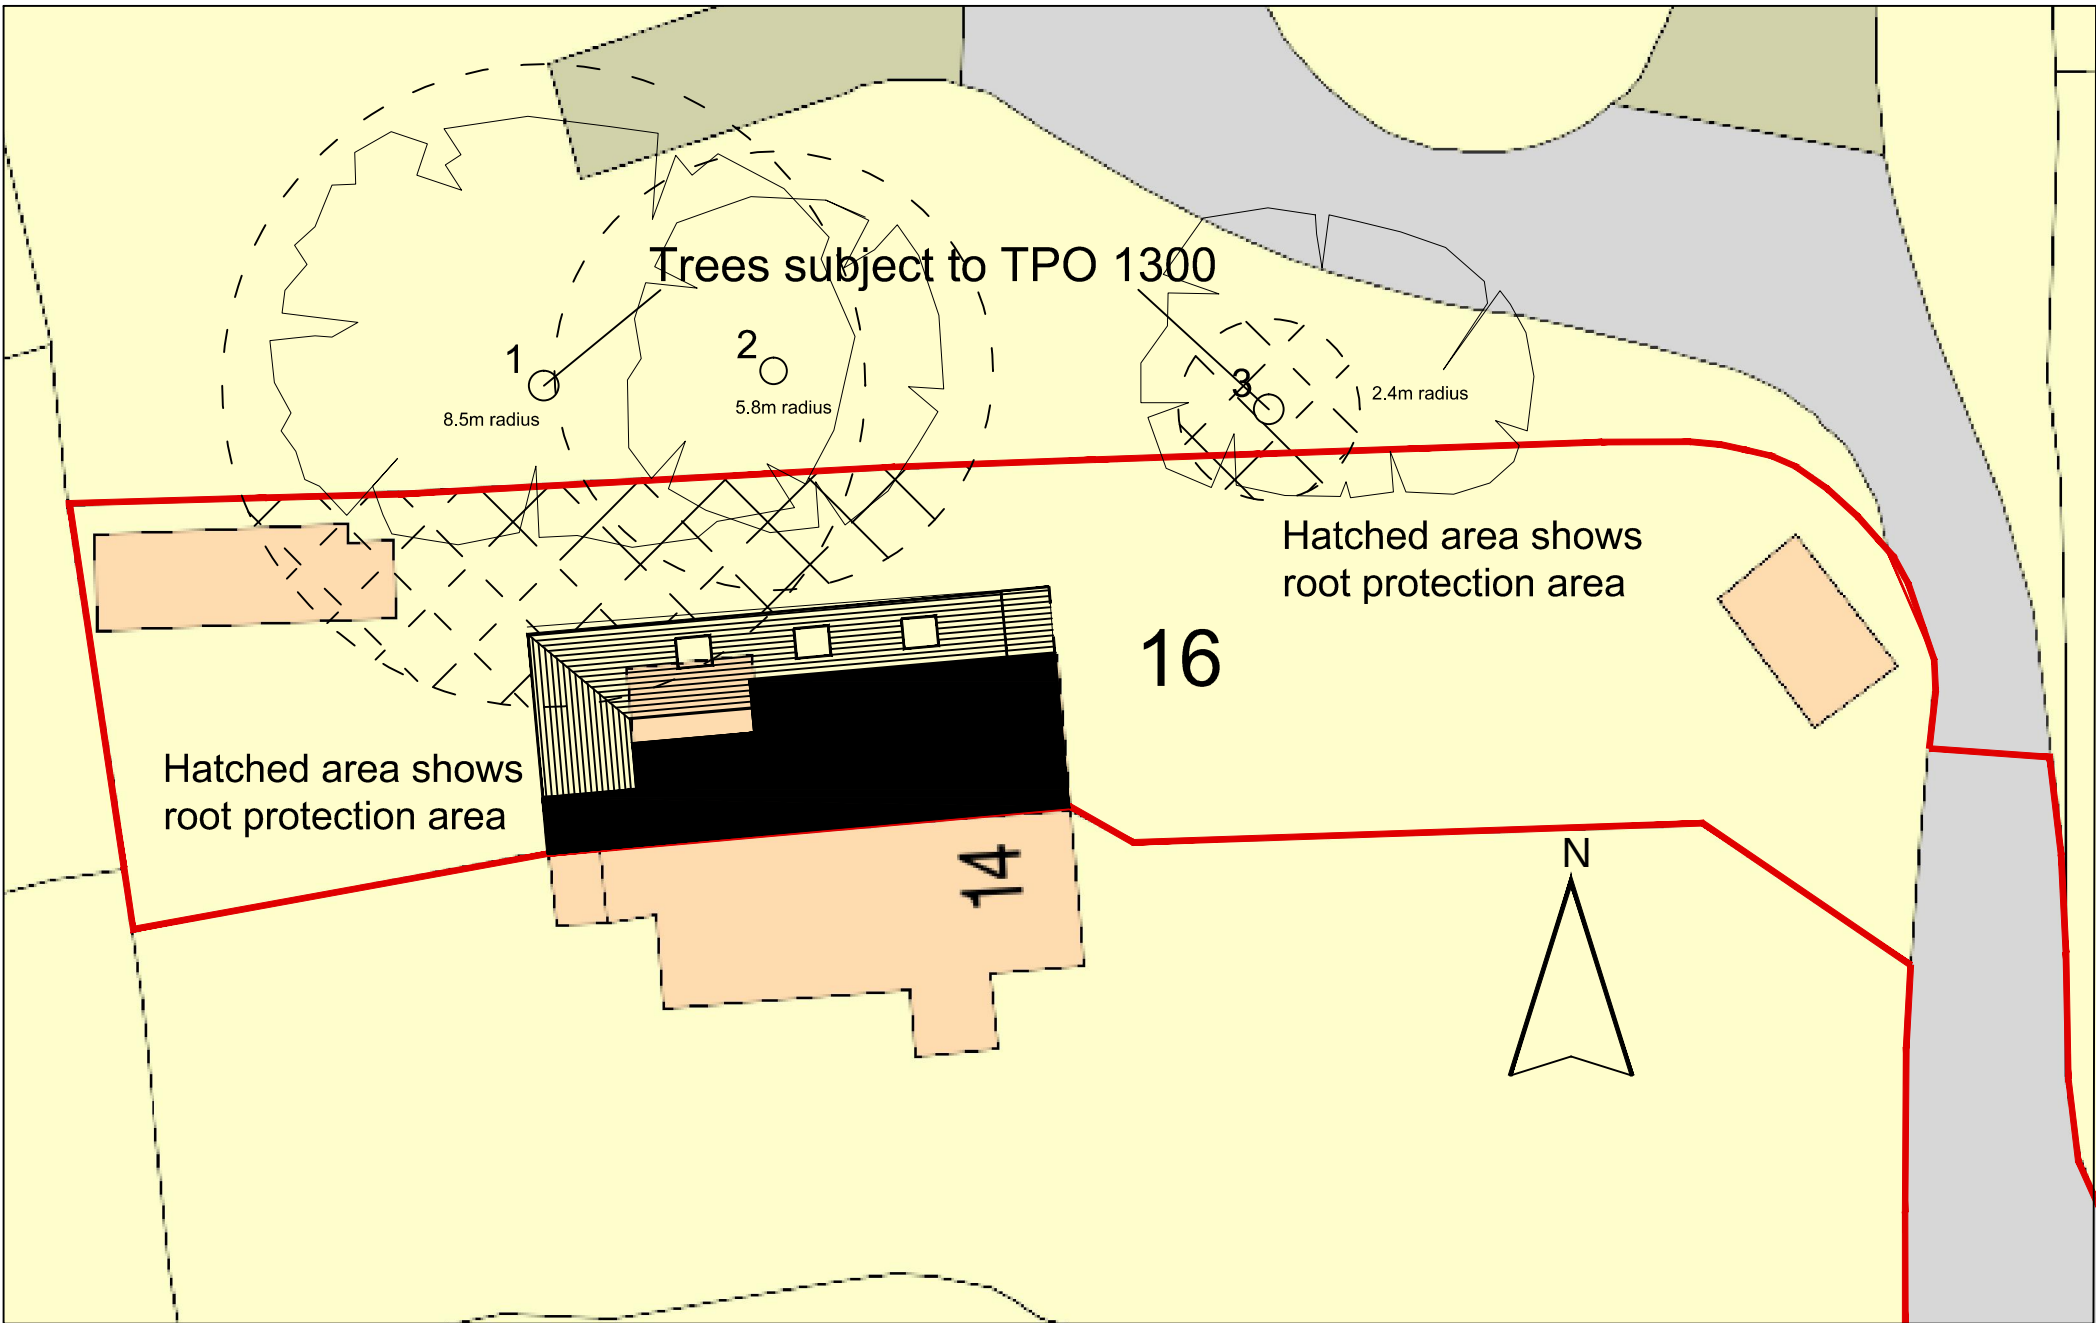

SITE plan
Scale 1:200



BESPOKE architects

Tel: 01243 373245 Mobile: 07970439156

Project:
16 Park Crescent, Emsworth

Drawing:
Block and location plan

19.133

Drawing.: P03C