


PROPOSED MATERIALS -

walls - brick / render
to match existing


roof - hipped to flat roof
(tiles to match existing)

windows - black to
match existing

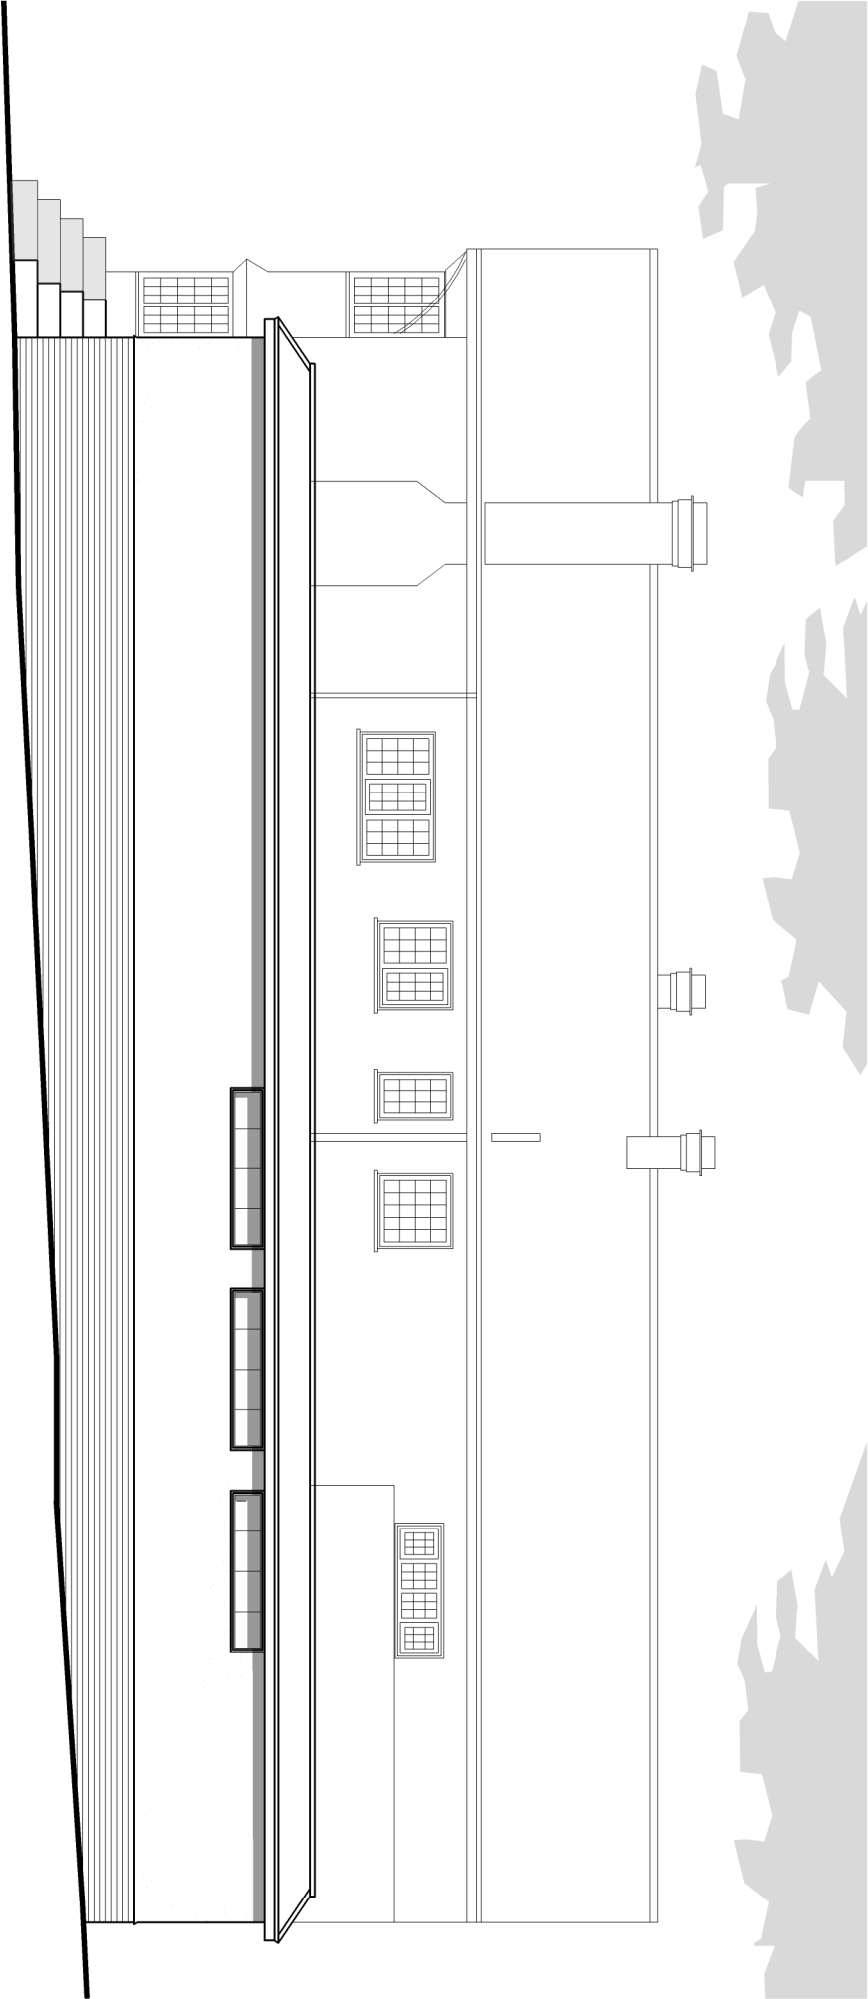


PROPOSED REAR ELEVATION (facing east)
SCALE 1:100

0 1 2 3 4 5m

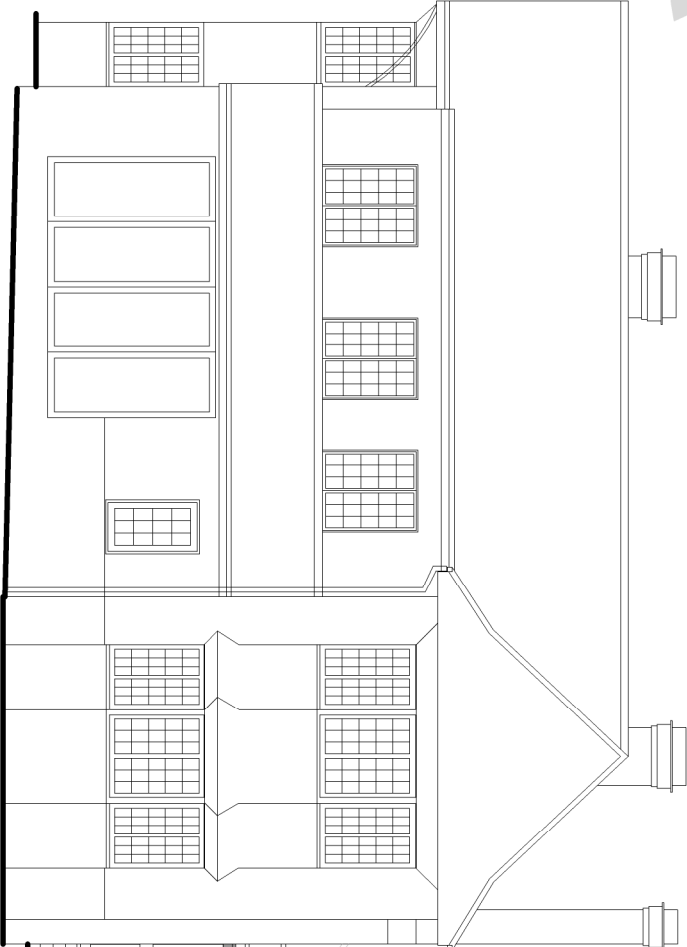

PROPOSED SIDE ELEVATION (facing south)
SCALE 1:100

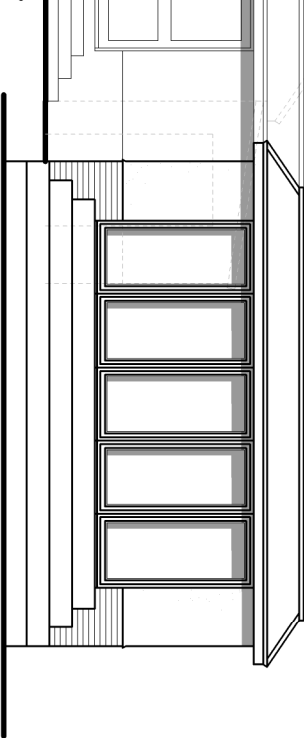

revision
0 22/08/19 - hipped to flat roof introduced at
request of fpc.

client
mcclelland
stage
building regulations

date
may 2019
scale
1:100 @ A3

address
10 gibson park ave
bedhampton
poy 3jr
drawing no.
SS2/05/108
drawing
proposed
elevations
2 of 3

CMCdesign architectural services



the studio 22 melrose road
chronosford hamphire SO53 5ds
t 07948 997654
e studio@cmc-design.co.uk
w www.cmc-design.co.uk