


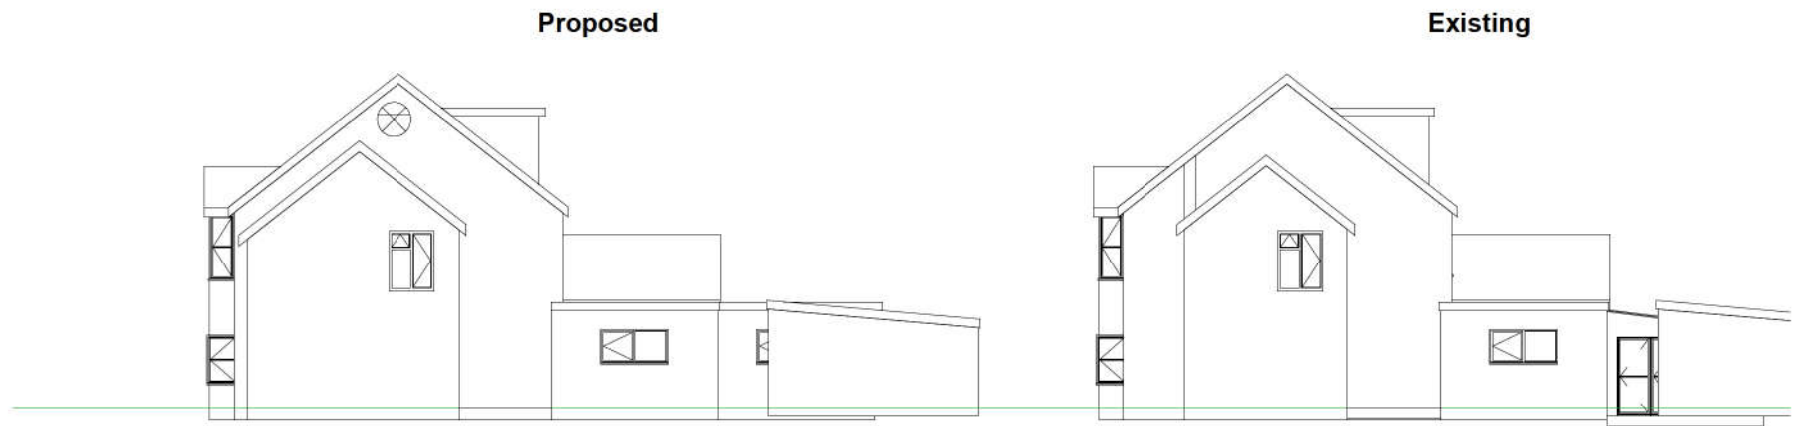

WE West Elevation
1 : 200



EE East Elevation
1 : 200

1:500										100
1:200										20
1:100										10
1:50										5



PROJECT	22 Bushy Mead PO7 5DY		CLIENT		Owner	
			Date	Issue Date	Scale (@ A3)	1 : 200
SHEET	E&W Elevations		Drawn by	SW	DRAWING NUMBER	
			Checked by	SR	P103	REV