



Ground Floor

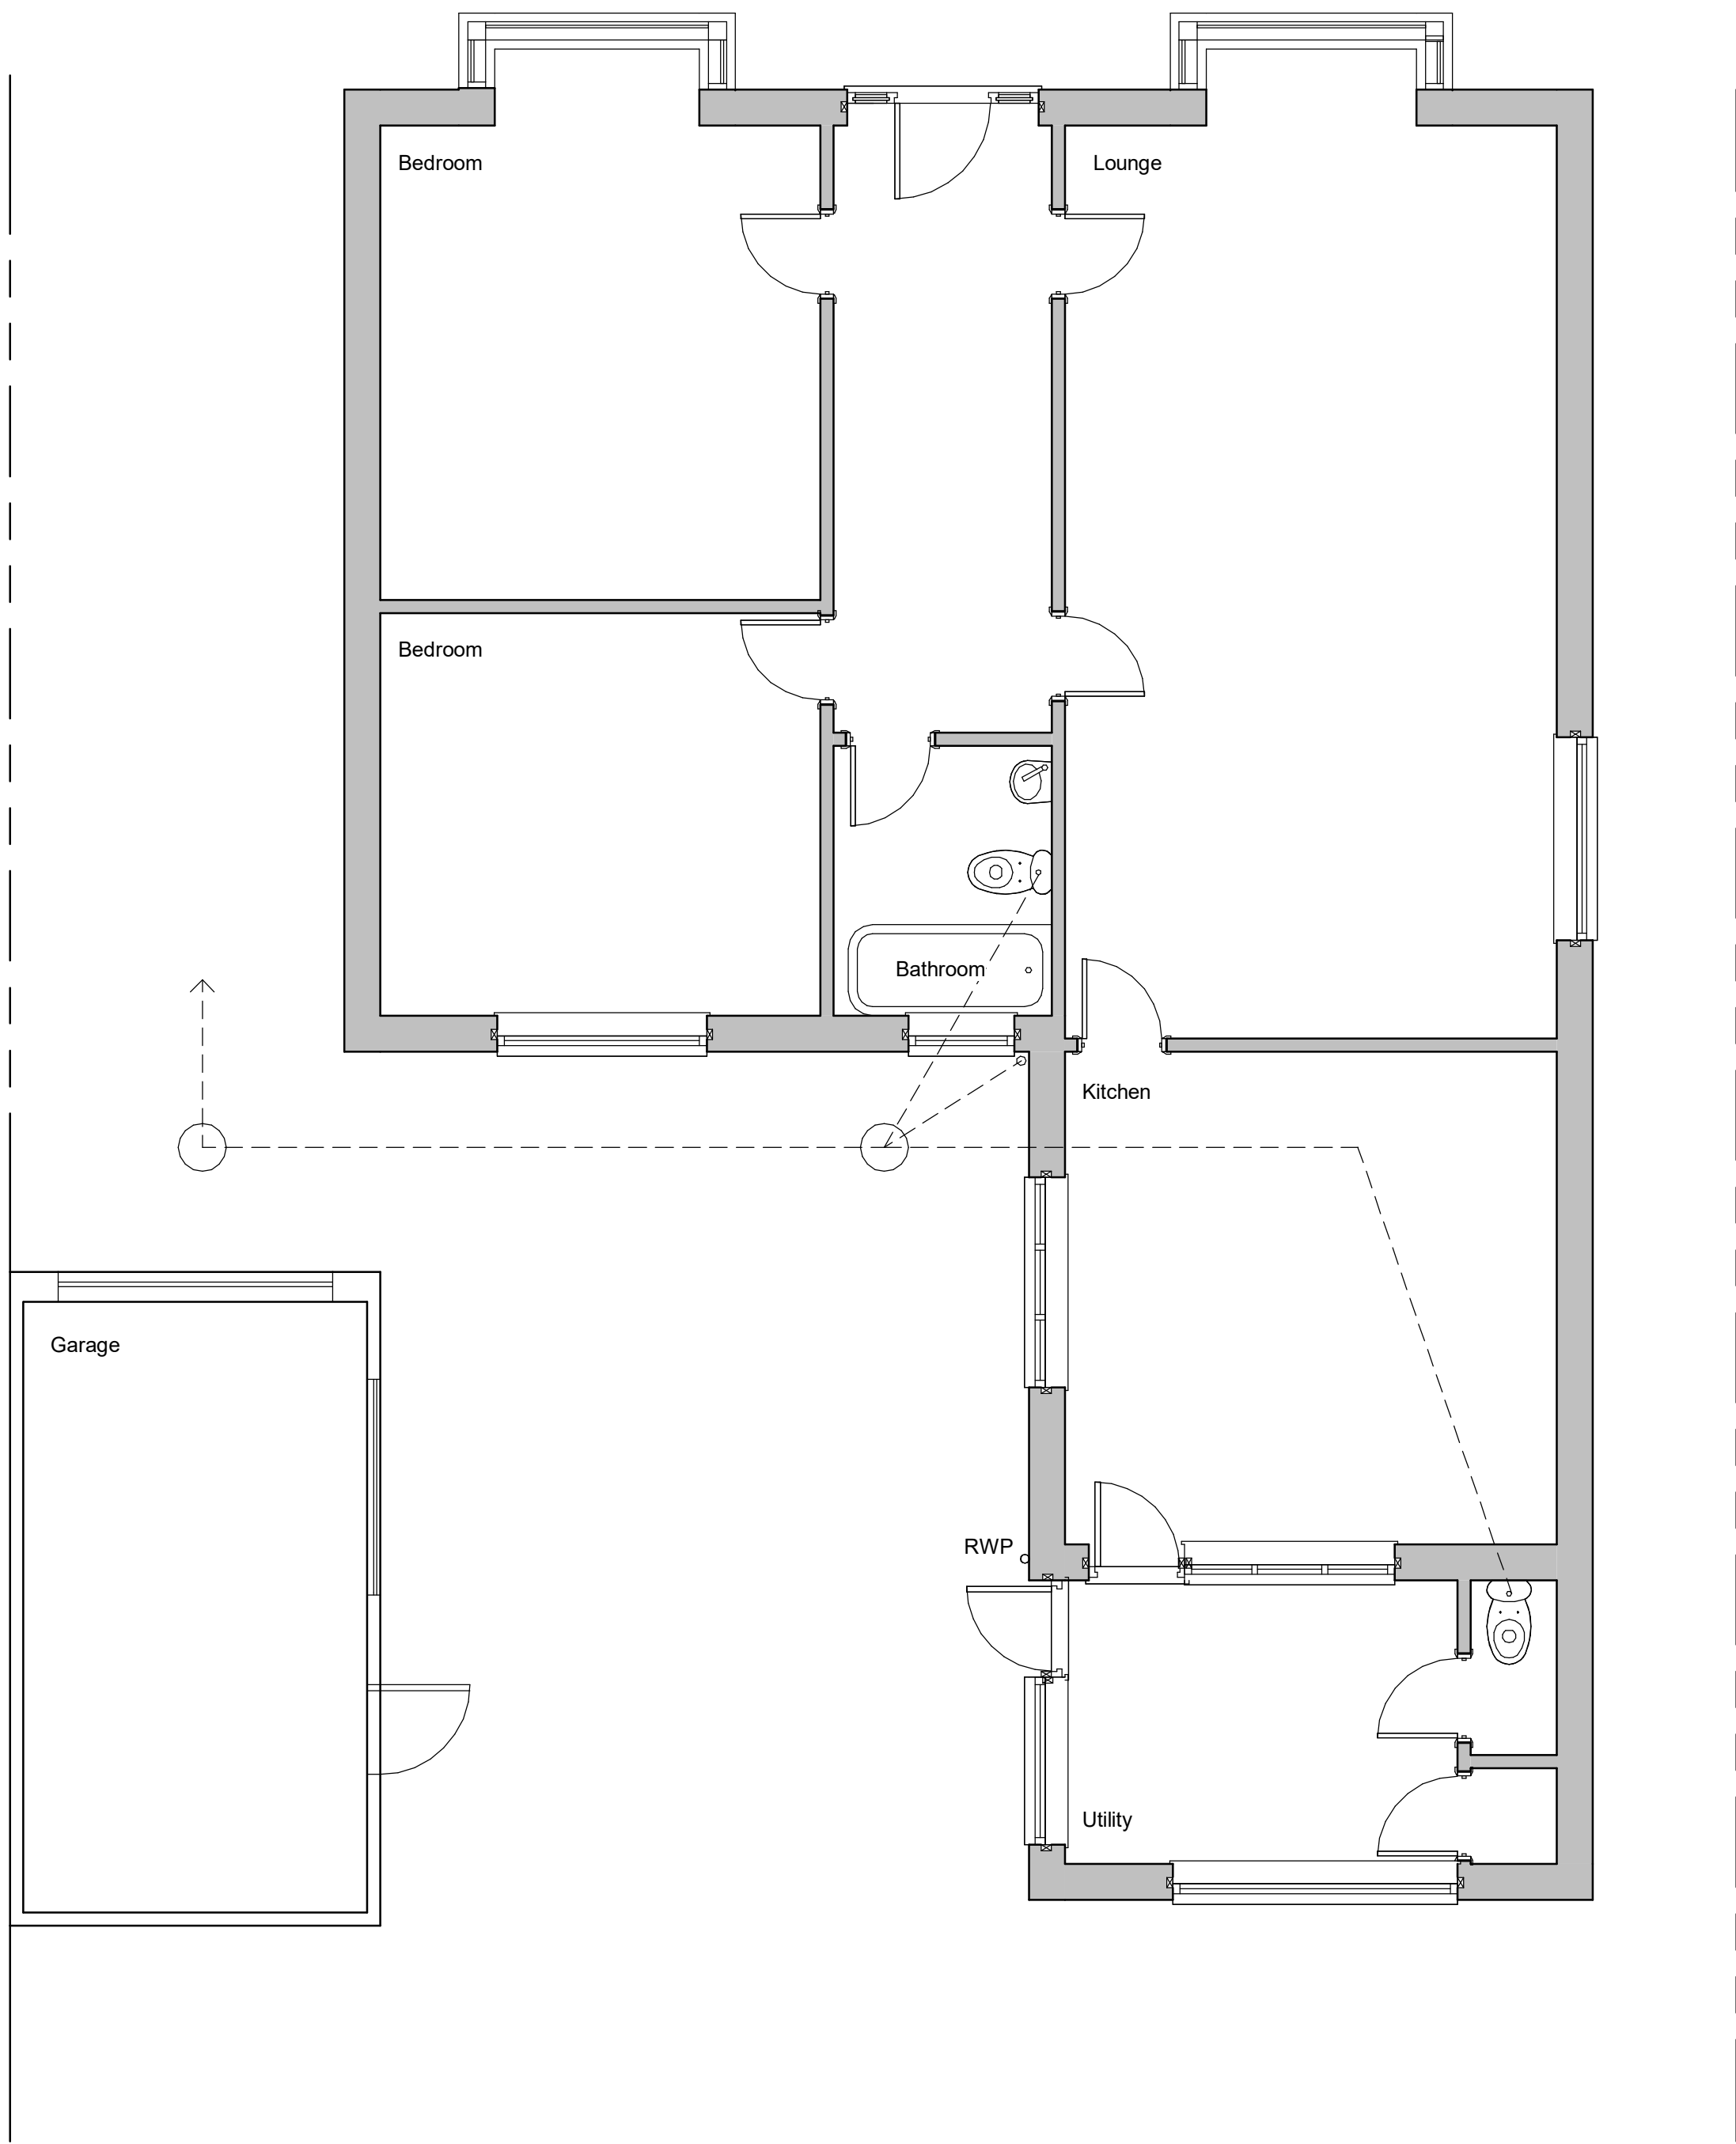

Side Elevation




Rear Elevation

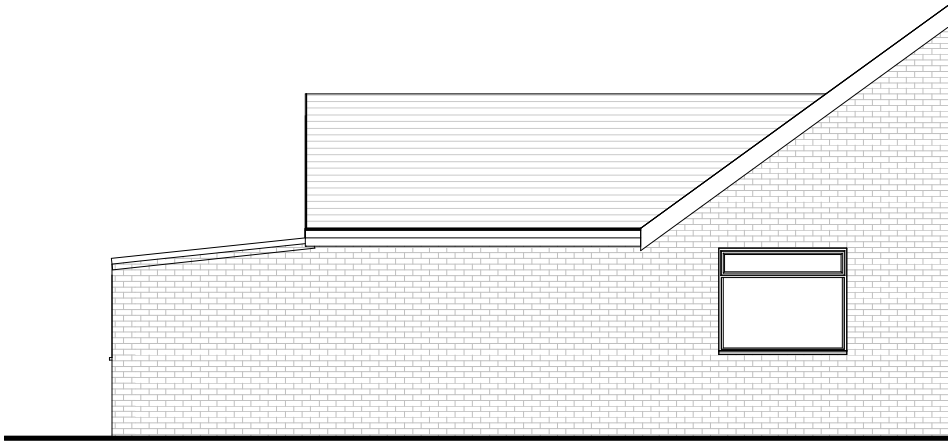

Side Elevation

Revisions

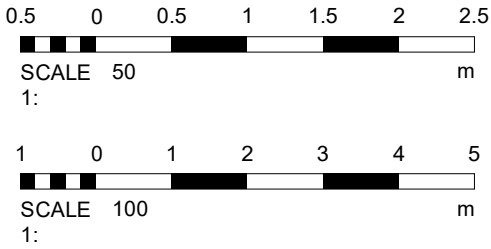

Materials

Drawing Number 2020/56 Sheet 1 of 1

Size A1 Scale 1:50, 1:100

Project
Existing details
May 2020

Job Title
20 Park Lane
Cowplain
Waterlooville
PO8 8AD

Do Not scale from this drawing except for planning as photocopies will be subject to distortion
Drawings to be read in conjunction with all other Designers and structural engineers contract drawings and specifications: Any discrepancies must be brought to the attention of the Designer immediately.
The contractor must verify all dimensions by site measurement before ordering materials or manufacturing components
Substitute materials and products to those named will be acceptable if proven to be of equal or higher performance and not in conflict with other elements

M.J.Humphrey
Ltd



Mel Humphrey MRICS, MBEng 39 Northease Drive Hove East Sussex BN3 8PQ
Adam Humphrey 230 Dominion Road Worthing West Sussex BN14 8JL

Mel@mjhumphrey.co.uk 07701055182
Adam@mjhumphrey.co.uk 07812419142