



PHYSICAL SCALE IN METERS @ 1:100

NOTES:
This drawing has been produced solely for PLANNING/DESIGN.
Do not Scale from this Drawing except for planning purposes.
Any drainage shown is presumed and to be checked on site before commencement of works.
This drawing is the copyright of MF Designs Ltd.

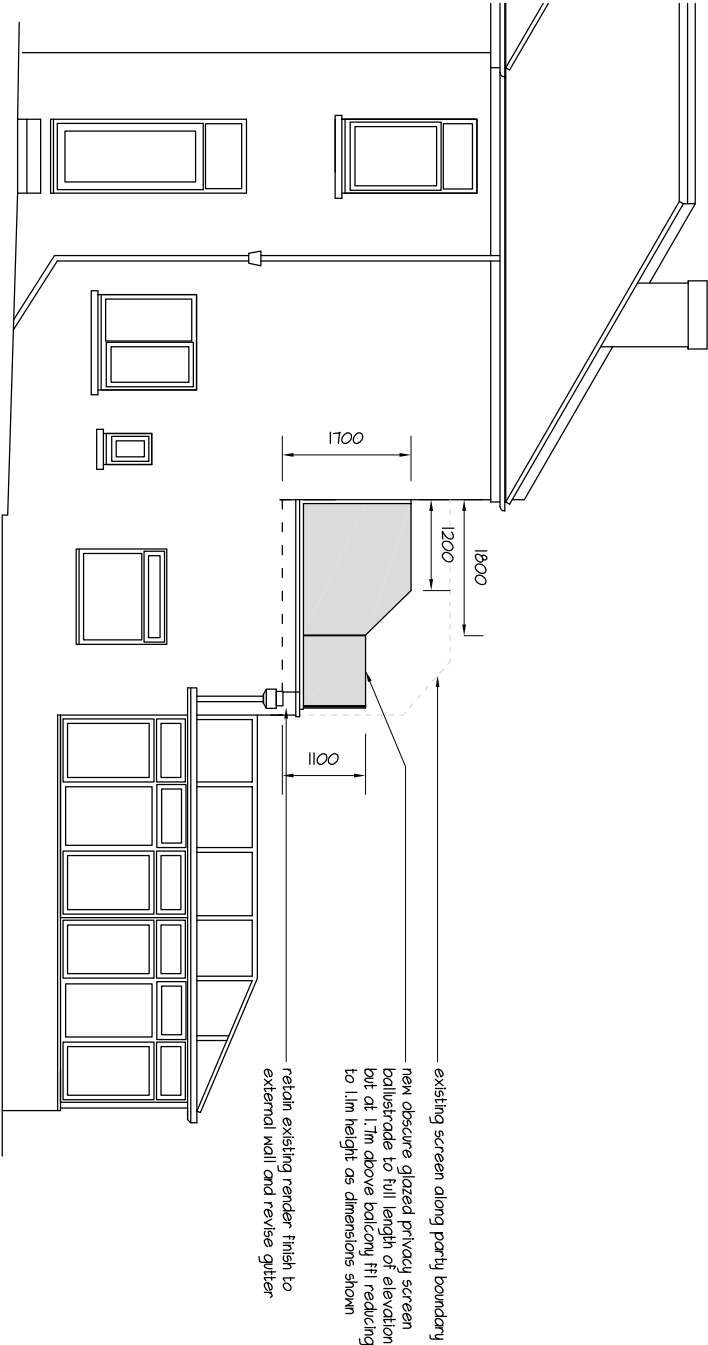


Proposed West

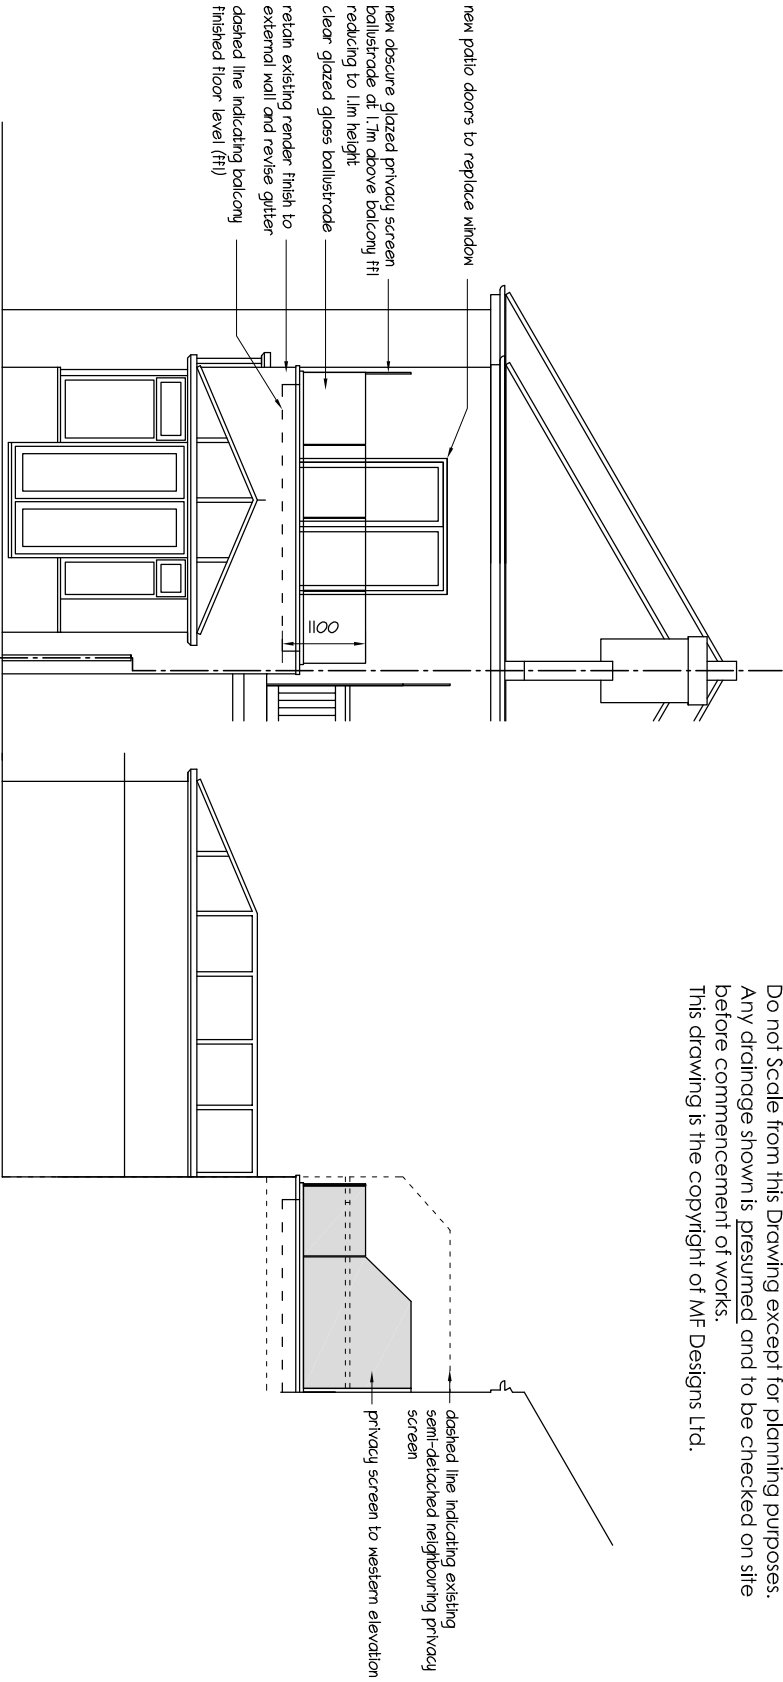


Proposed South (rear)

Proposed East

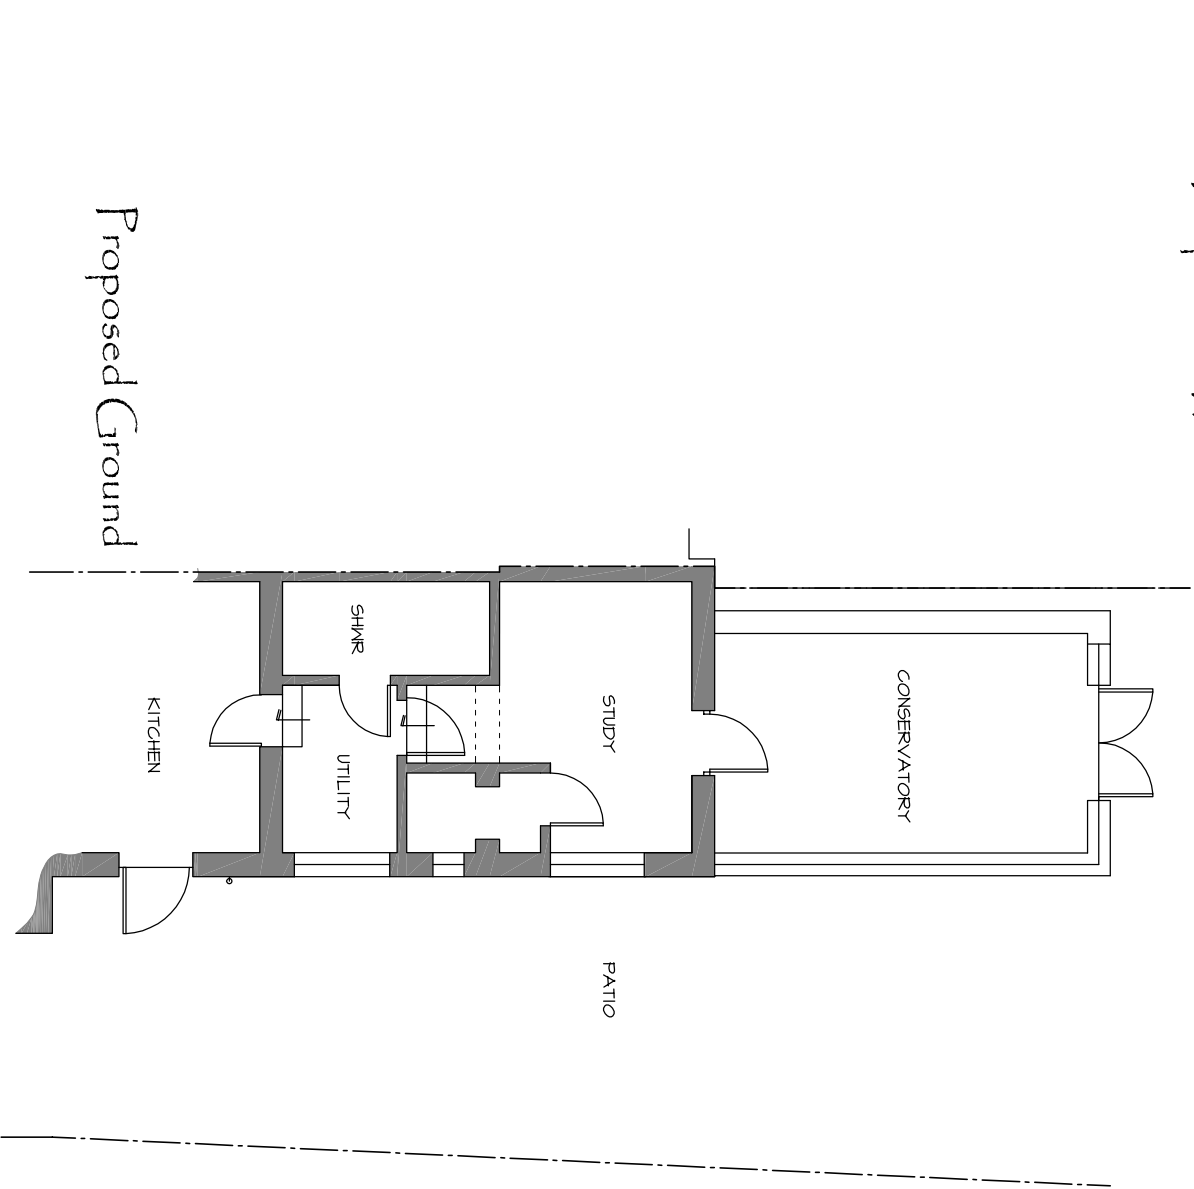

Proposed Ground

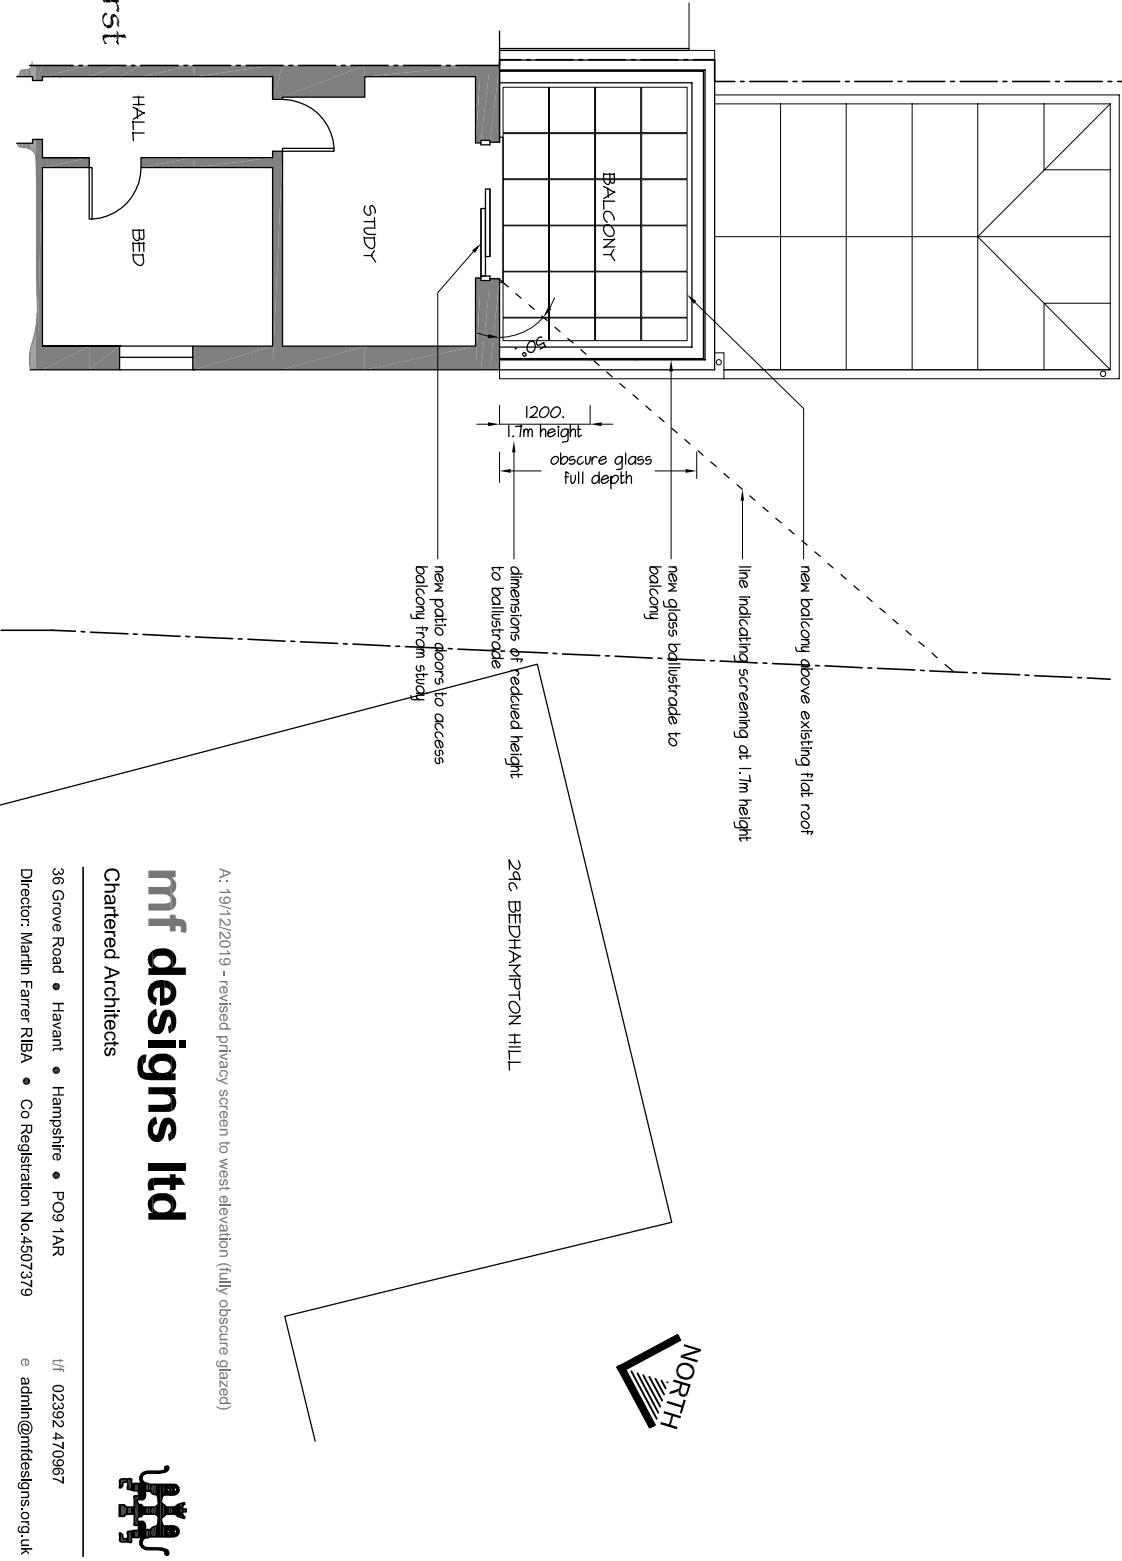

Proposed First

A:19/12/2019 - revised privacy screen to west elevation (fully obscure glazed)

mf designs ltd

Chartered Architects

36 Grove Road • Havant • Hampshire • PO9 1AR

Director: Martin Farrer RIBA • Co Registration No.4507379

U/f 02392 470967

e admin@mfdesigns.org.uk



29C BEDHAMPTON HILL

BALCONY EXTENSION - 29 Bedhampton Hill, Havant.

Date: October 2019
Scale: 1:100

Job No: 3228
Dwg No: P_01 A