


Proposed schedule of materials:


- 1 Concrete roof tiles
- 2 Bricks to match existing
- 3 UpVC windows to match existing
- 4 Aluminium bi-fold doors
- 5 Velux or similar product
- 6 Single ply flat roof

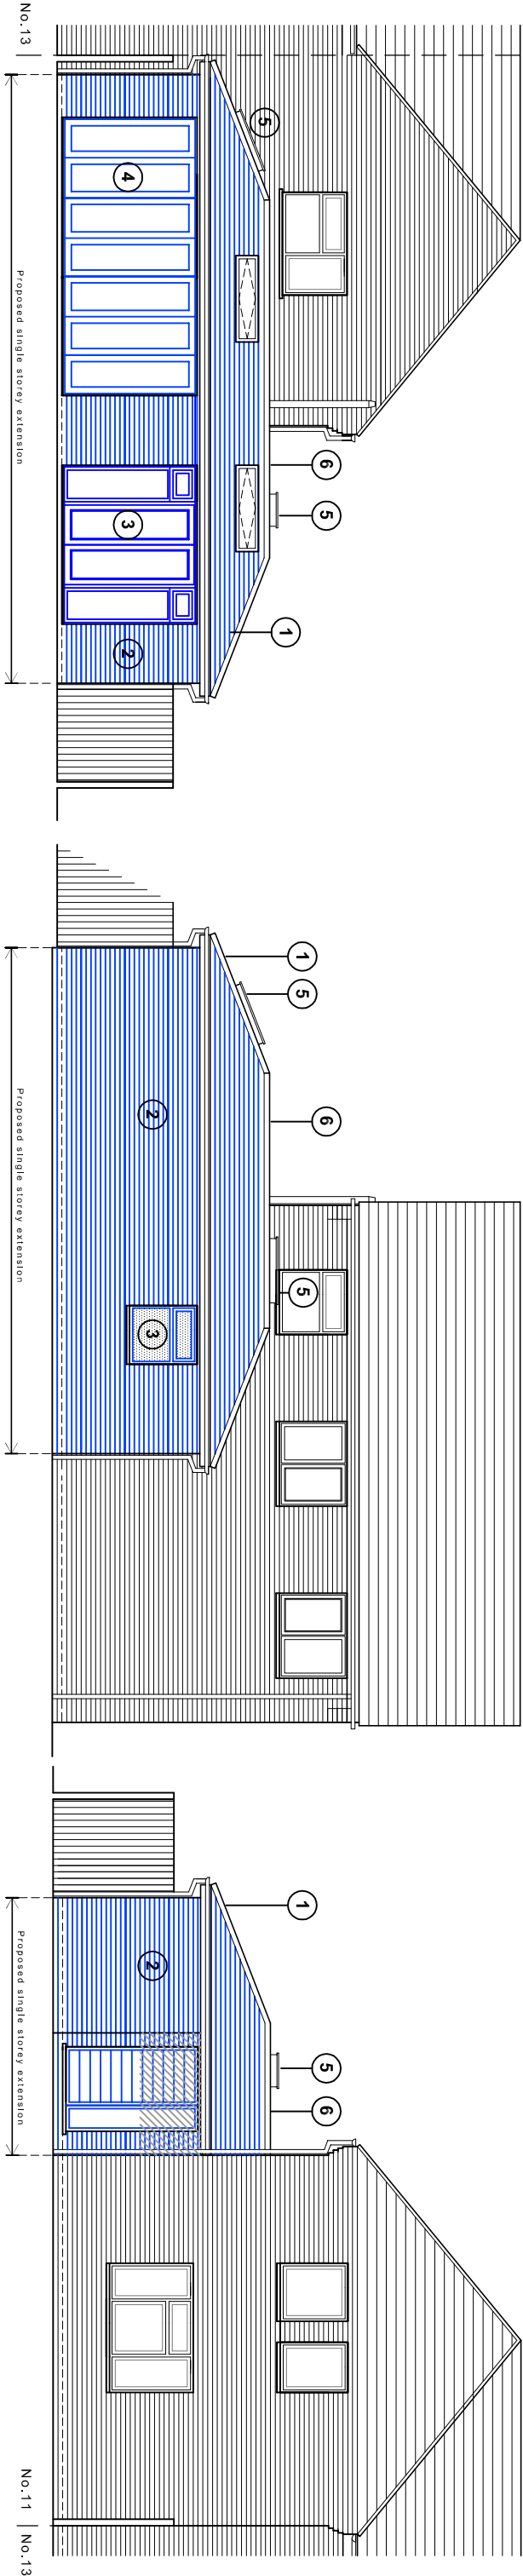

East (rear) elevation

North (side) elevation

West (front) elevation

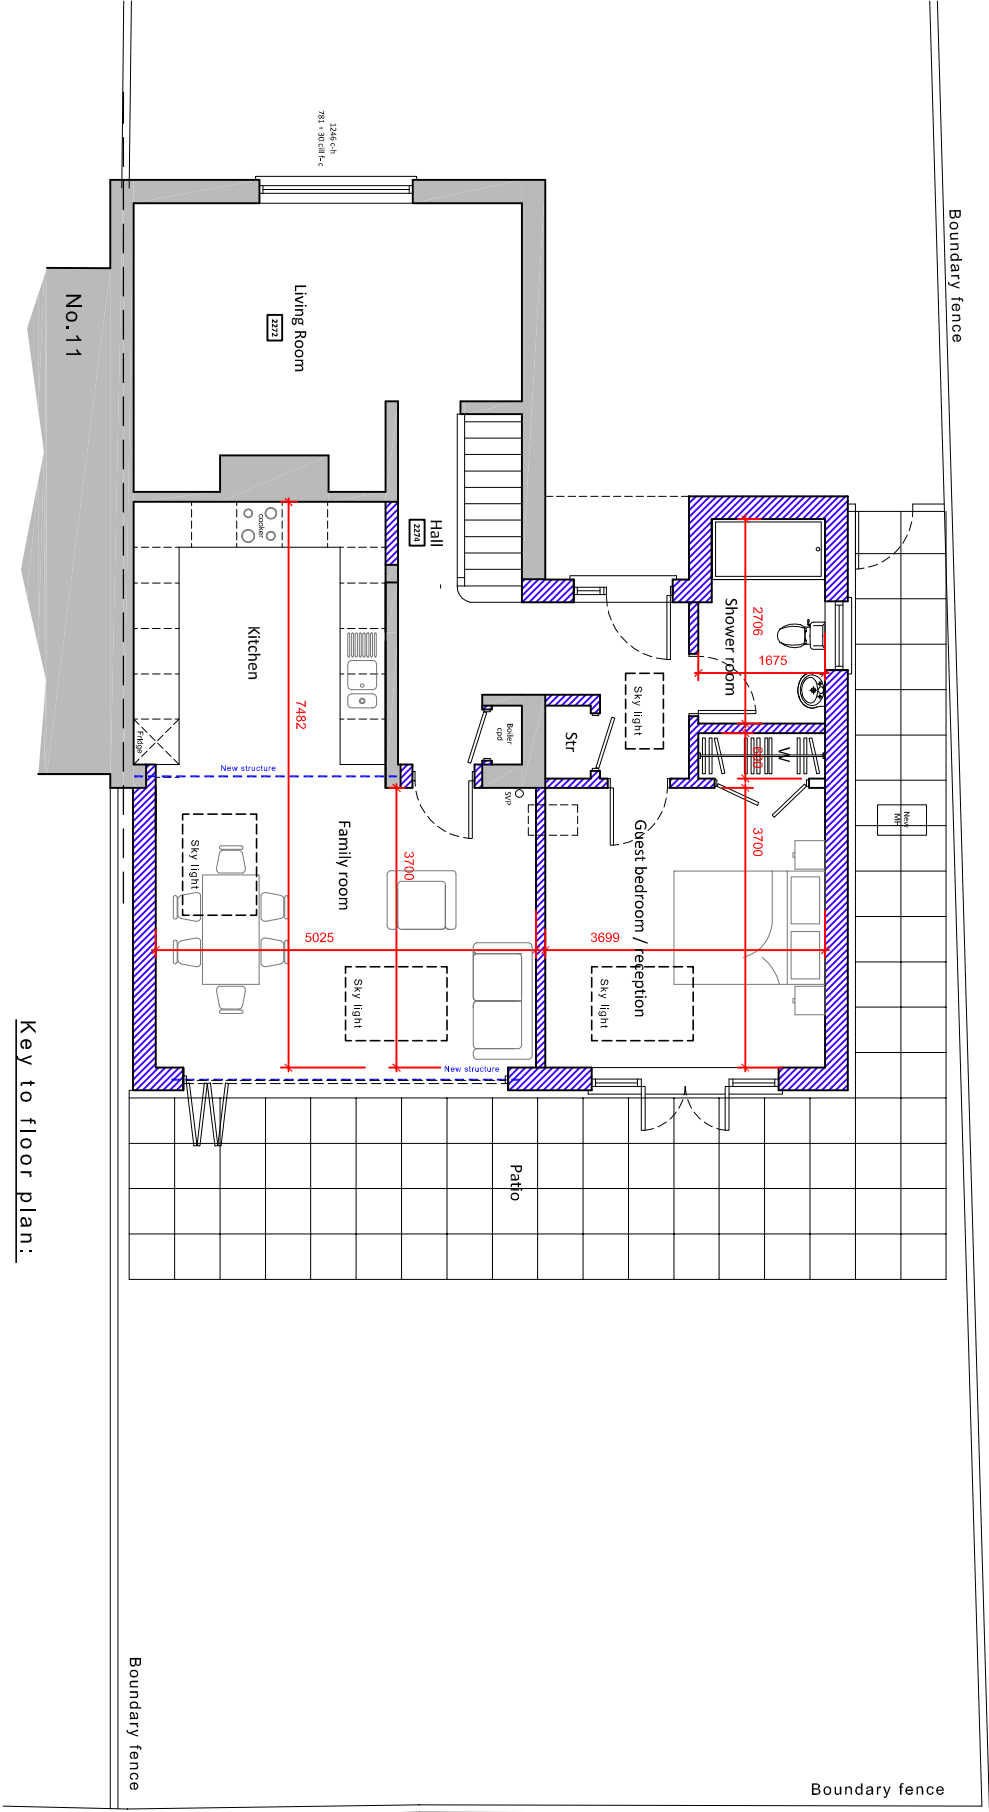


Key to floor plan:

First floor plan (first floor unchanged in new proposal)

Proposed floor plans & elevations scale 1:100




Proposed site plan
scale 1:1250

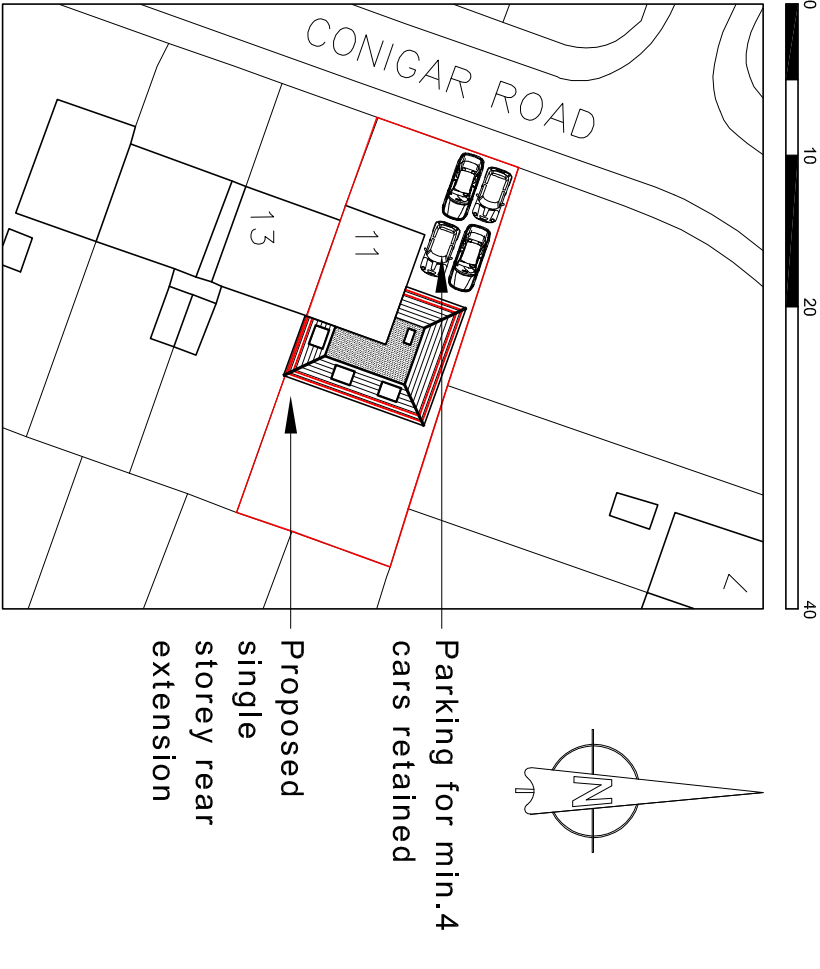

Parking for min.4 cars retained

Proposed single storey rear extension

 For	MR & MRS POPE	Title	PROPOSED FLOOR PLANS & ELEVATIONS & SITE PLAN			Office Tel:	01243 993732		
Project	PROPOSED SINGLE STOREY SIDE EXTENSION AT 11 CONIGAR ROAD EMSWORTH, PO10 7SZ	Date	March 2020	Drawn	JB	Scale	1:100 @ A3		
		Job Number	PL 339.20	Drawing Number	-42	Checked	Revision		
							B		
		Web:	www.jb-architecturedesign.com						
		Email:	admin@jb-architecturedesign.com						
									
			JB ARCHITECTURE						

