



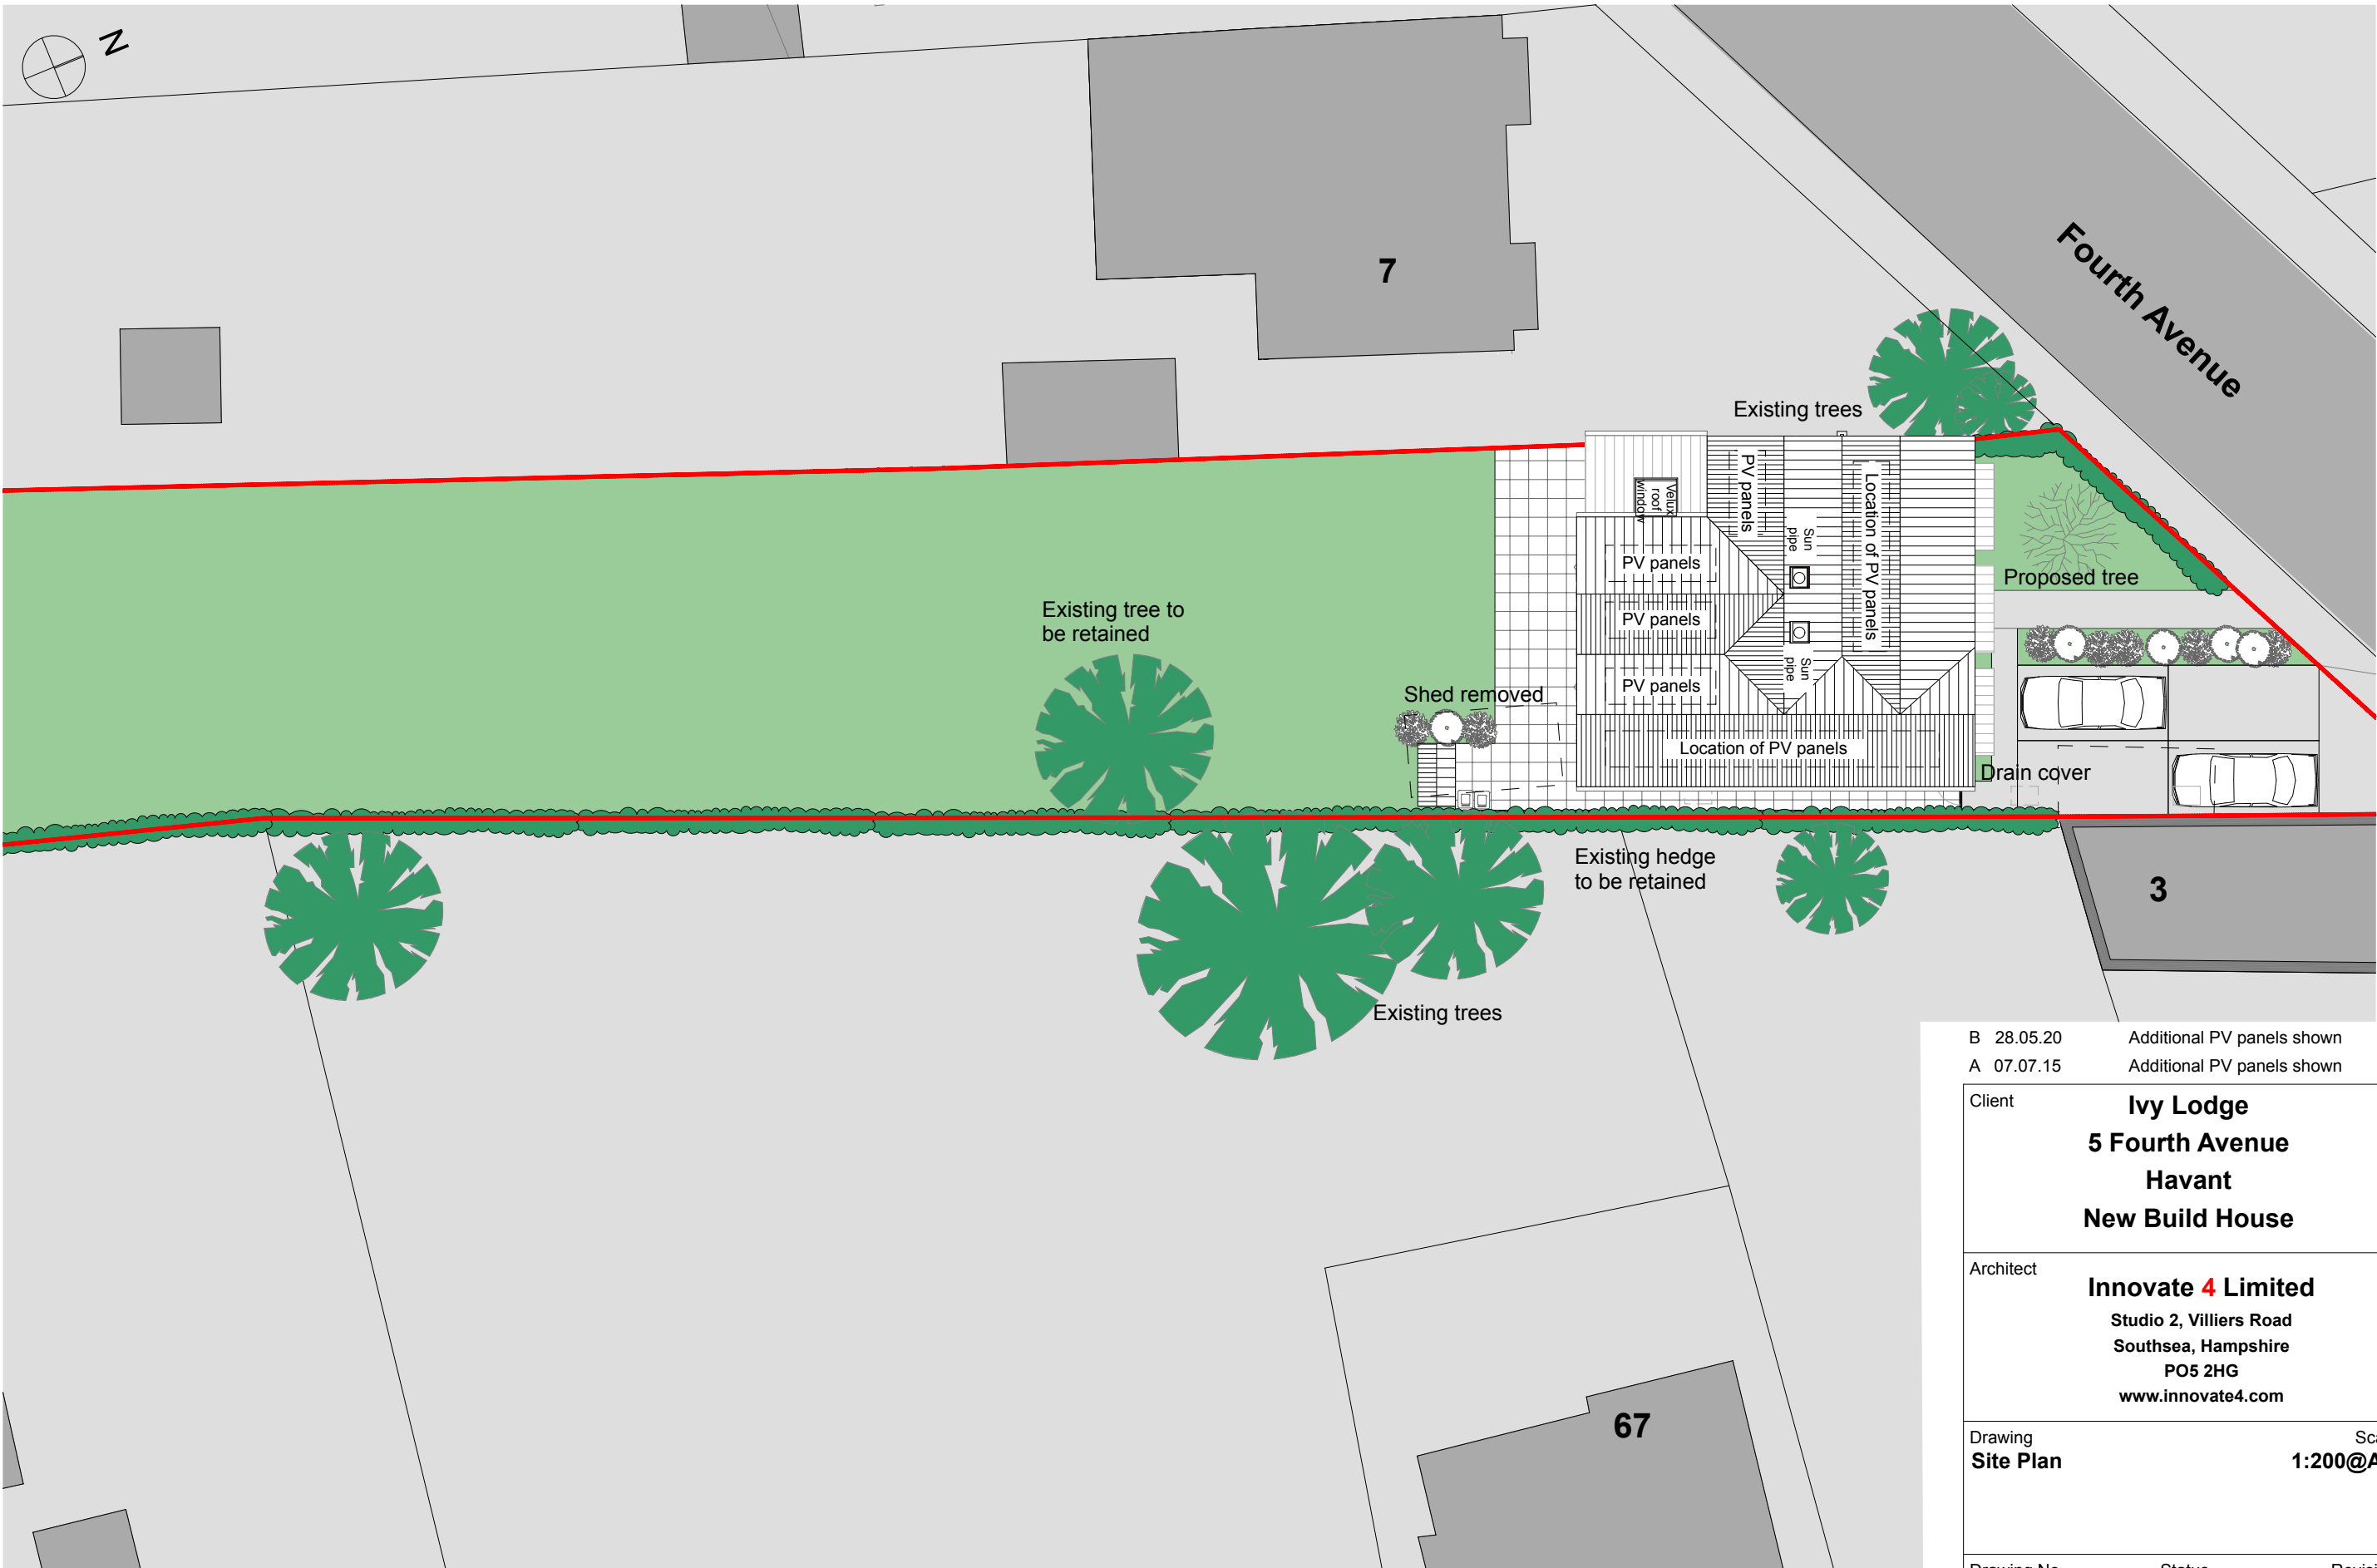

Site Plan

 

B 28.05.20 Additional PV panels shown
A 07.07.15 Additional PV panels shown

Client
Ivy Lodge
5 Fourth Avenue
Havant
New Build House

Architect
Innovate 4 Limited
Studio 2, Villiers Road
Southsea, Hampshire
PO5 2HG
www.innovate4.com

Drawing
Site Plan
Scale
1:200@A3

Drawing No. Status Revision
PL 02 **Planning** **B**