


EXISTING ELEVATIONS
SCALE 1 : 100

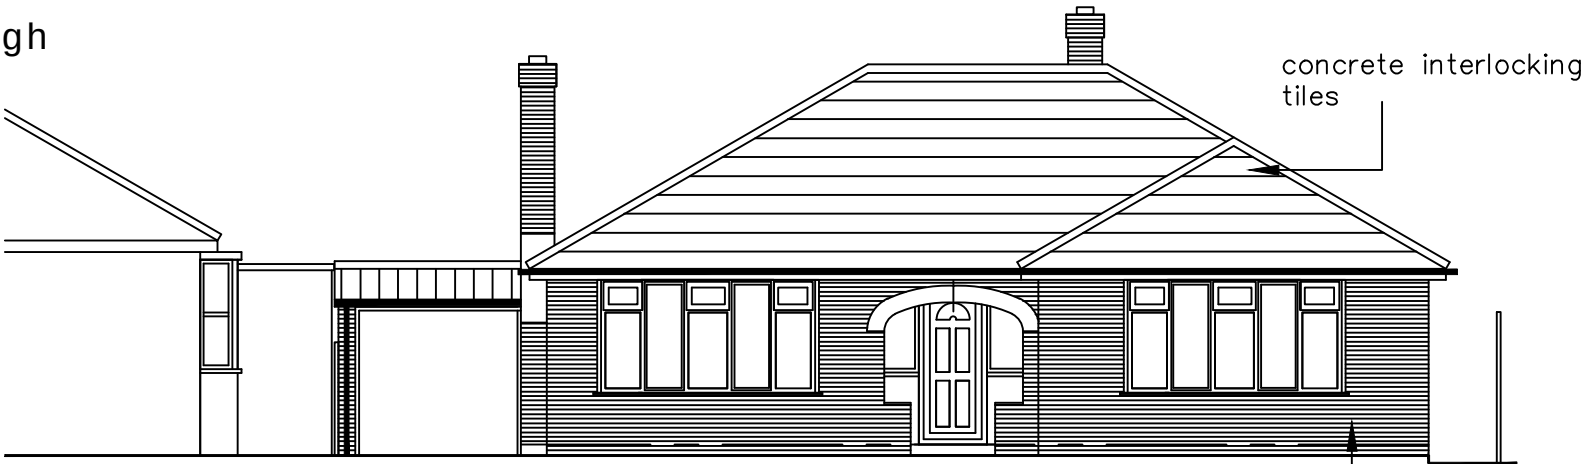


78
Southleigh
Road



NORTH WEST ELEVATION

facing brickwork with white
pvc-u window & door units

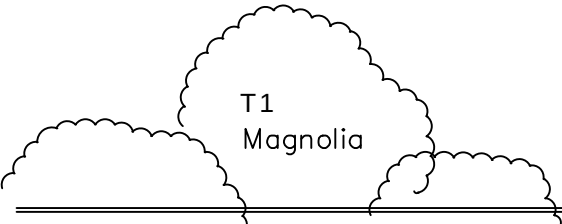

1.8m timber
fence

T1
Magnolia




NORTH EAST ELEVATION

facing brickwork with white
pvc-u window & door units

gas

structure to adjacent
neighbour at 78 Southleigh
Road shown dotted

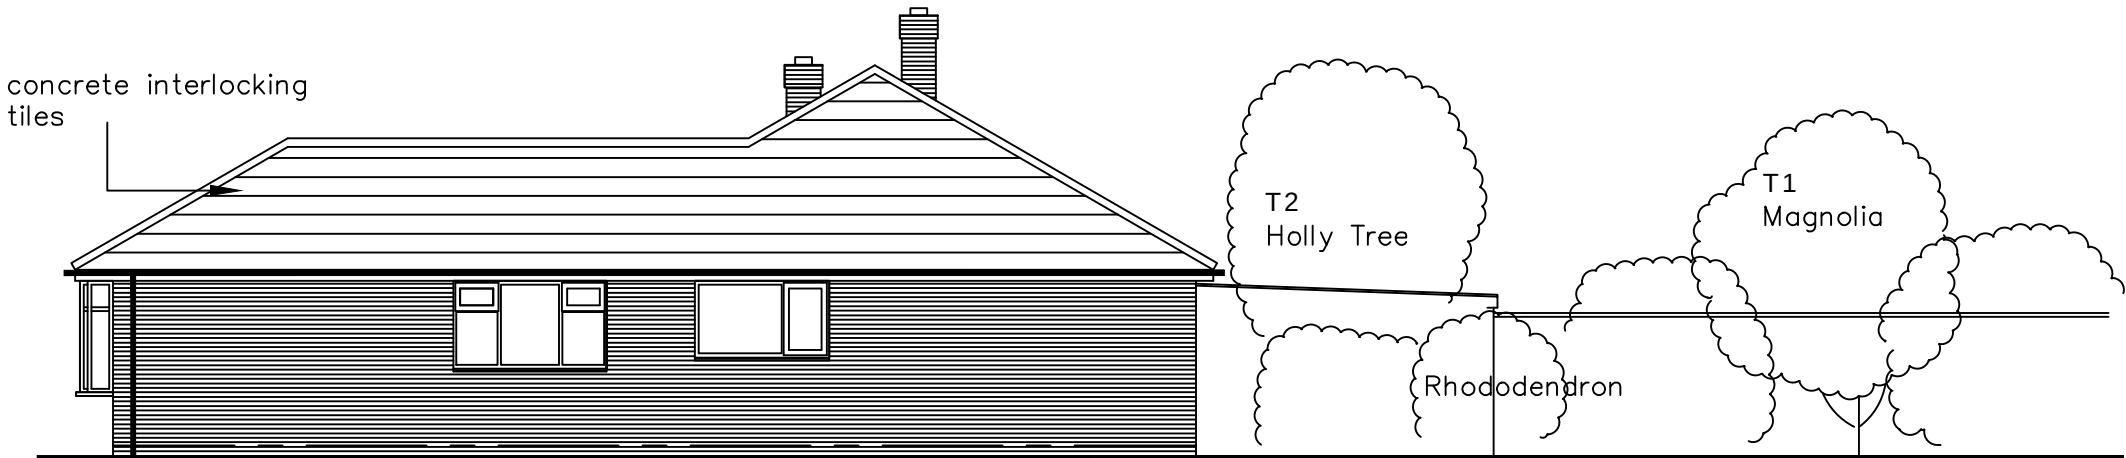

SOUTH WEST ELEVATION

windows to this
elevation obscure
glazed

T2
Holly Tree

T1
Magnolia

Rhododendron



SOUTH EAST ELEVATION

facing brickwork with white
pvc-u window & door units

78
Southleigh
Road

NOTES:
The design and construction of this project shall be in accordance with the current Building Regulations & NHBC Standards. These notes & drawings have been prepared solely for the purpose of Planning & Building Regulation approval.

Do not scale from this drawing unless for Planning purposes. All dimensions to be checked on-site and any alterations to be approved by the Architect and/or client prior to any work commencing.

Ordnance Survey Licence No: 100047591

This drawing to be copyright and to be read in conjunction with all other drawings

Ammendments:

Key:

Client Name & Address:

Mr S Kneller
104 Bedhampton Road
Havant
PO9 3EZ

Project Address:

76 Southleigh Road
Havant
PO9 2QL

Drawing Details:

PLANNING DRAWING
Existing Elevations

Project No: 936	Drawing No: 2	Rev No:
Scale: 1:100 @ A2	Drawn: BWH	Date: 12/05/20



**B H
ARCHITECTURE Ltd**
Heath Cottage
Newlands Lane
Purbrook
Waterlooville
Hants
PO7 5SQ
Tel: 023 9223 2322
Mob: 07747 771808
E-mail:bernard@bernardharding.com