




Existing & Proposed Elevations 1 : 100

 


Details 1 : 5

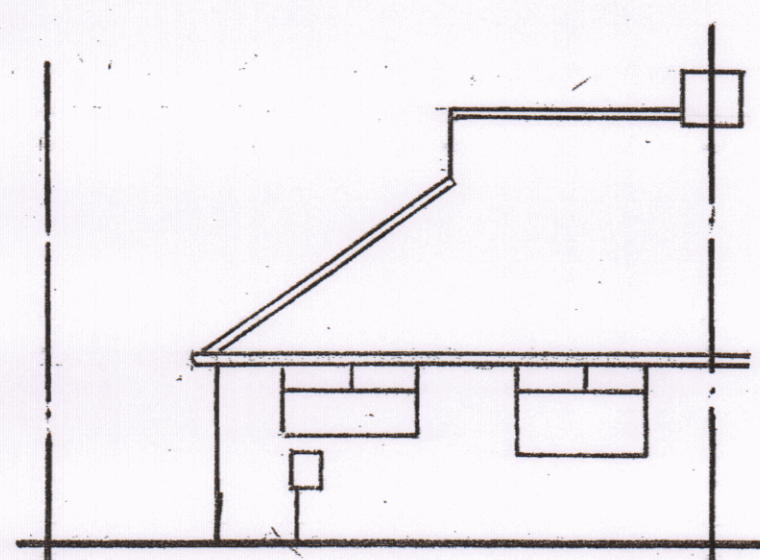


Existing Front Elevation (North West)

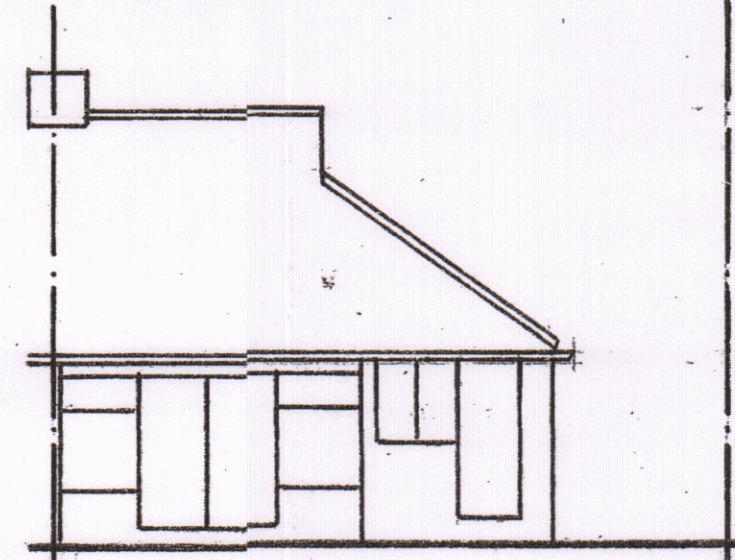


Existing Rear Elevation (South East)

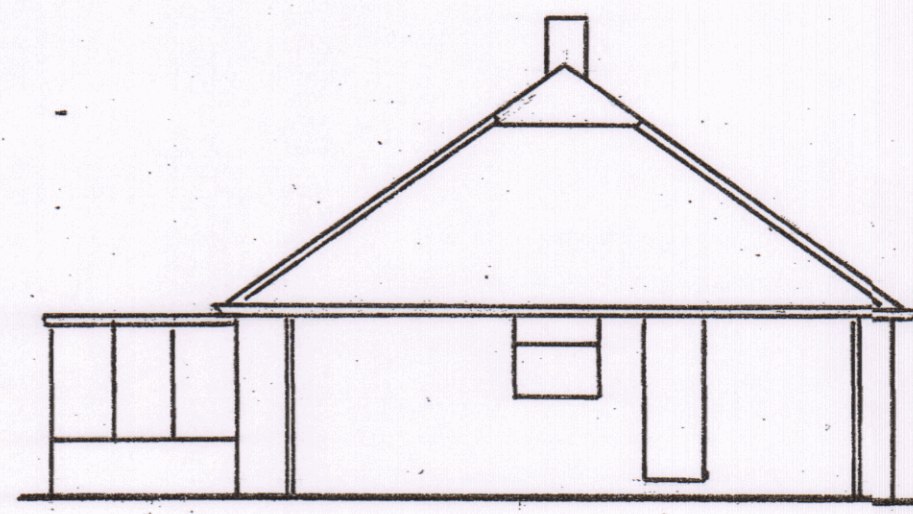


Existing Side Elevation (North East)

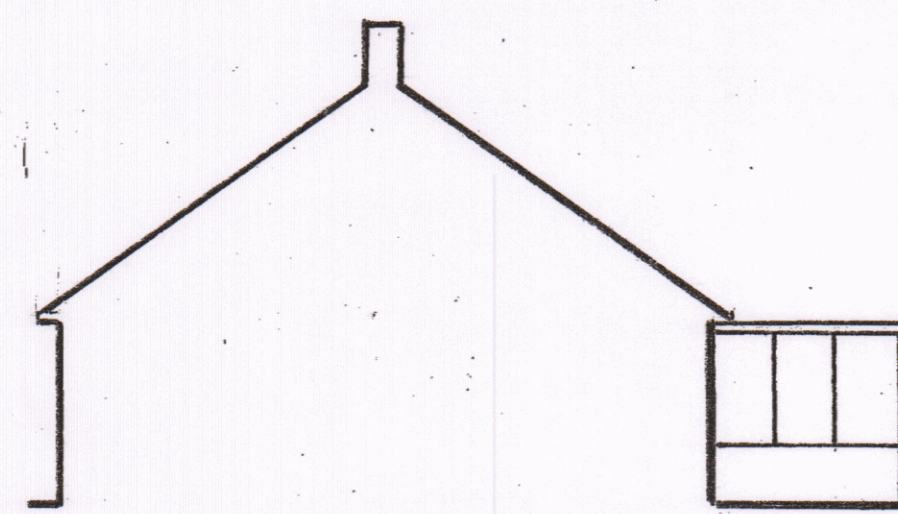


Existing Side Elevation (South West)

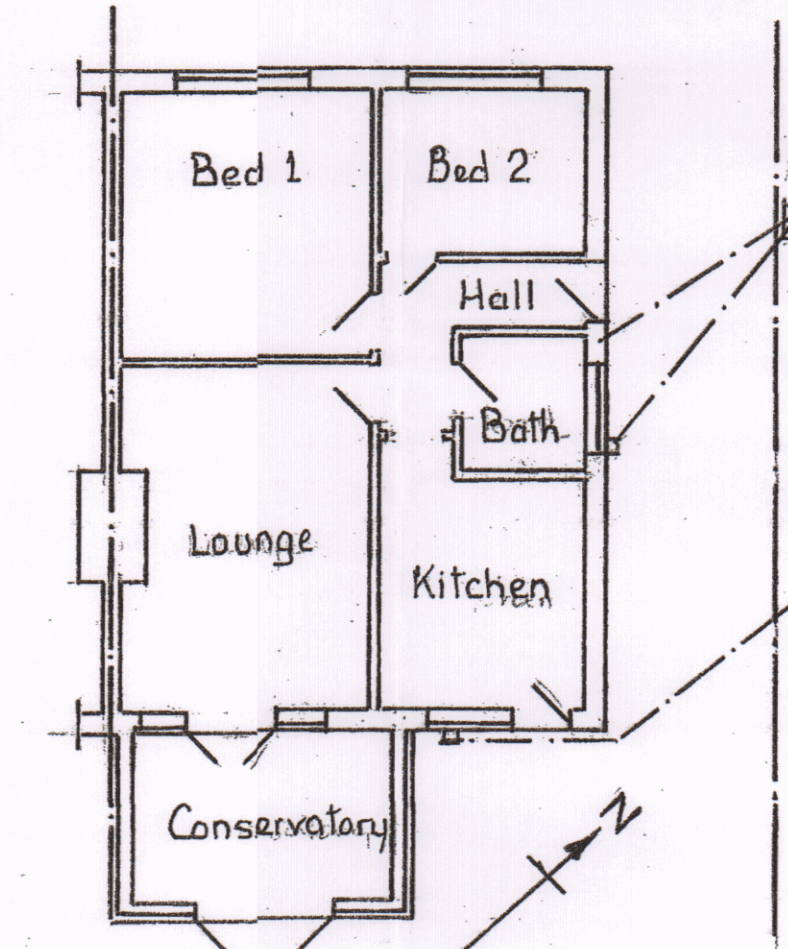


Existing Ground Floor Plan

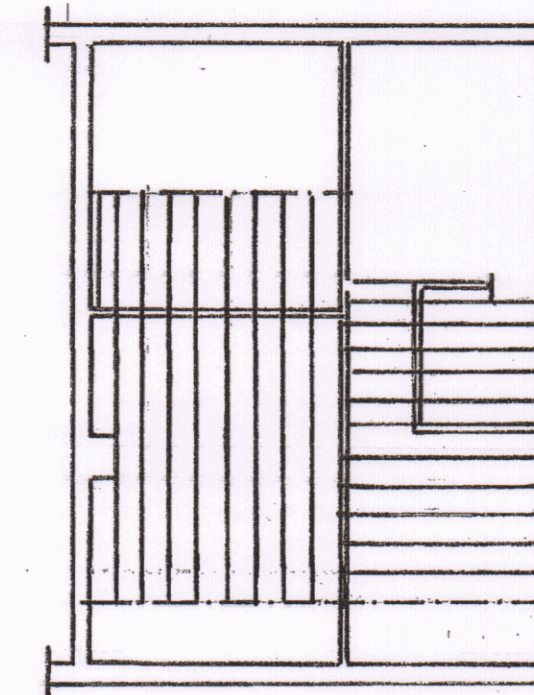


Proposed First Floor Joists

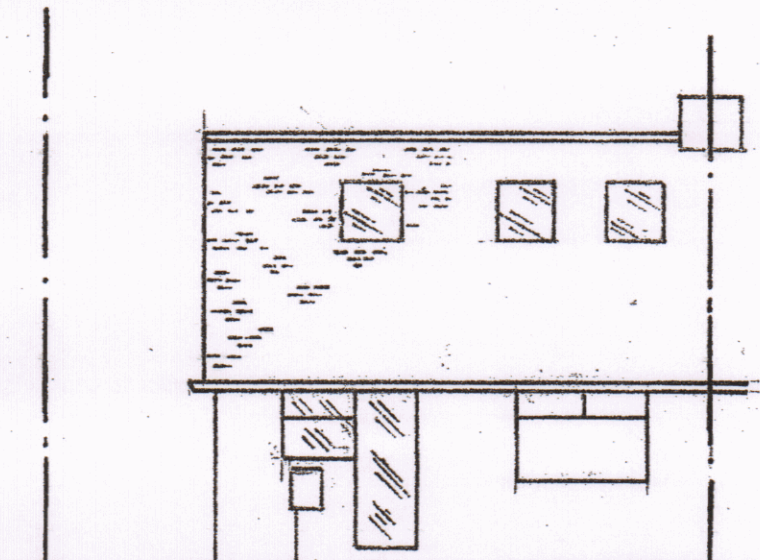


Proposed Front Elevation (North West)

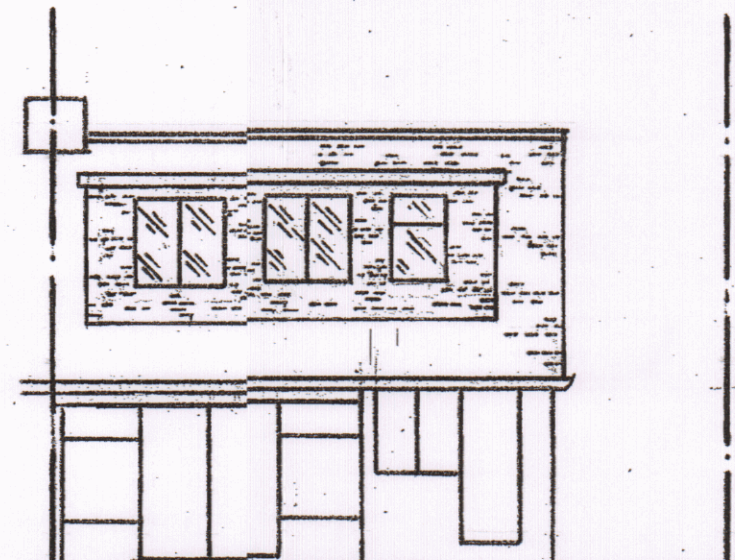


Proposed Rear Elevation (South East)

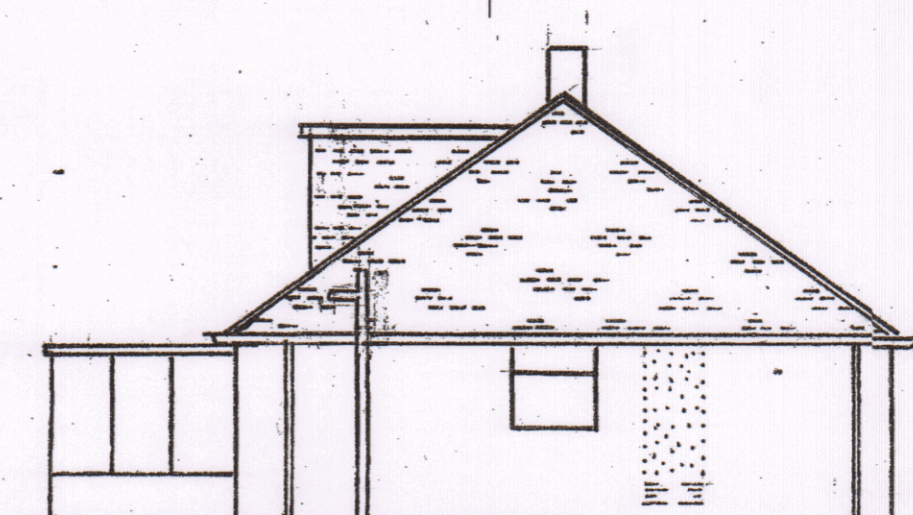


Proposed Side Elevation (North East)

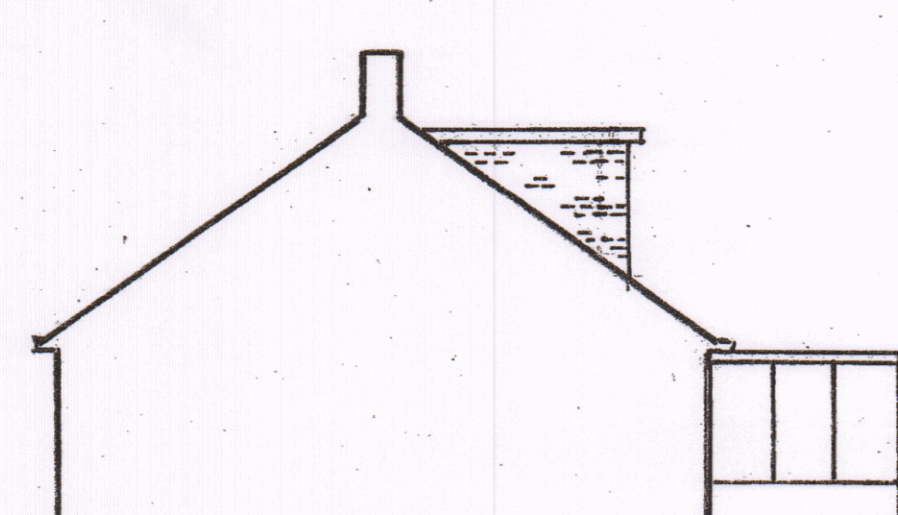


Proposed Side Elevation (South West)

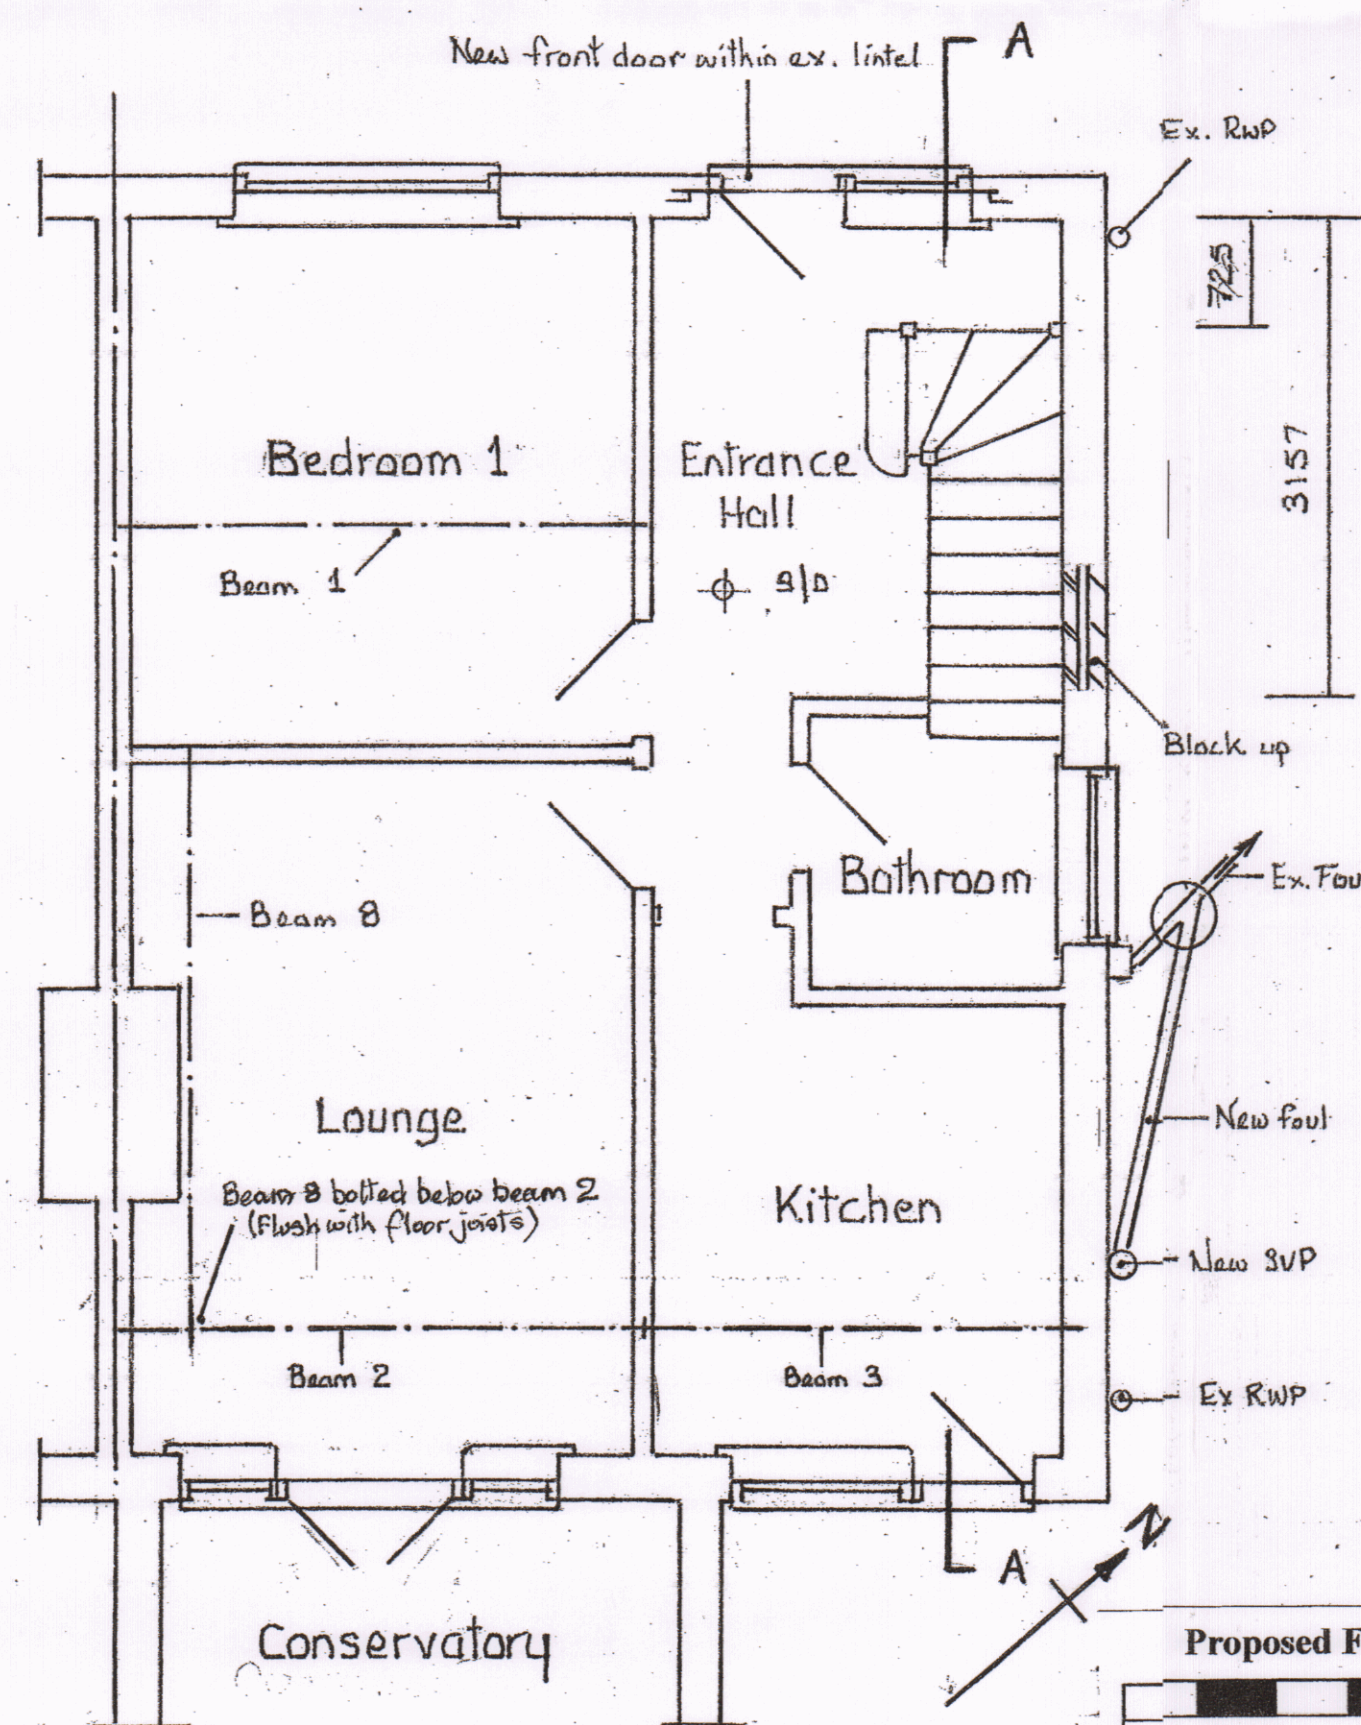


Proposed Ground Floor Plan

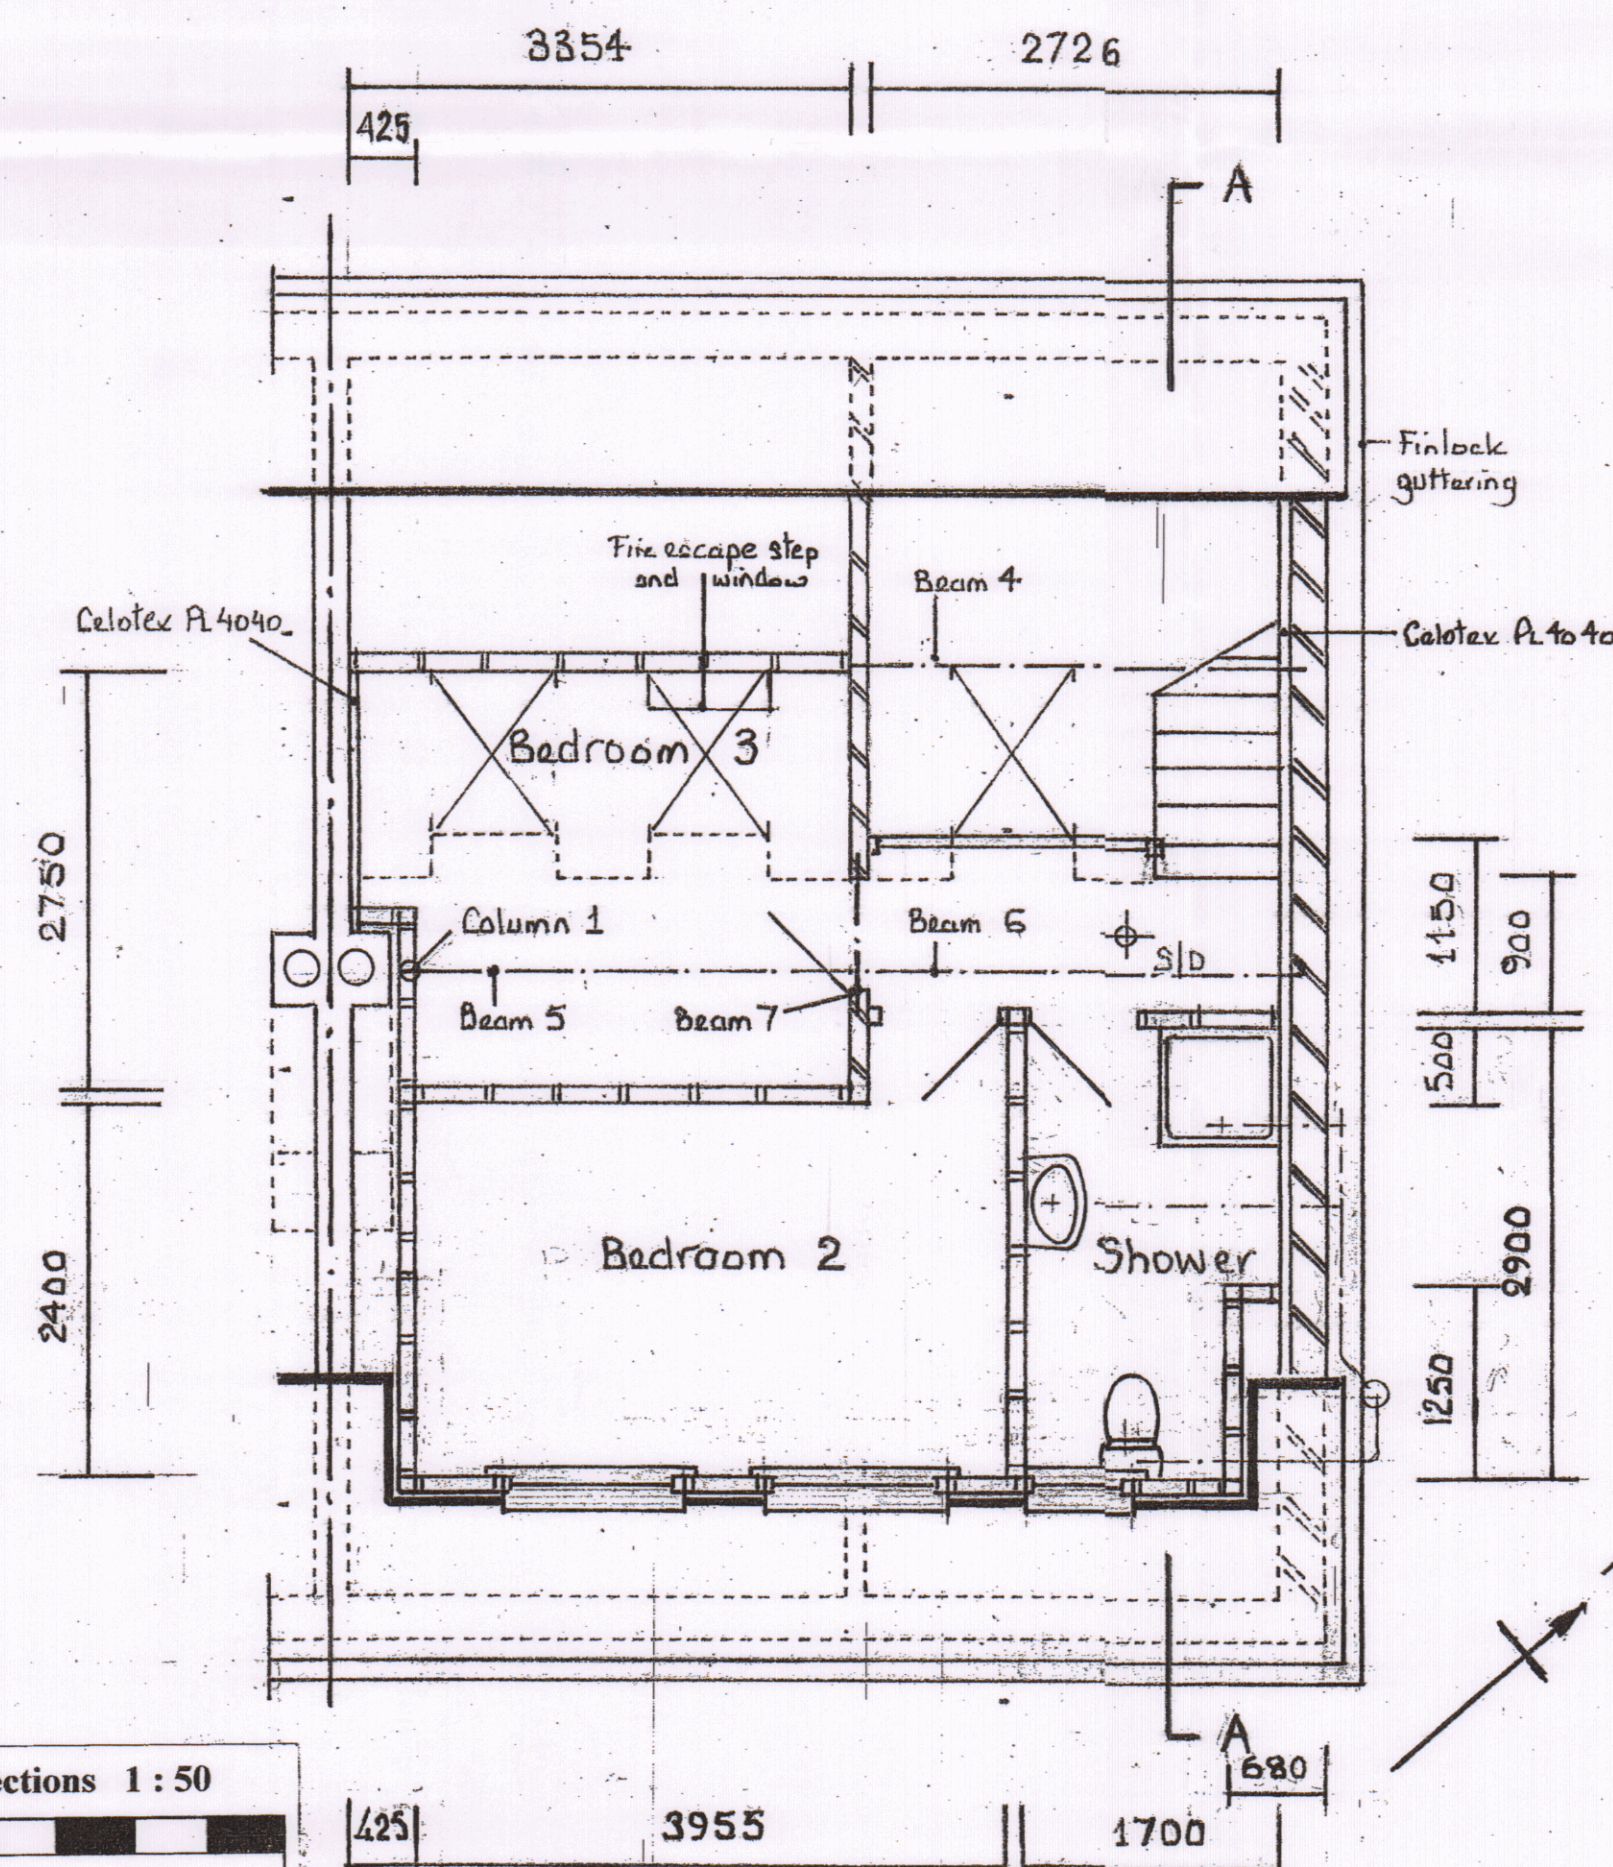


Proposed First Floor Plan

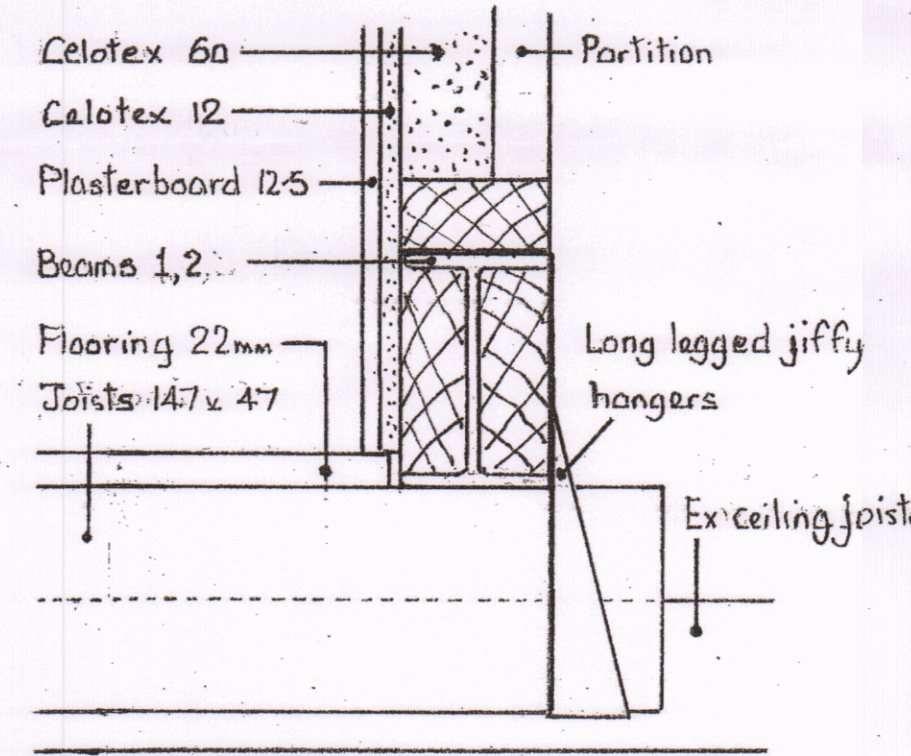

Detail 2 (1 : 5)

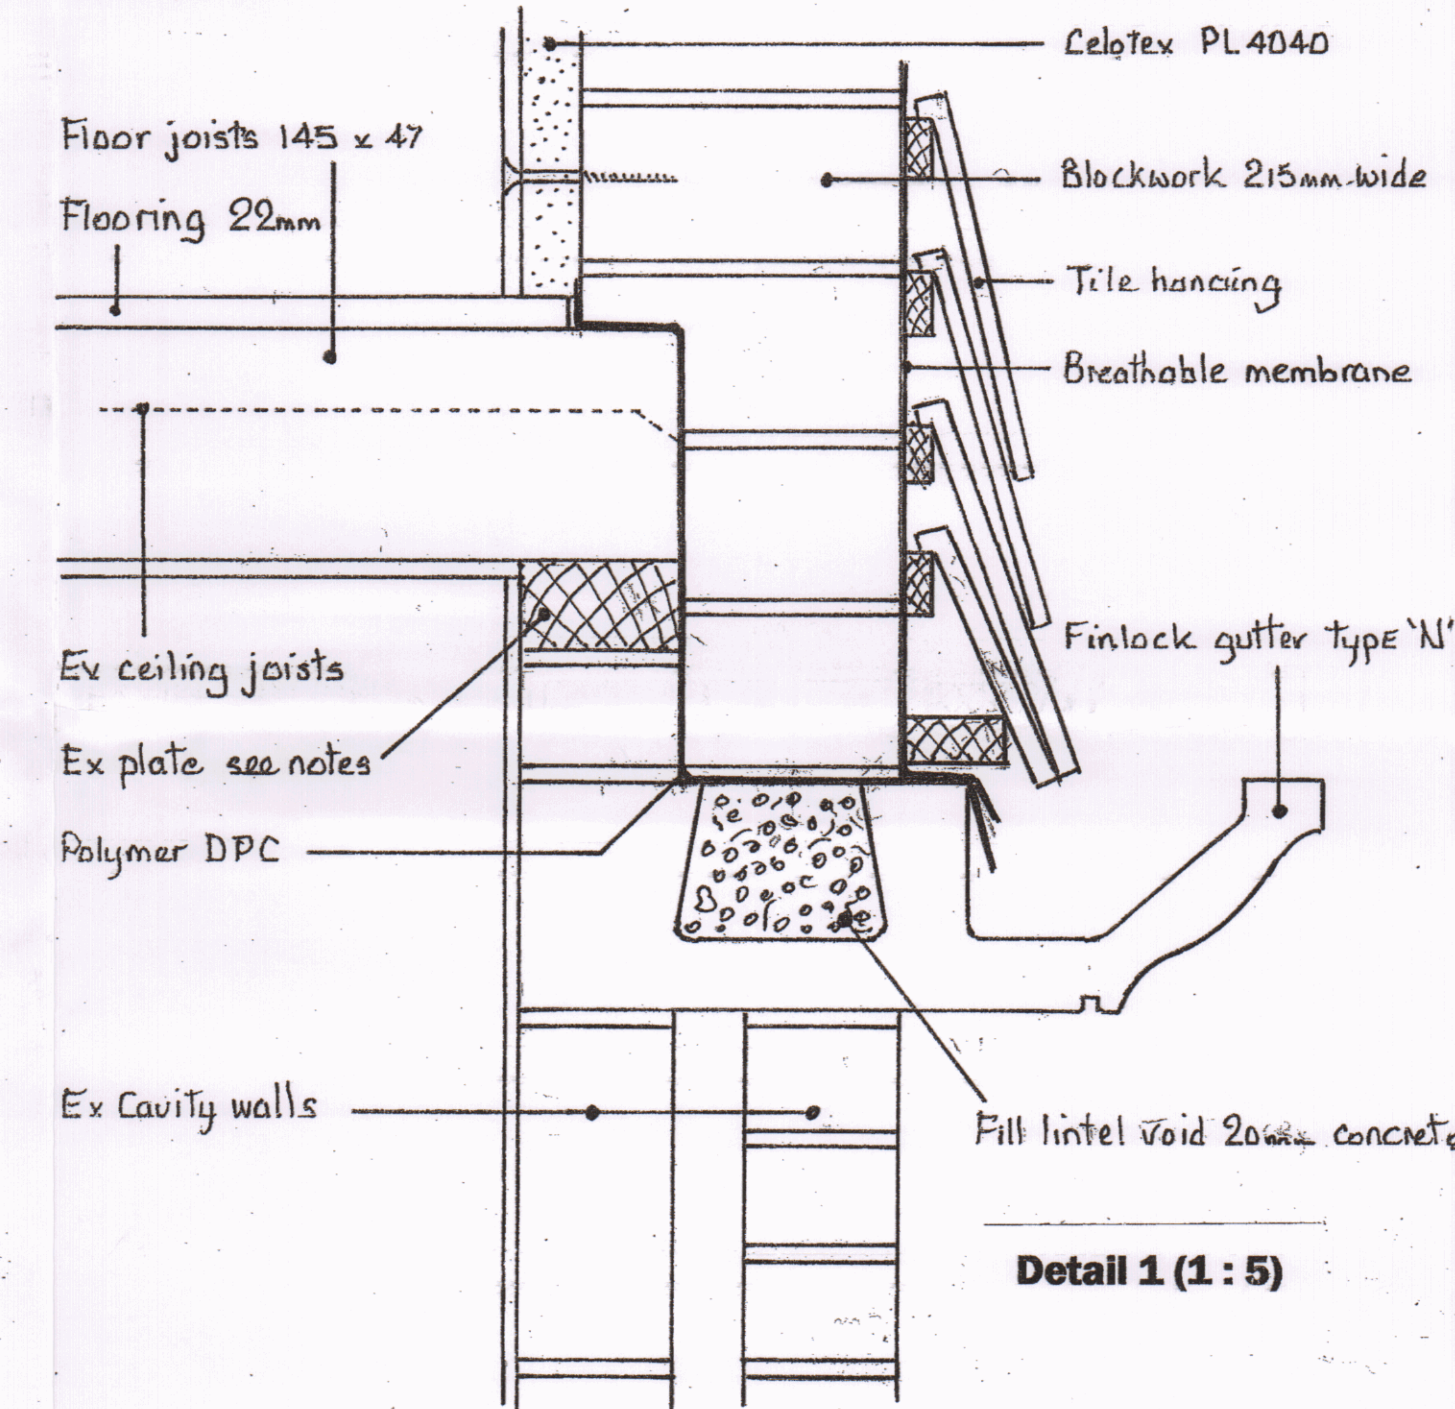

Detail 1 (1 : 5)

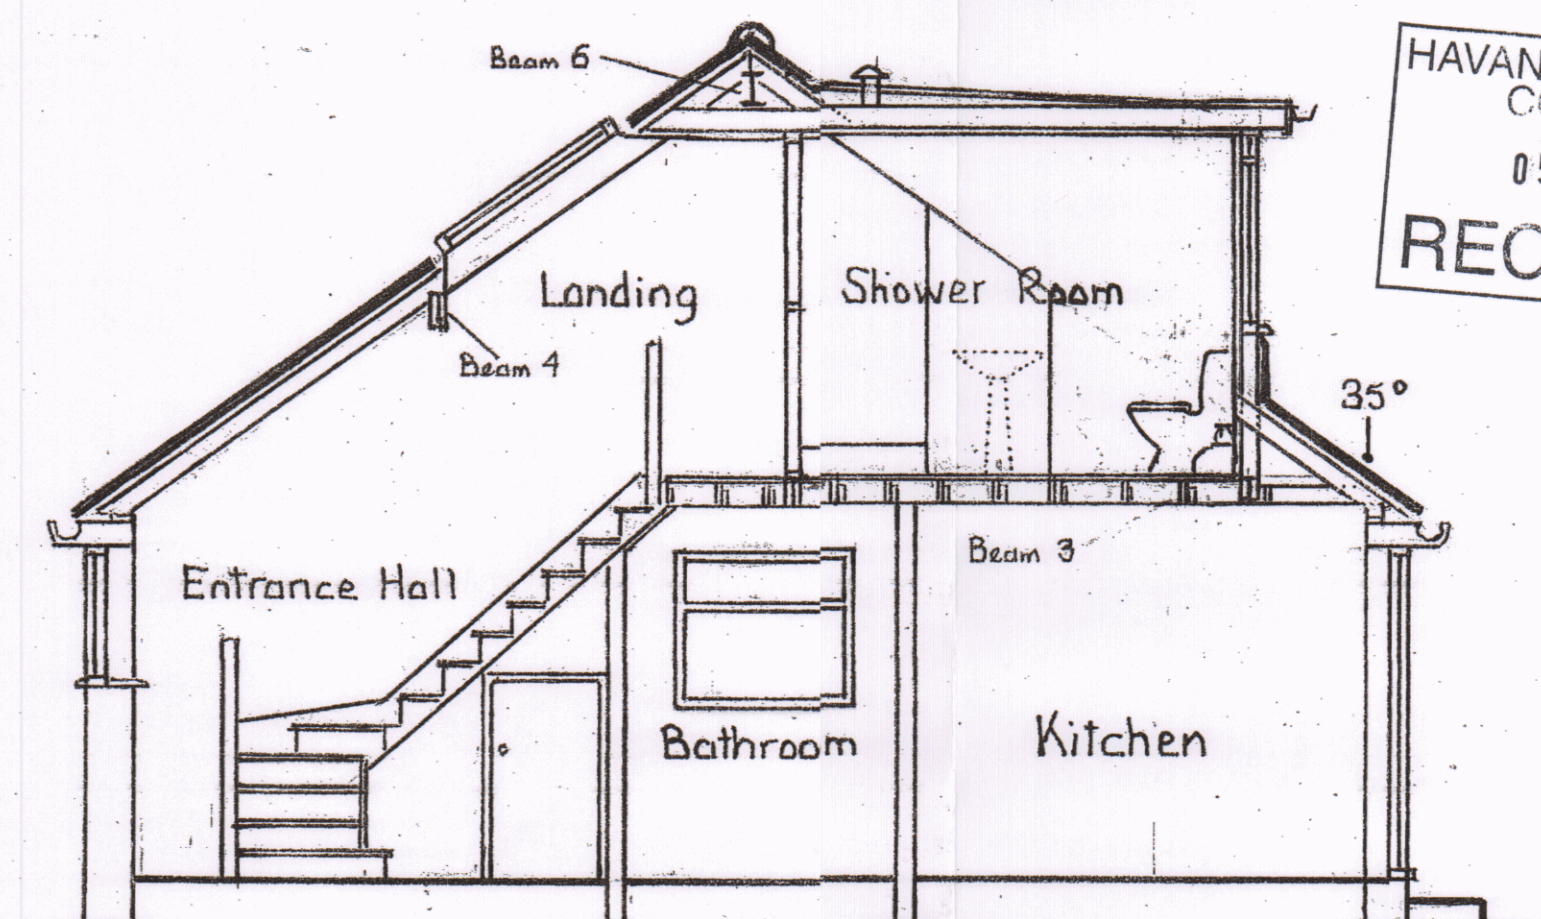

Section A - A



Ordinance Survey Licence No 100045286	
D	
C	
B	
A	04.12.2019 Amend Danner
DATE	REVISIONS
CLIENT: Mr R Kinge	
SITE: 50 Silverdale Drive, Waterlooville, Hants, PO7 6DN	
PROPOSALS: Proposed Roof Conversion For 2 Bedrooms Shower Room	
DRAWN BY: S C P Designs 11 Yew Tree Gardens, Denmead, Waterlooville, Hants, PO7 6LH	
Office: 023 92 256054 Mobile: 07854 168 351	
ALL DIMENSIONS TO BE CHECKED ON SITE	
Scale: 1 : 100 1 : 50	
Date: 23rd September, 2019	
Drawing No: 3681 - 1/1	REV. A