


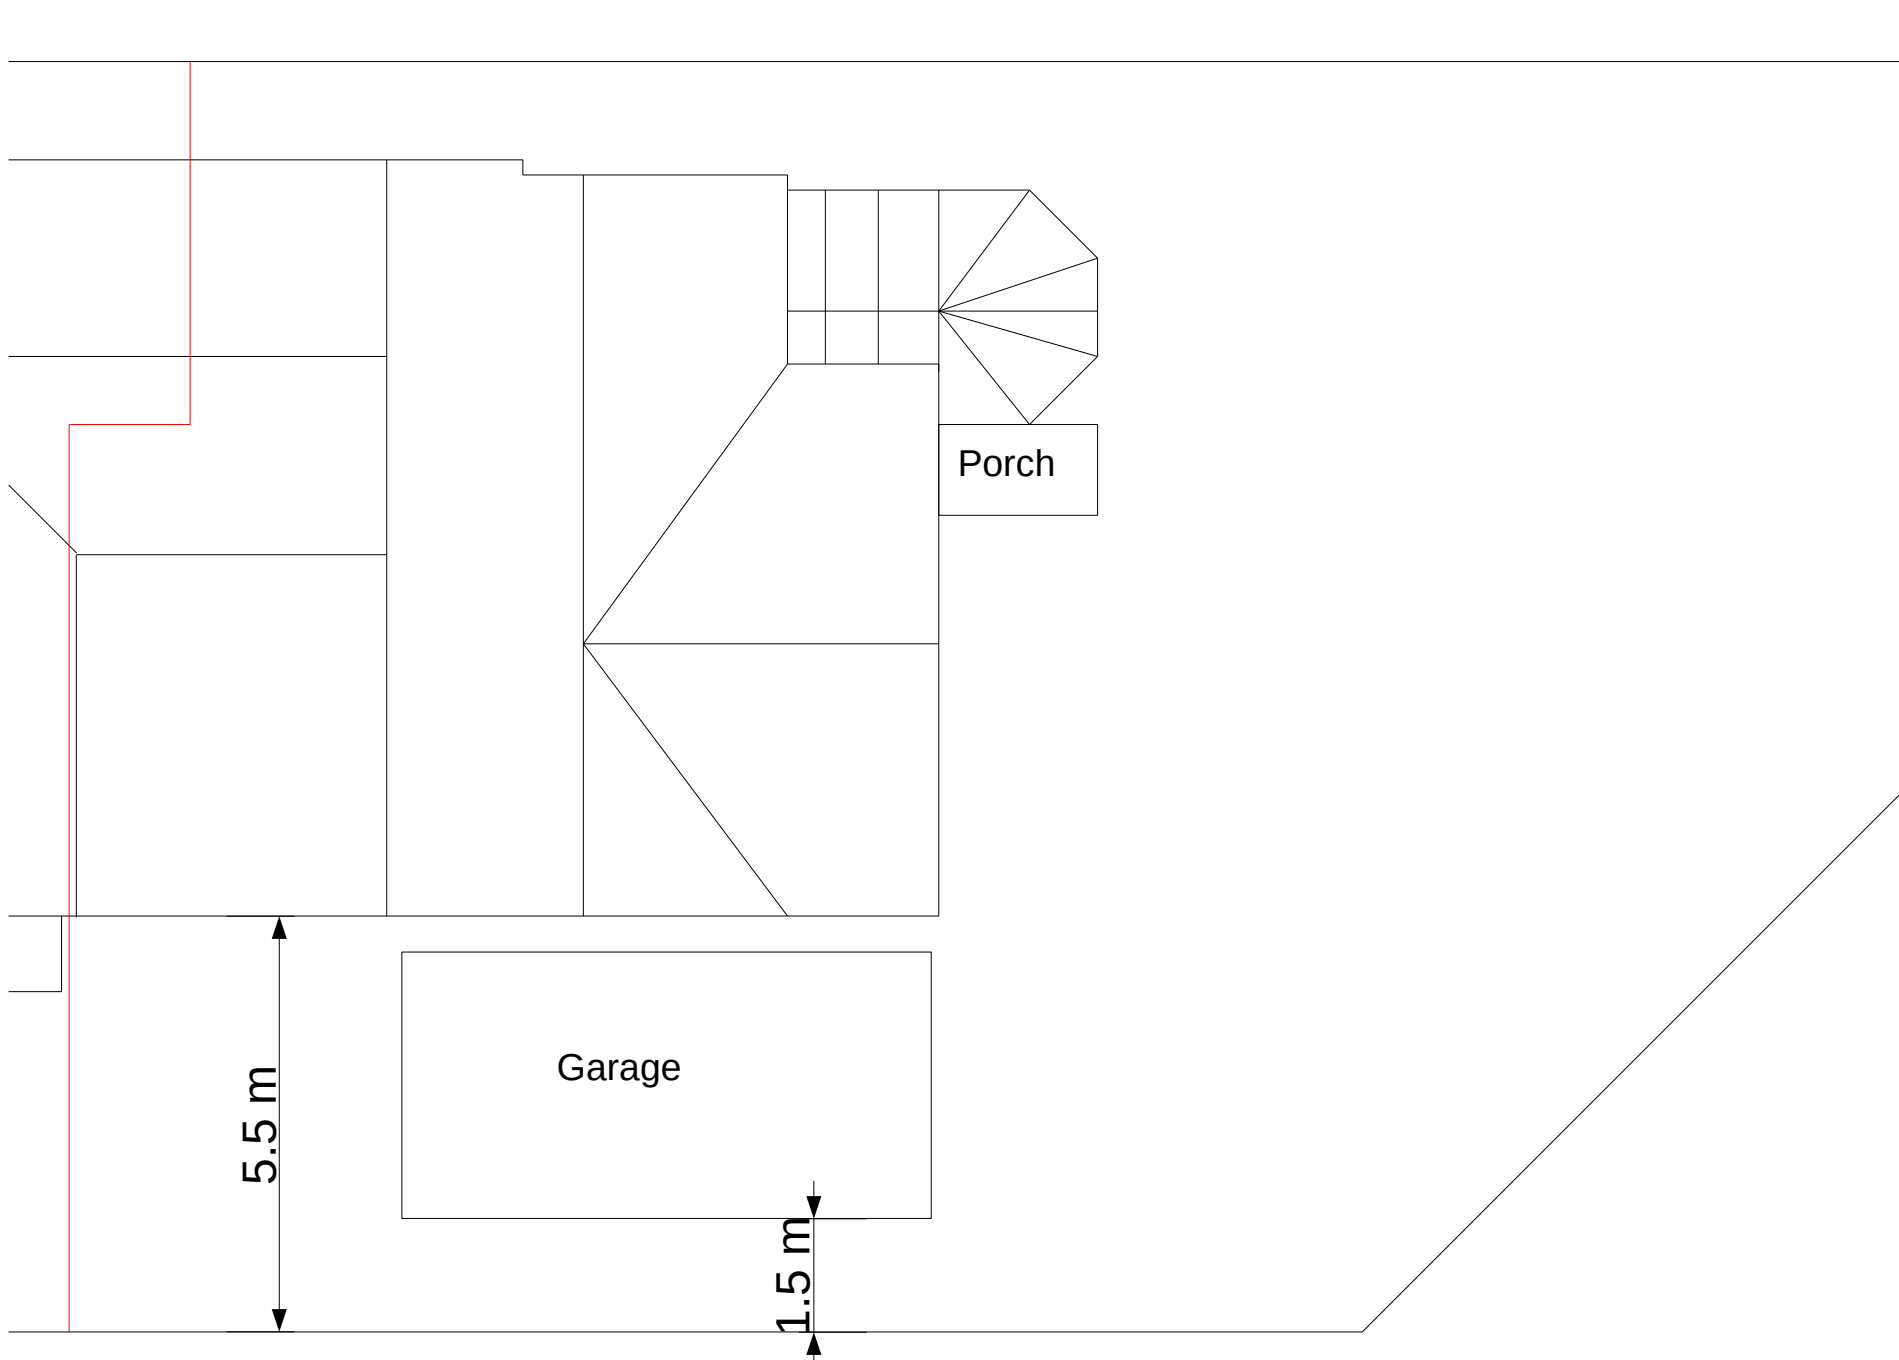

2 Eastoke Avenue, Hayling Island – Proposed Site Plan

Scale: 1:100 @ A4