

Permission is granted to scale from this drawing for the purpose of Local Authority Planning Approval only. In all other circumstances DO NOT scale from this drawing, please contact this office for any additional information required. Contractors, Sub Contractors and Suppliers are to check all relevant dimensions and levels of site and building before commencing any shop drawings or building work.
Ordnance Survey information is reproduced under Crown Copyright 2016 ©. All rights reserved. Licence number 1000047474
This drawing is the copyright of D84 architects ltd ©

RIBA 
Chartered Practice

revisions		date		
P1	Preliminary Issue	25.10.19		
P2	Client Selection	04.11.19		
P3	Issued for Planning	13.11.19		
P4	Registration Comments	21.11.19		

- ① New brick extension to match brick to existing house
- ② UPVC windows and doors - white
- ③ Proposed Bi-folding doors - white)
- ④ New velux windows
- ⑤ New roof tile to match existing
- ⑥ New 1.8CB timber fence to property boundary
- ⑦ Existing stair window position adjusted

D84 architects

17 Pembroke Road
Portsmouth
PO1 2NT


Telephone
+44 (0)2392 177850
+44 (0)7790 322989

Email
mail@D84architects.co.uk
Web
www.D84architects.co.uk

Project
51 Westbourne Avenue,
Emsworth

Title
Proposed North Elevation
Option 3

Status		
PRELIMINARY		
Drawn	Checked	Date
KR		Oct '19
Project No.	Scale	
D8419_33	1:50@A3	
Drawing No.	Rev	
D8419_33/sk16	P4	

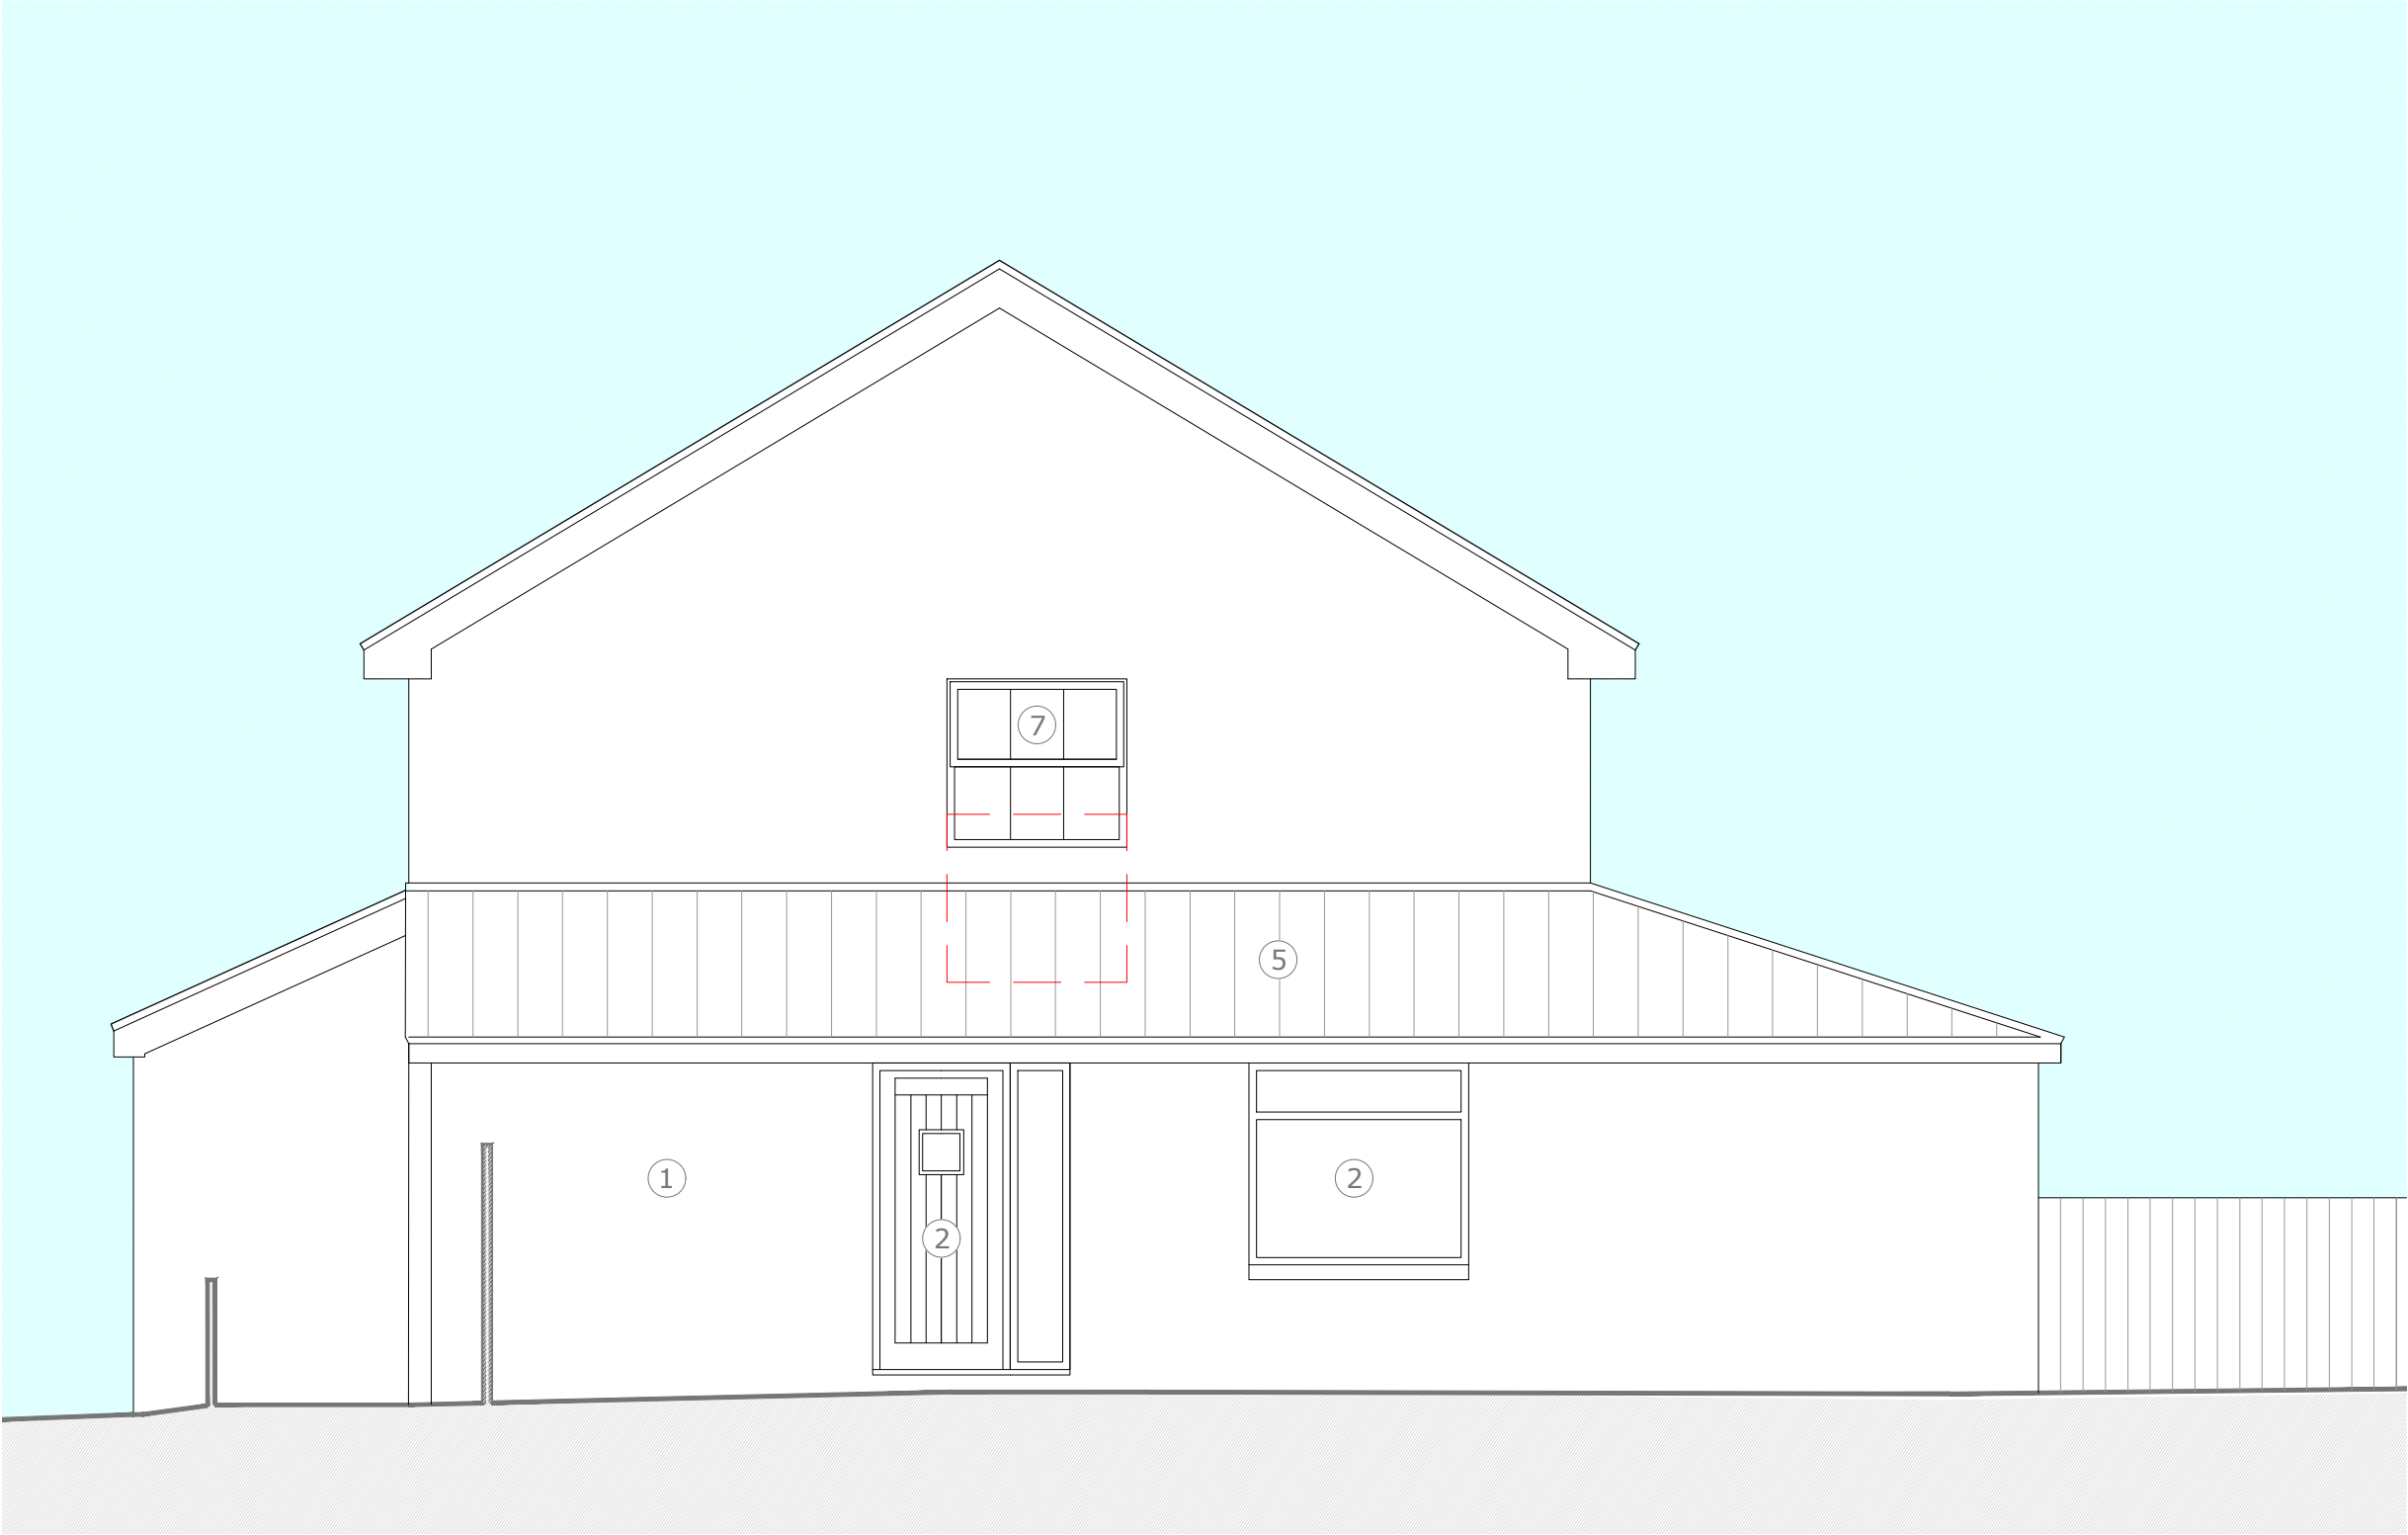

Proposed North Elevation

