




ROOF PLAN

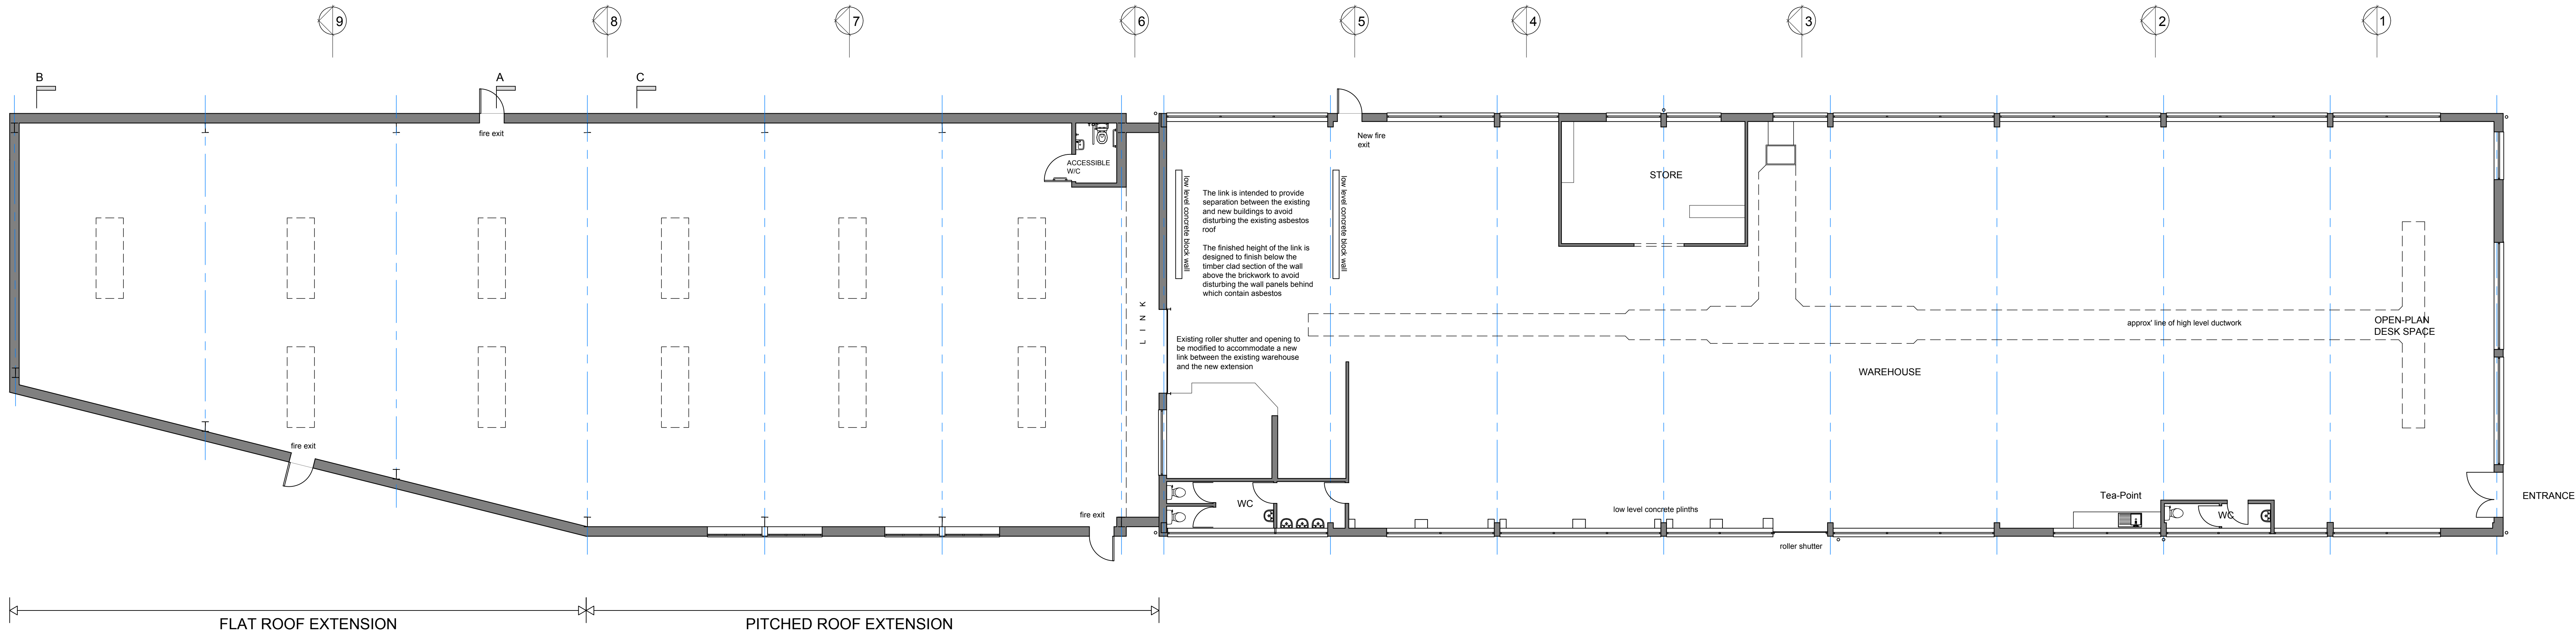


FLOOR PLAN

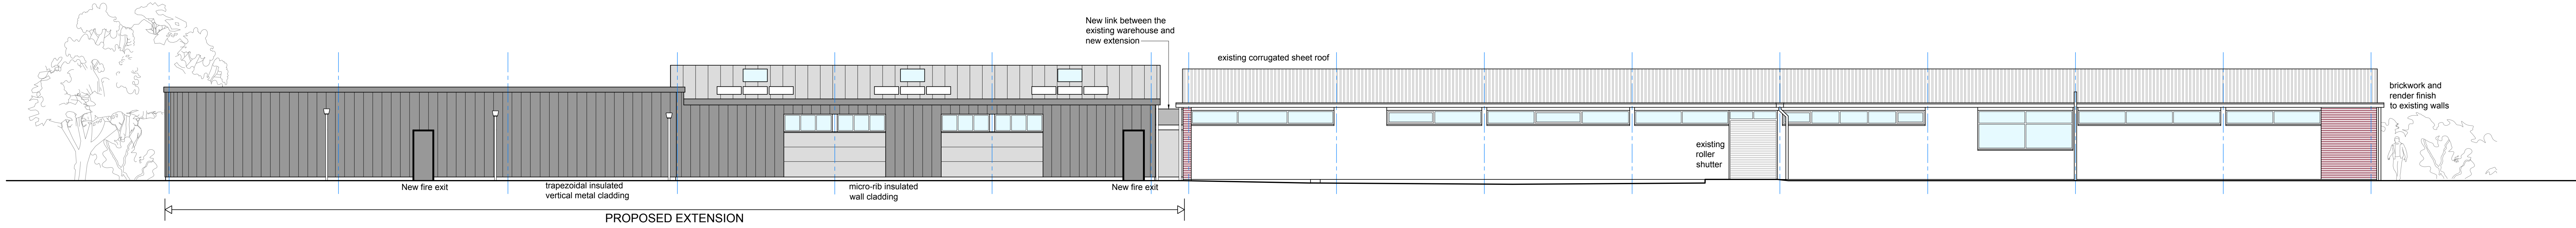


SOUTH ELEVATION

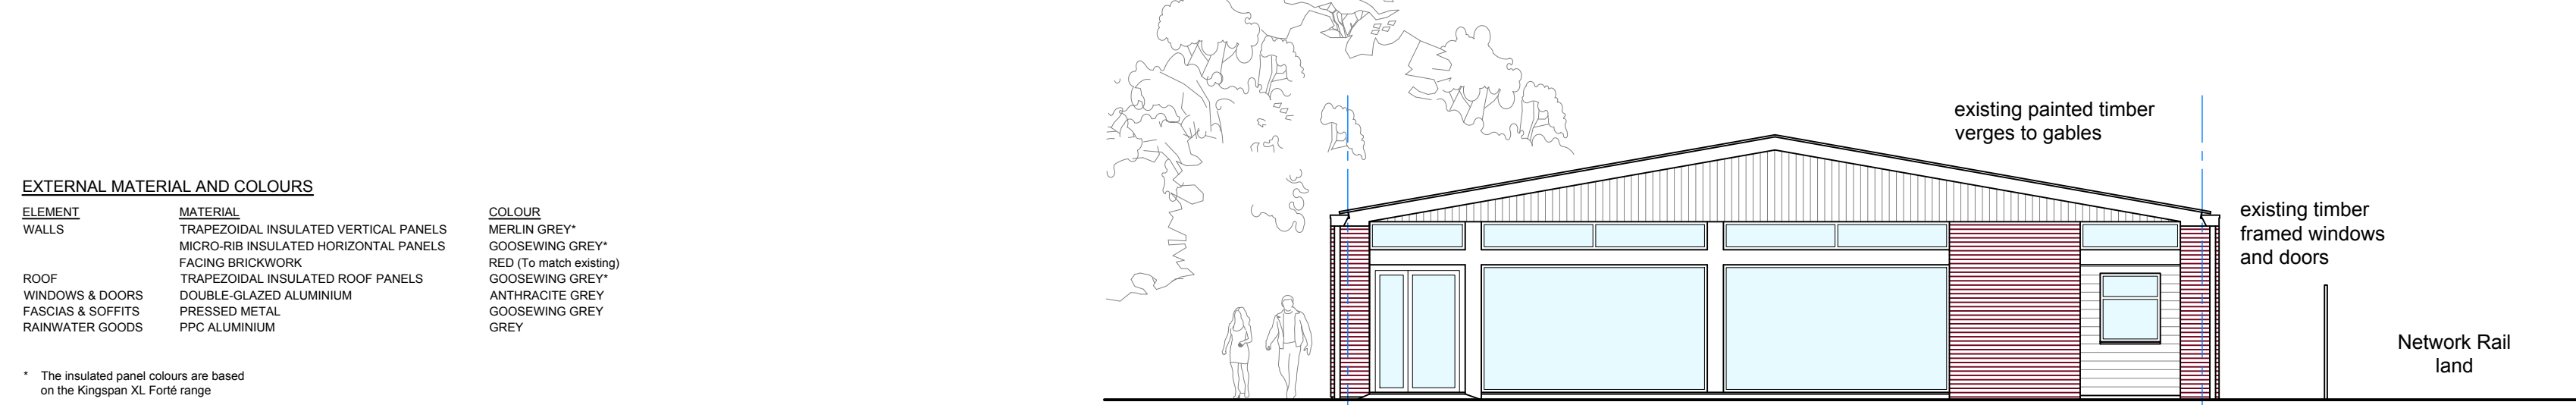

EAST ELEVATION

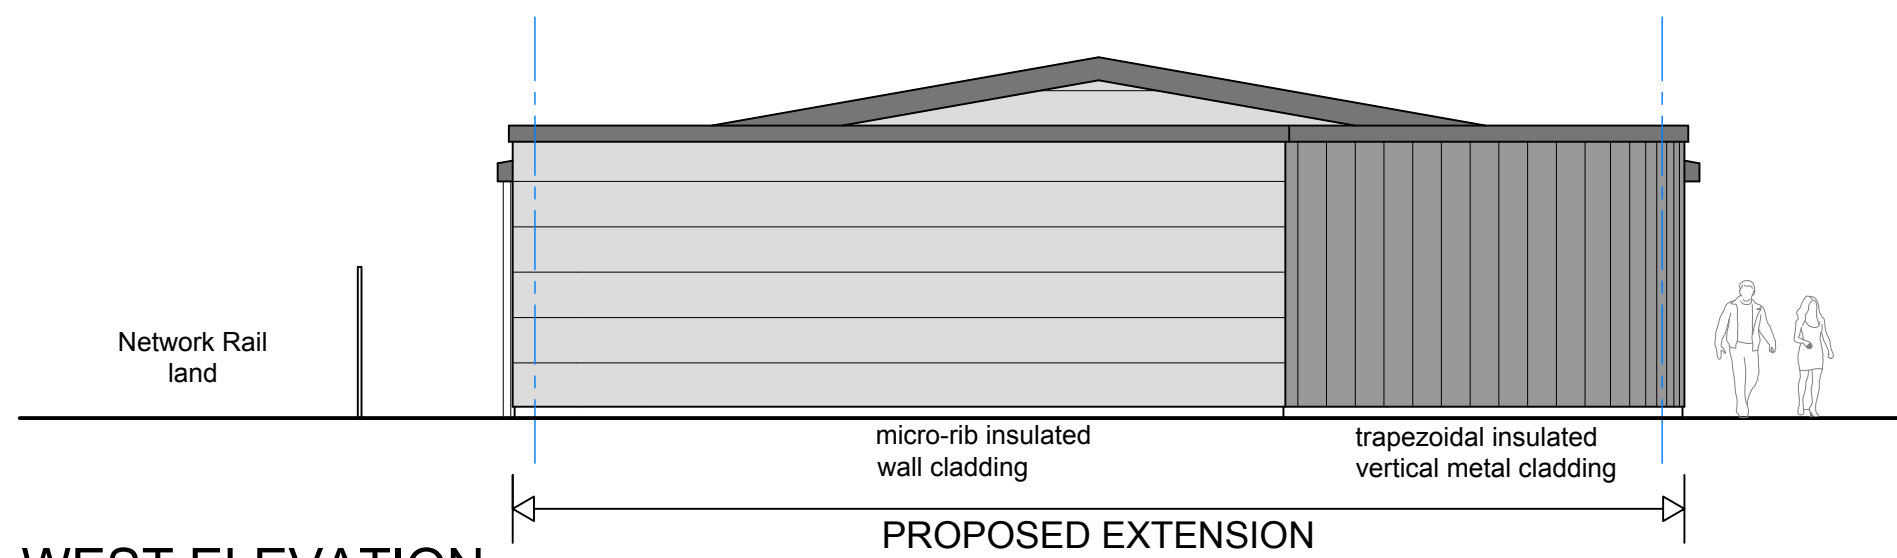

WEST ELEVATION

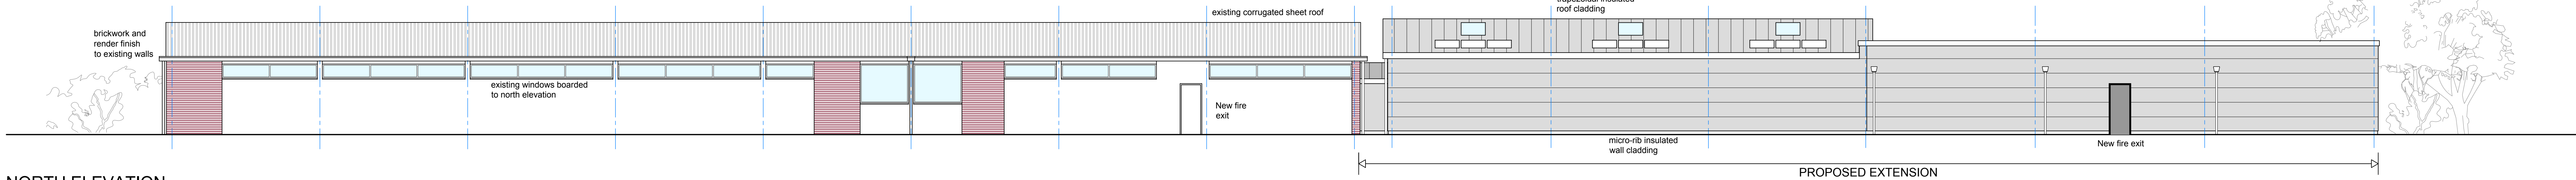

NORTH ELEVATION

EXTERNAL MATERIAL AND COLOURS

EXISTING
WALLS
ROOF
WINDOWS & DOORS
FACIAMS & GUTTERS
RAINWATER GUTTERS

* The insulated panel colours are based on the Ralphen 9000 range

EXISTING
WALLS
ROOF
WINDOWS & DOORS
FACIAMS & GUTTERS
RAINWATER GUTTERS

EXISTING
WALLS
ROOF
WINDOWS & DOORS
FACIAMS & GUTTERS
RAINWATER GUTTERS

Notes
Report any discrepancies to the author.
Do not scale from this drawing.
This drawing is copyrighted to Temple Ford Design LTD.

Revision Notes:

Rev: Date: Description:

Date:

July 2020

Scale @ A0:

1:100

Status:

Planning

Drawn:

mp

Checked:

dm

Project:

Racquet Depot Extension
Station Approach, Emsworth

Drawing Title:

Plans and Elevations
As Proposed

Client:

Racquet Sports Group

Project:

1727

Dwg No:

D22

Rev:

Temple Ford Design Ltd

architects



T 023 8027 6363
E templeforddesign@gmail.com W templeforddesign.co.uk