


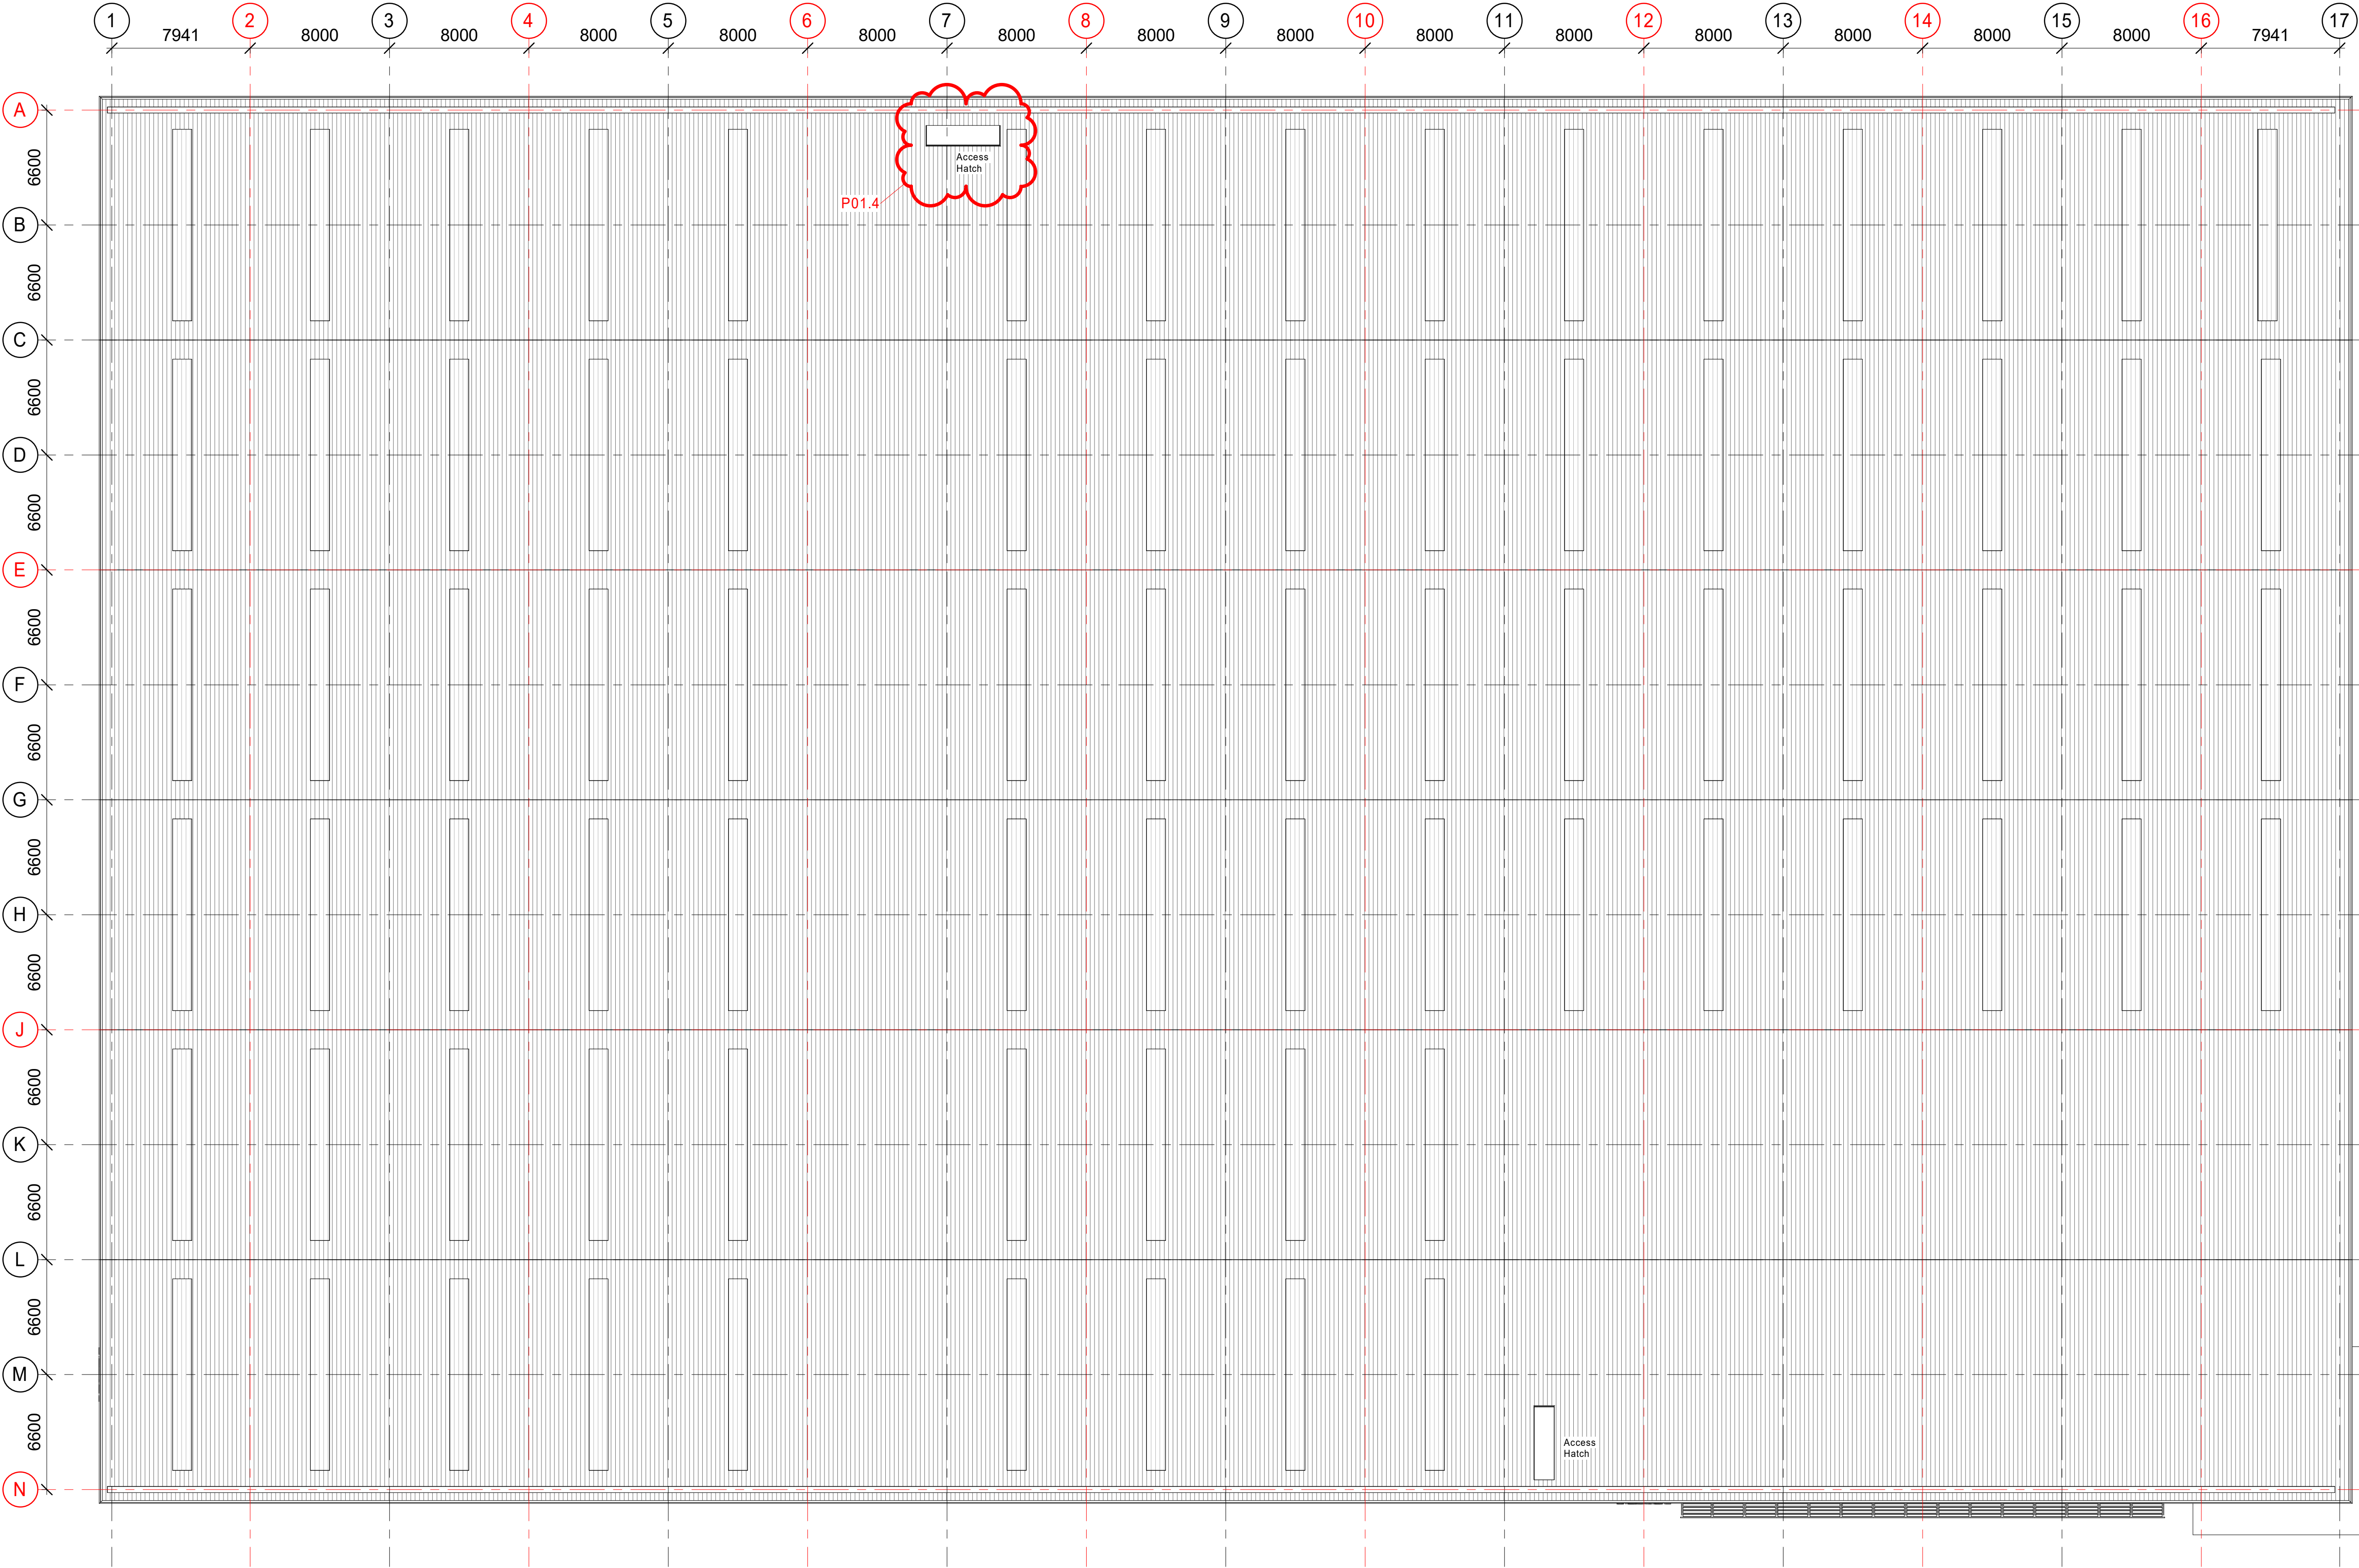

DO NOT SCALE FROM THIS DRAWING.
ALL DIMENSIONS TO BE CHECKED ON SITE.
FOR REFERENCED VIEWS REFER TO DHF- BMD- RF- DR- A
SERIES OF DRAWINGS

07 - GRP Roof Light Schedule			
Roof Type	Roof Area	% of total roof area	Count
Euroclad Elite Plus 2	9495.1 m²	90.9%	6
GRP Roof Light	949.0 m²	9.1%	78
Total Roof Area	10444.1 m²	100.0%	

1 Roof Plan
1 : 200

Suitability Code (as defined in BS1192)

Work in Progress (WIP)

S0 - Work In Progress

Shared (Non-Contractual)

S1 - Suitable for Co-ordination
S3 - Suitable for Review & comment
S5 - Not Used
S7 - Suitable for AIM Authorisation

WIP to Published (Non-Contractual)

D1 - Suitable for Costing
D3 - Suitable for Contractor Design

S2 - Suitable for Information
S4 - Suitable for Stage Approval
S6 - Suitable for PIM Authorisation

D2 - Suitable for Tender
D4 - Suitable for manufacture/procurement

Published Documentation (Contractual)

A1, A2, A3, Etc - Approved and accepted as stage complete
B1,B2,B3, Etc, - Partially signed off with minor comments from the Client

Published for AIM Acceptance

CR - As Construction Record Documentation

P01.4 MJW	24.04.20	Updated in accordance with PCC comments.
P01.3 MJW	23.02.20	Updated in accordance with client comments.
P01.2 MJW	28.02.20	Reserved Matters application issue.
P01.1 MJW	13.02.20	Updated following coordination meeting.
P01.0 MJW	10.02.20	First Issue.

rev	by	chkd	date	description
-----	----	------	------	-------------



BAM Design Ltd
An operating company of
BAM Construct UK Ltd.
Architecture
Interior Design
3D Visualisation
Feasibility Studies
Structural Engineering
Environmental Services
Building Information Modelling
Centrum Business Park
Griffiths Way, St Albans
Hertfordshire, AL1 2RD
01727 894200
design@bam.co.uk
www.bam.co.uk

project DHF - Plot 4A - Unit 5

site Roof Plan

scale 1 : 200 @ A1
date 23/01/20
project code DHF- BMD- Z4A- RF- DR- A- 11003
drawn MJW
checked PB
level 4330
type S4
purpose of issue
Reserved Matters
BAM job no.
number
rev