



Notes
This drawing may be scaled for the purposes of Planning Applications, Land Registry and for Legal plans where the scale bar is used, and where it verifies that the drawing is an original or an accurate copy. It may not be scaled for construction purposes.
Always refer to figured dimensions. All dimensions are to be checked on site. Discrepancies and/or ambiguities between this drawing and information given elsewhere must be reported immediately to this office for clarification before proceeding. All drawings are to be used in conjunction with the specification and all works to be carried out in accordance with latest British Standards / Codes of Practice.

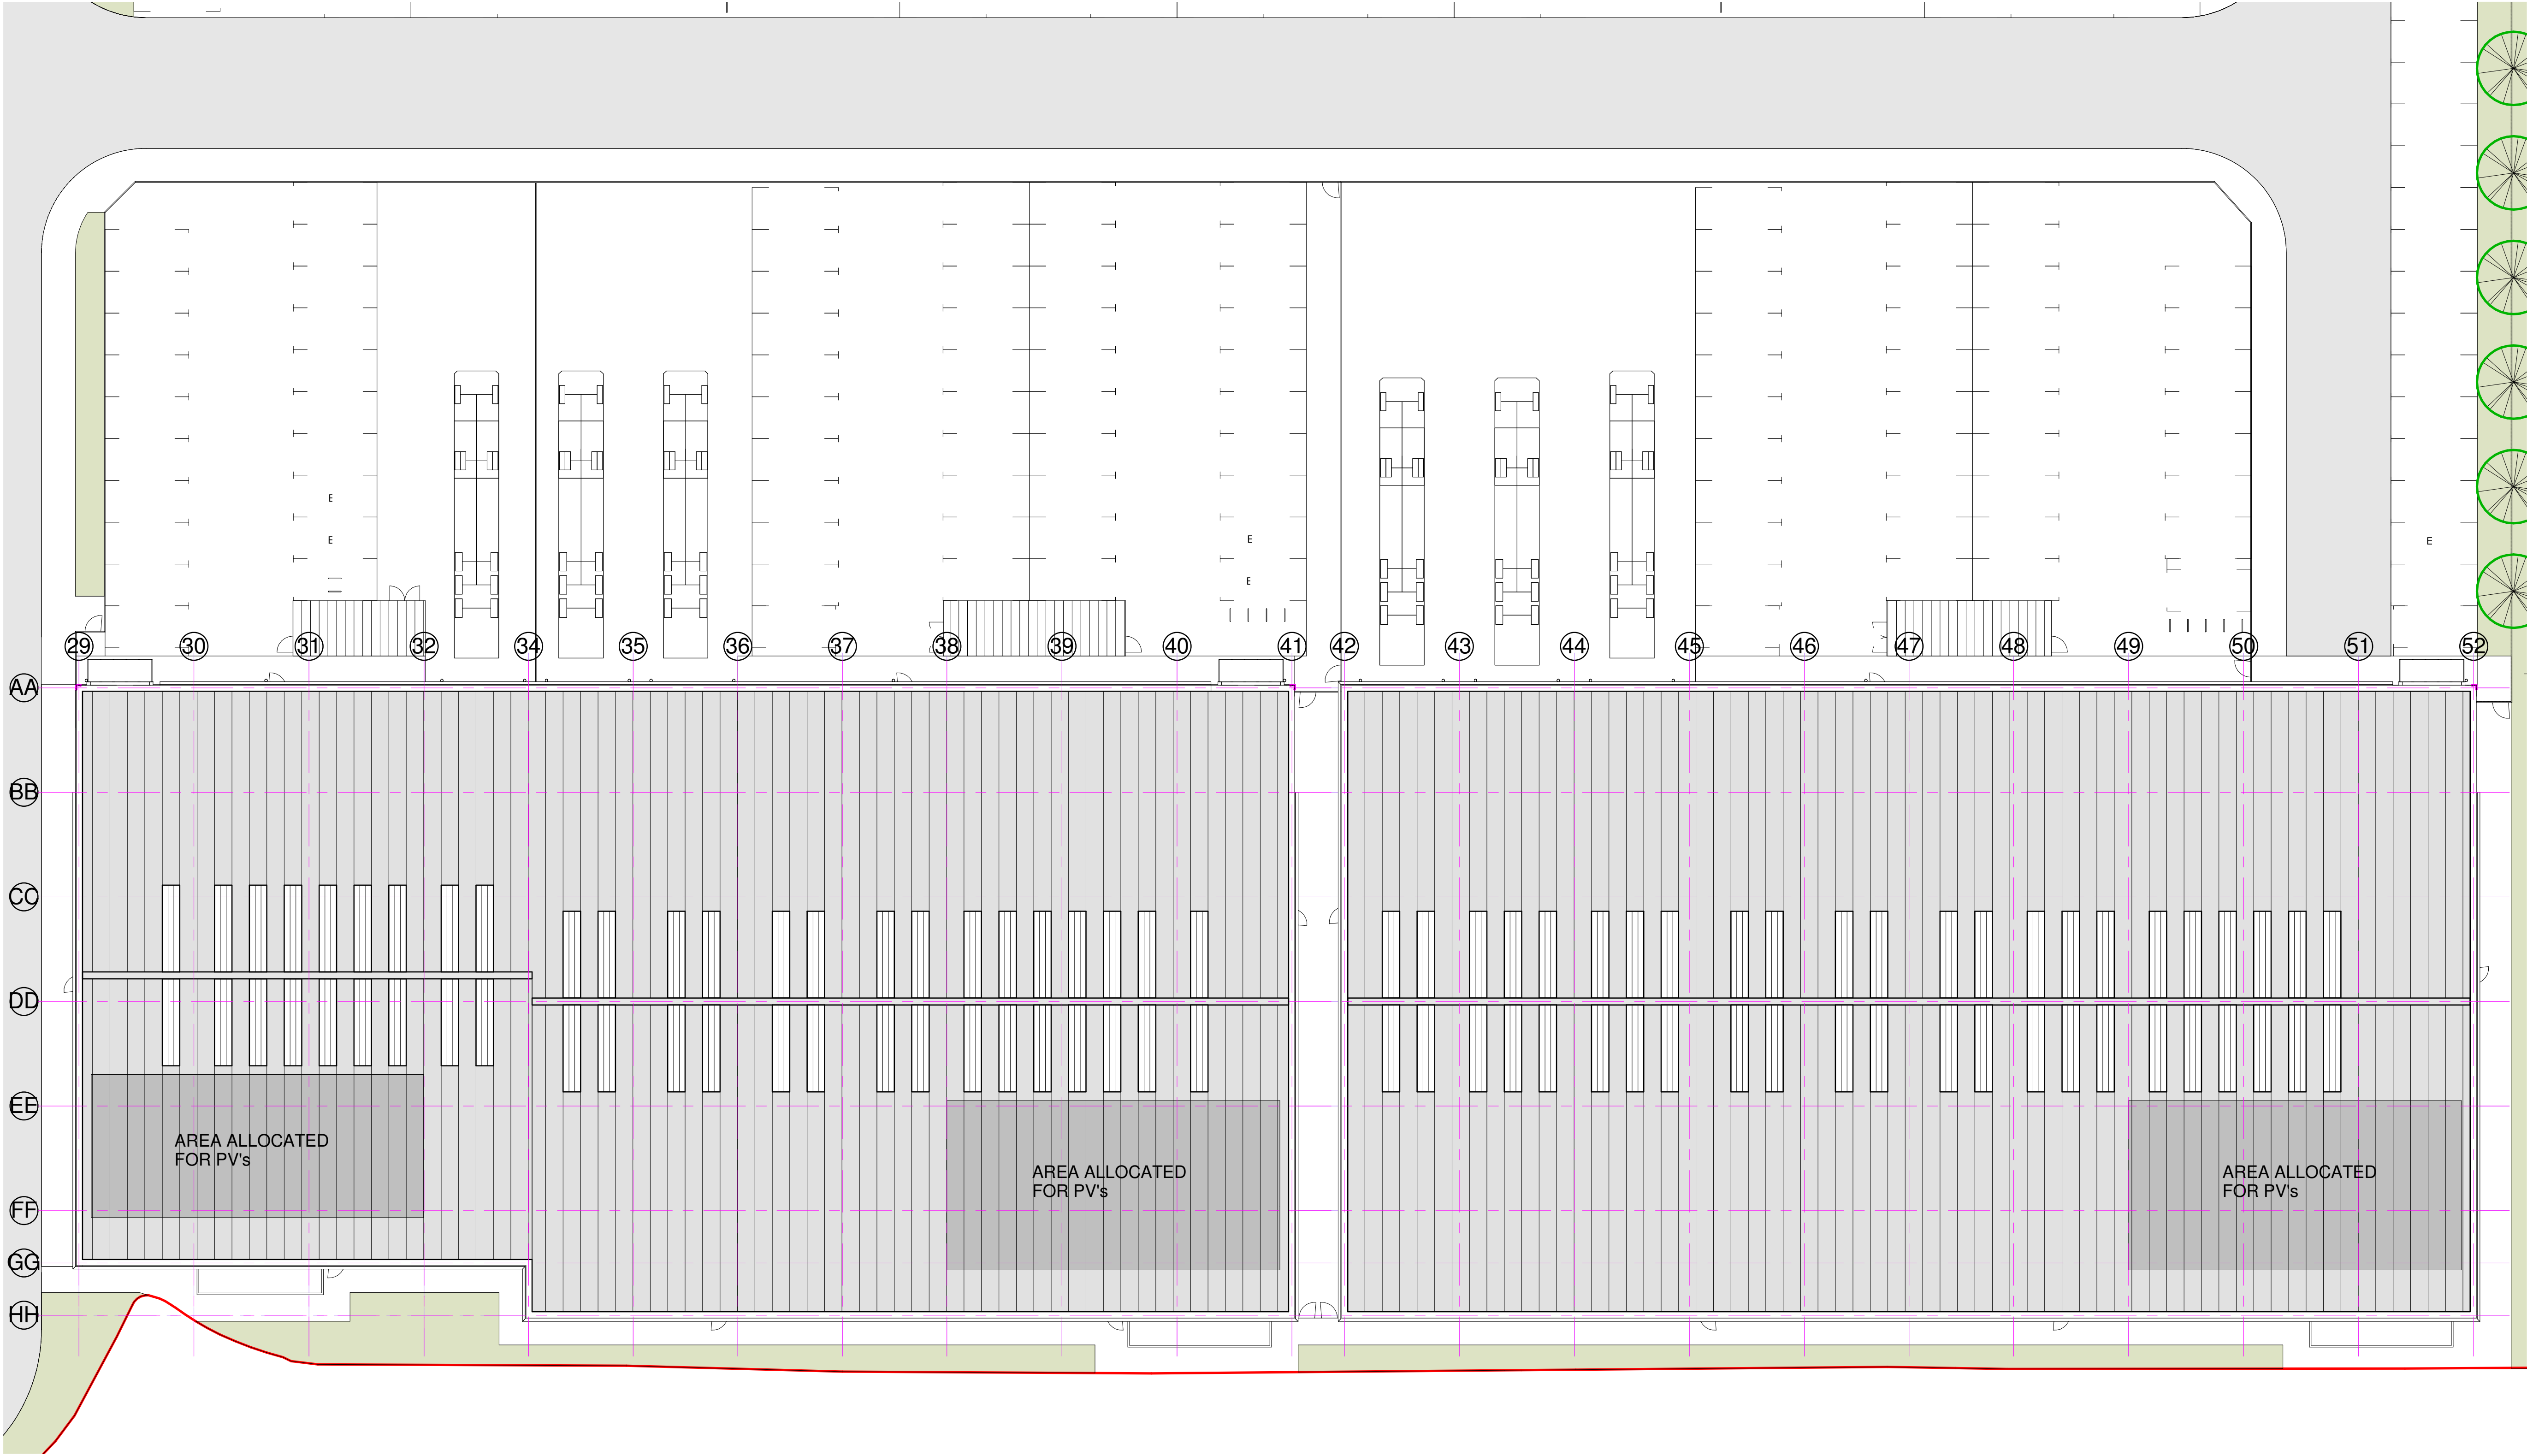

- D 17.12.19 CJ Access path between unit 11 and 12 updated.
C 02.12.19 CJ Pedestrian routes updated.
B 15.10.19 CJ Bollards added and egress doors repositioned following comments from the ALQ/SQS. Pedestrian route included east of unit 9
A 27/06/19 JH First Issue IJ

Rev Date Init Notes Chkd

 

Client

Drawing Originator

AWW inspired environments
London - 106 Weston Street London SE1 3QB 020 7160 6000
Bristol - Rivergate House, Bristol, BS1 4LS 0117 923 2535
Plymouth - East Quay House, Plymouth, PL4 0HX 01752 261 282

RIBA Chartered Practice www.aww-uk.com

Project Title
**Proposed Industrial Units
Langstone Technology Park,
Havant**

Drawing Title
Units 10 - 12 Roof Plan

Scale 1 : 200 Sheet A1 Drawn CJ Checked IJ Date 04.06.19

Status **PLANNING** Project No. **4046C**

Drawing Reference Drawing No. **0221** Revision **D**

Units 10 - 12 Roof Plan
1 : 200