


HAVANT BOROUGH
COUNCIL
23 DEC 2019
RECEIVED

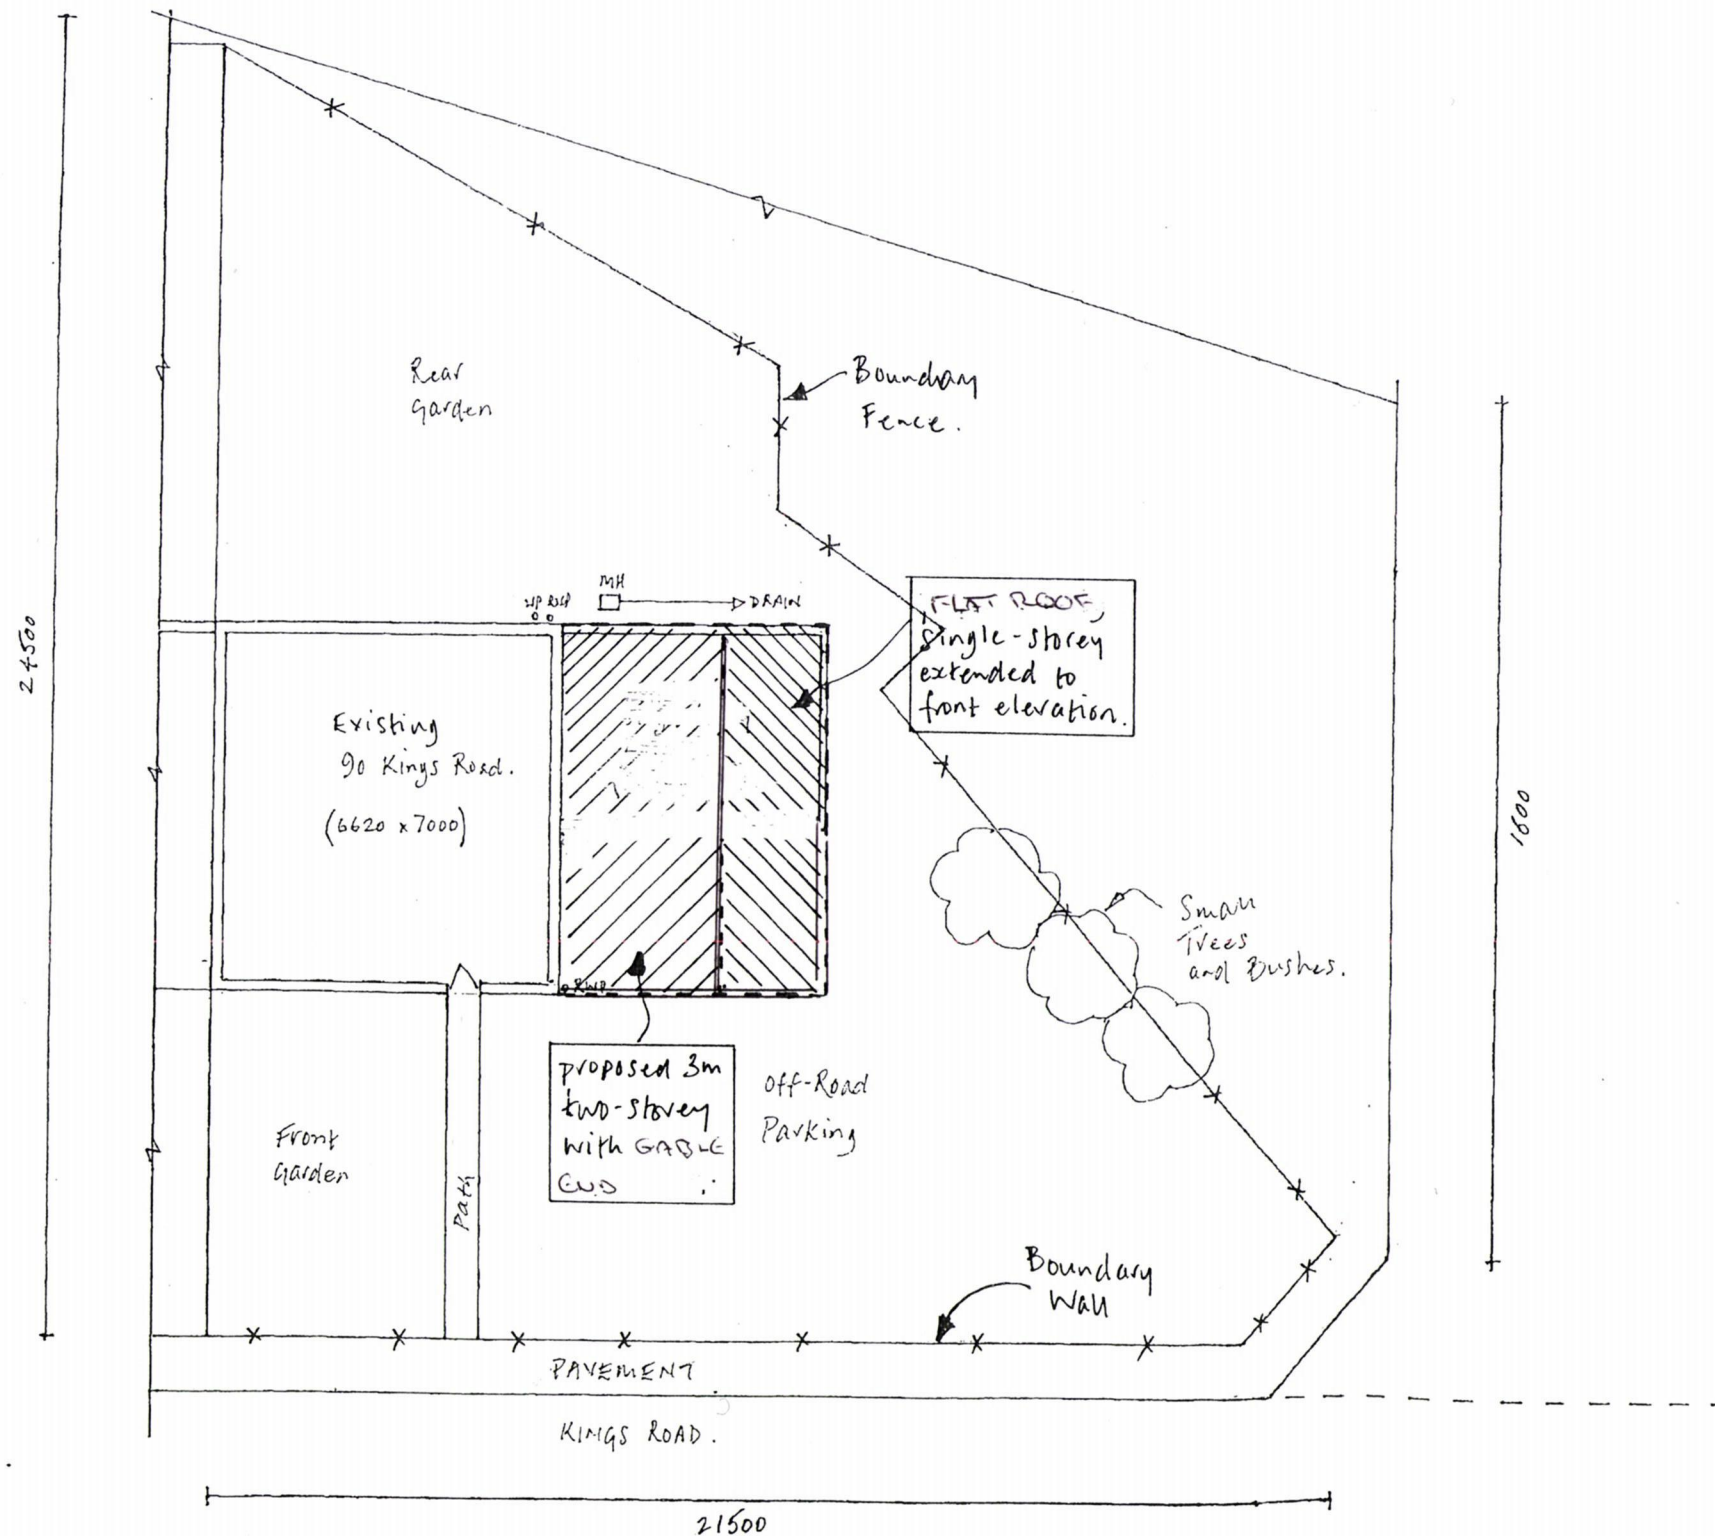

SITE PLAN

- TWO STOREY SIDE EXTENSION

- 90 KINGS ROAD
HAYLING ISLAND
- HAMPSHIRE
- POLOPE

SCALE: 1:100

DATE: JANUARY 2019 DEC 2019

PROJECT No.: 90KR-EXTN-SIDE

DRAWING No.: 90KR-EXTN-SIDE-SP01