


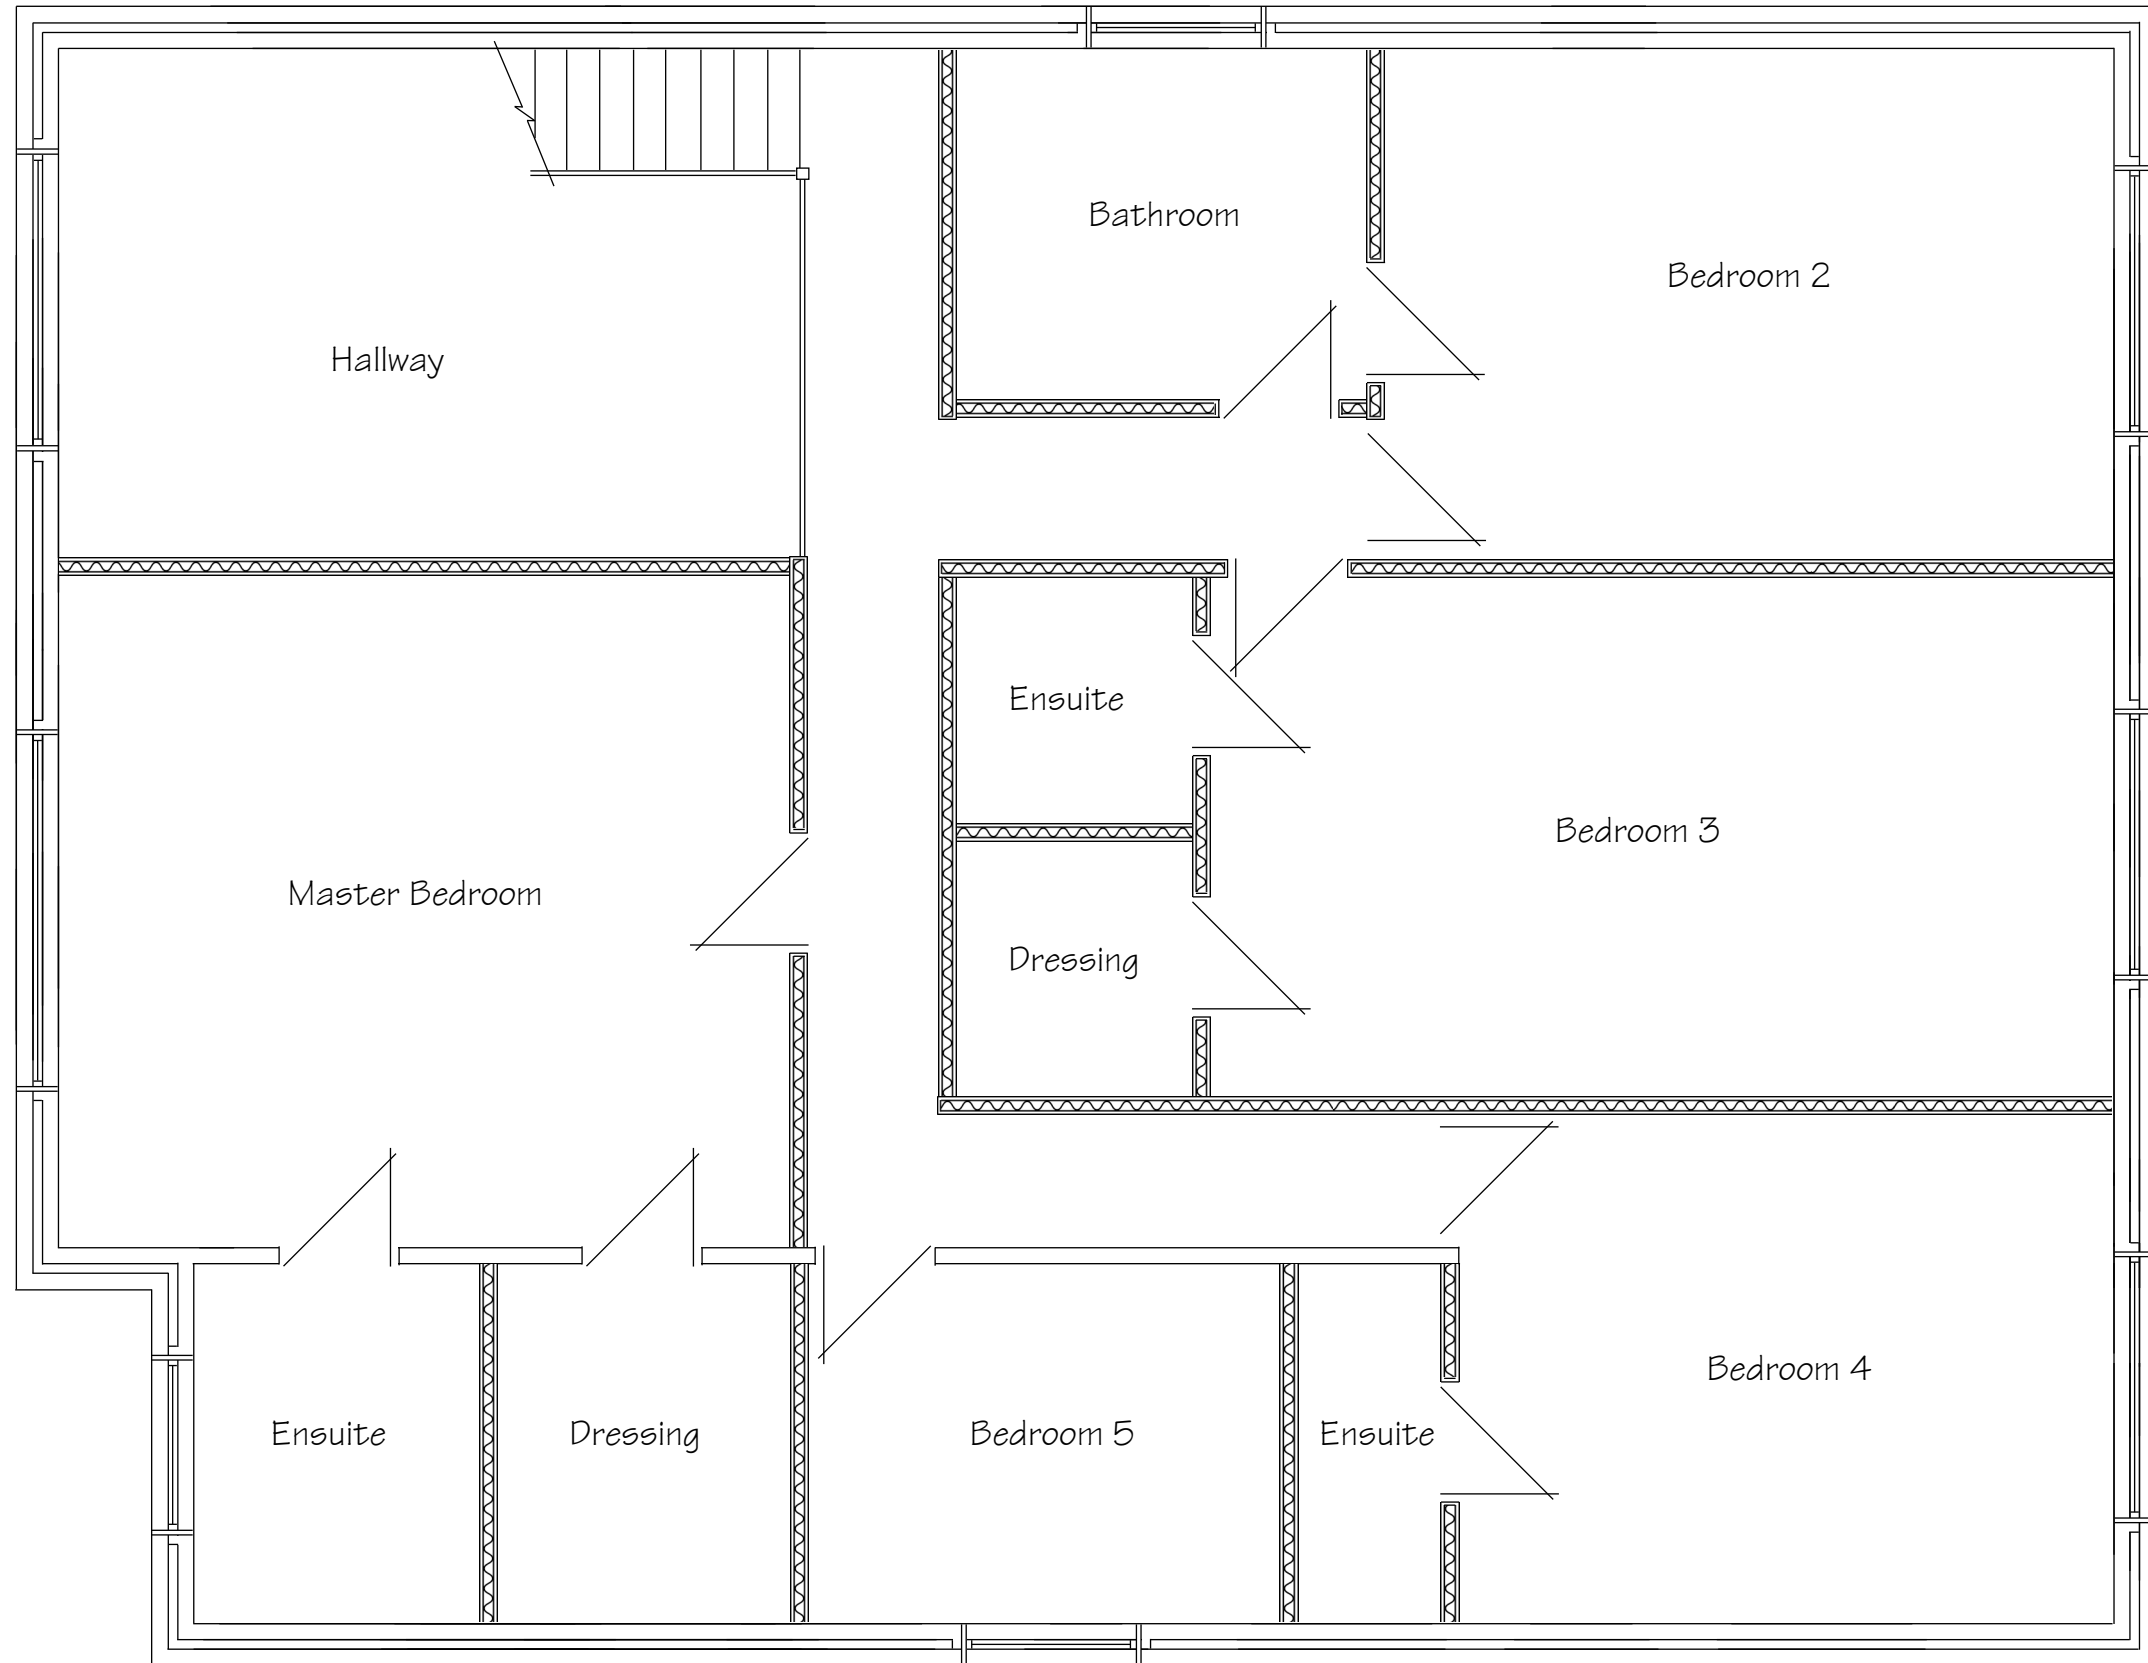

102 Hulbert Road
Bedhampton
Scale - 1:50 at Page Size A3

Proposed First Floor Plan

Drawing No. 5430/4

