




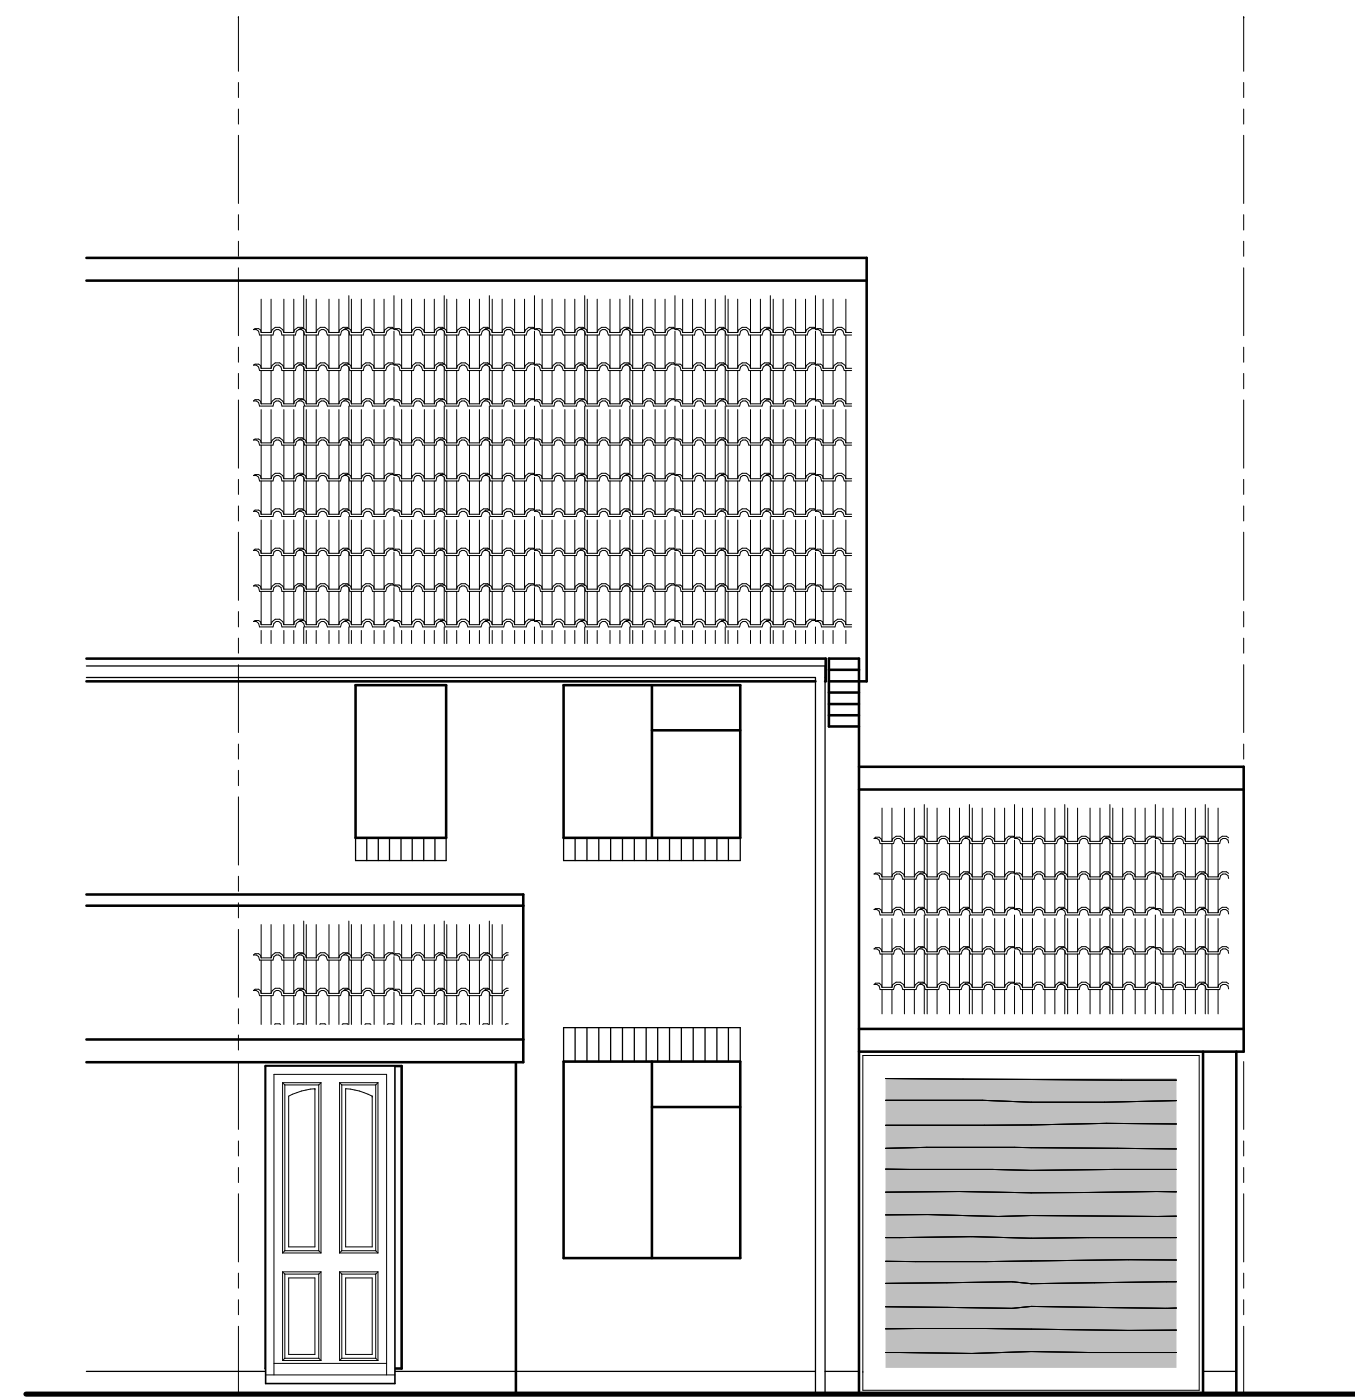


FRONT ELEVATION (E)

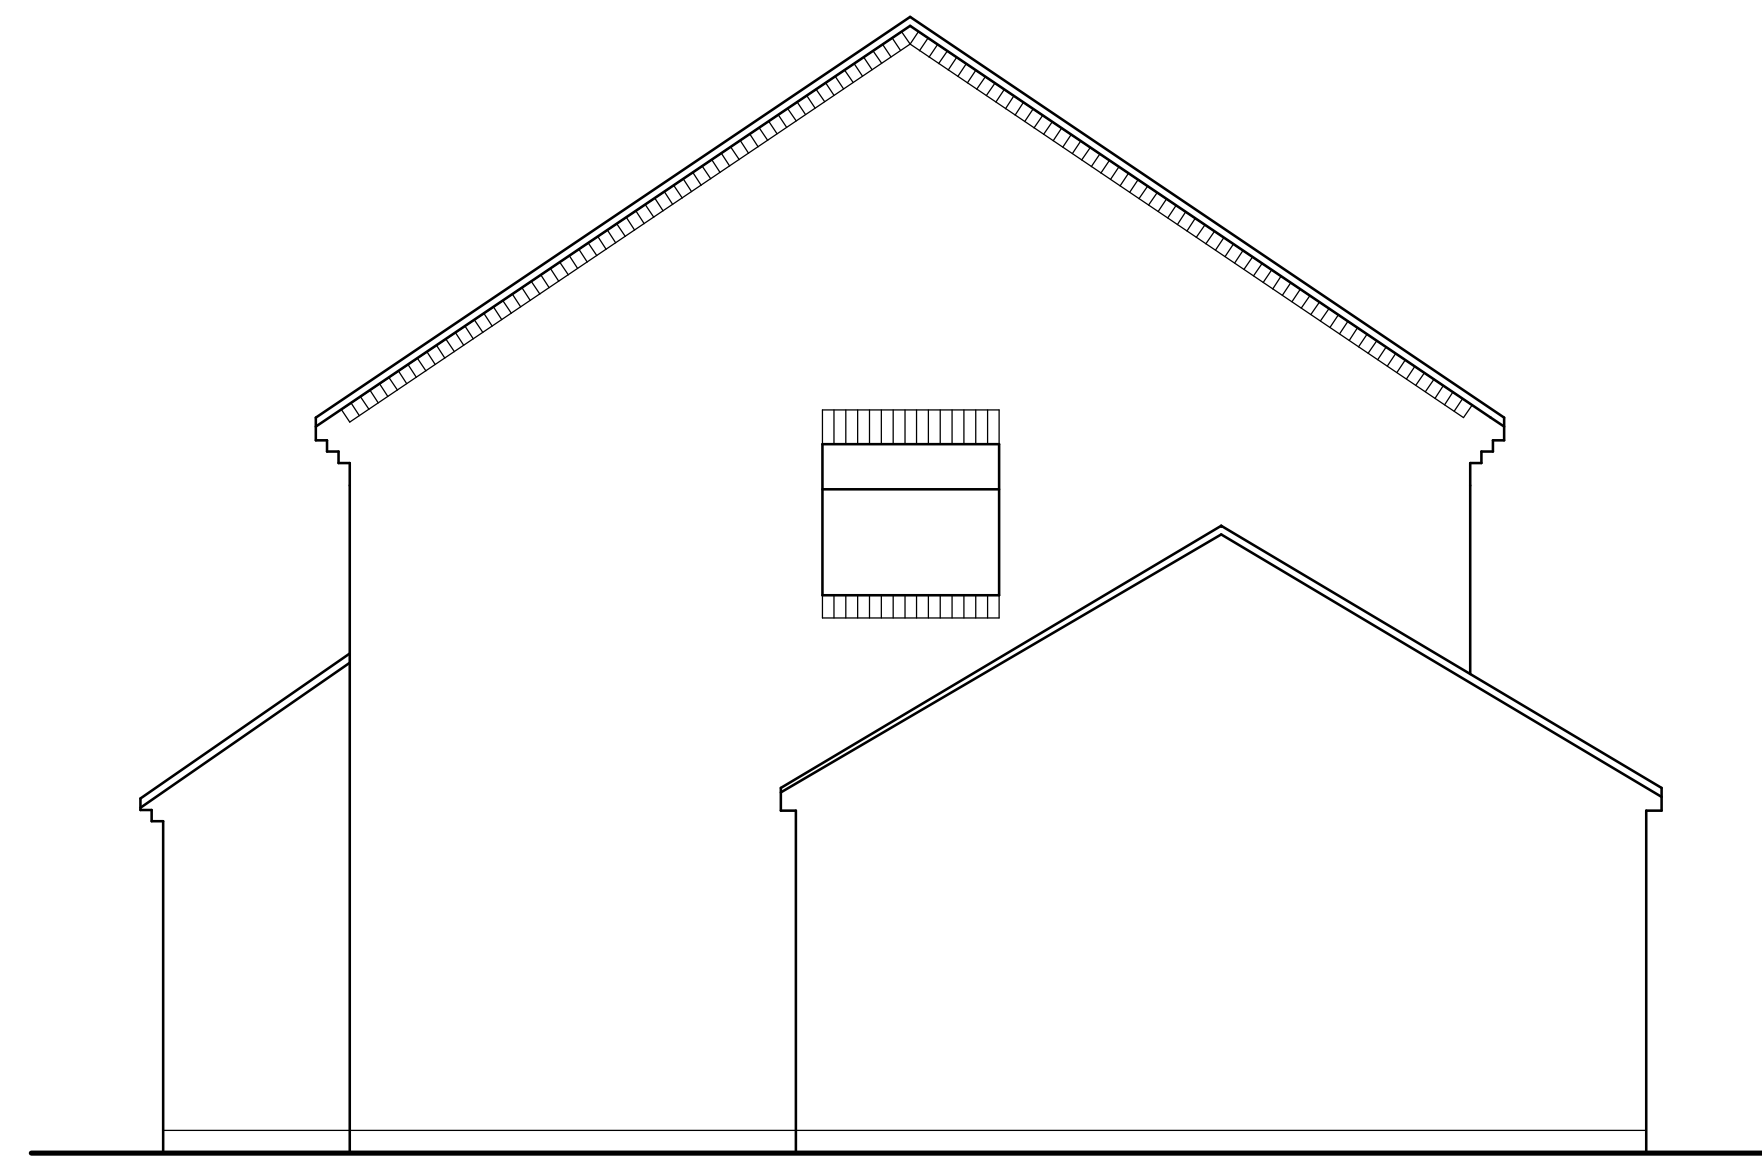


SIDE ELEVATION (N) NEIGHBOUR

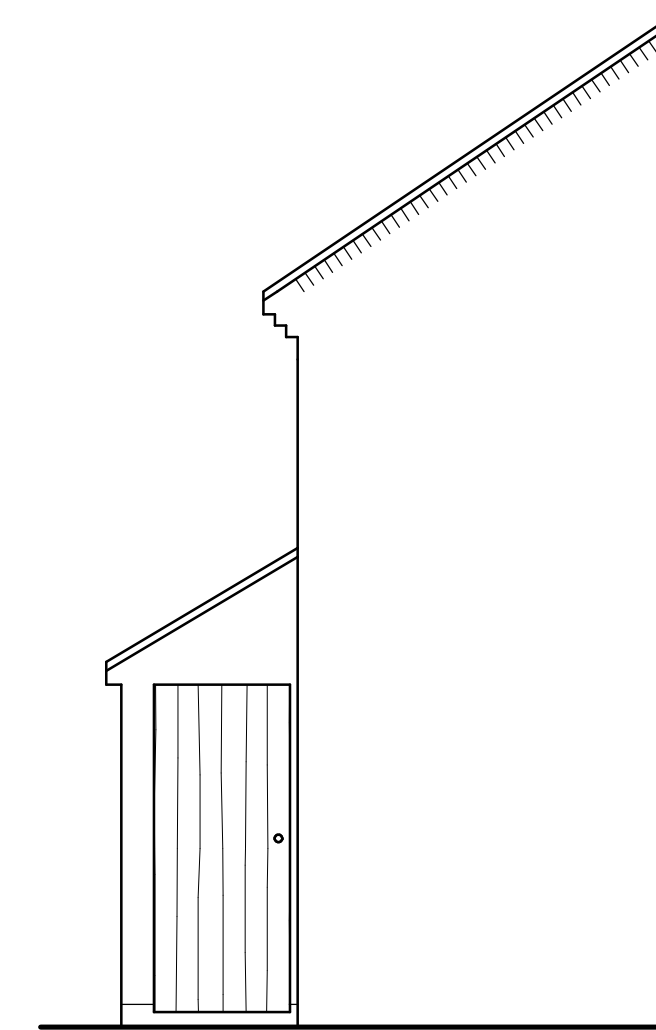


SIDE ELEVATION (S)

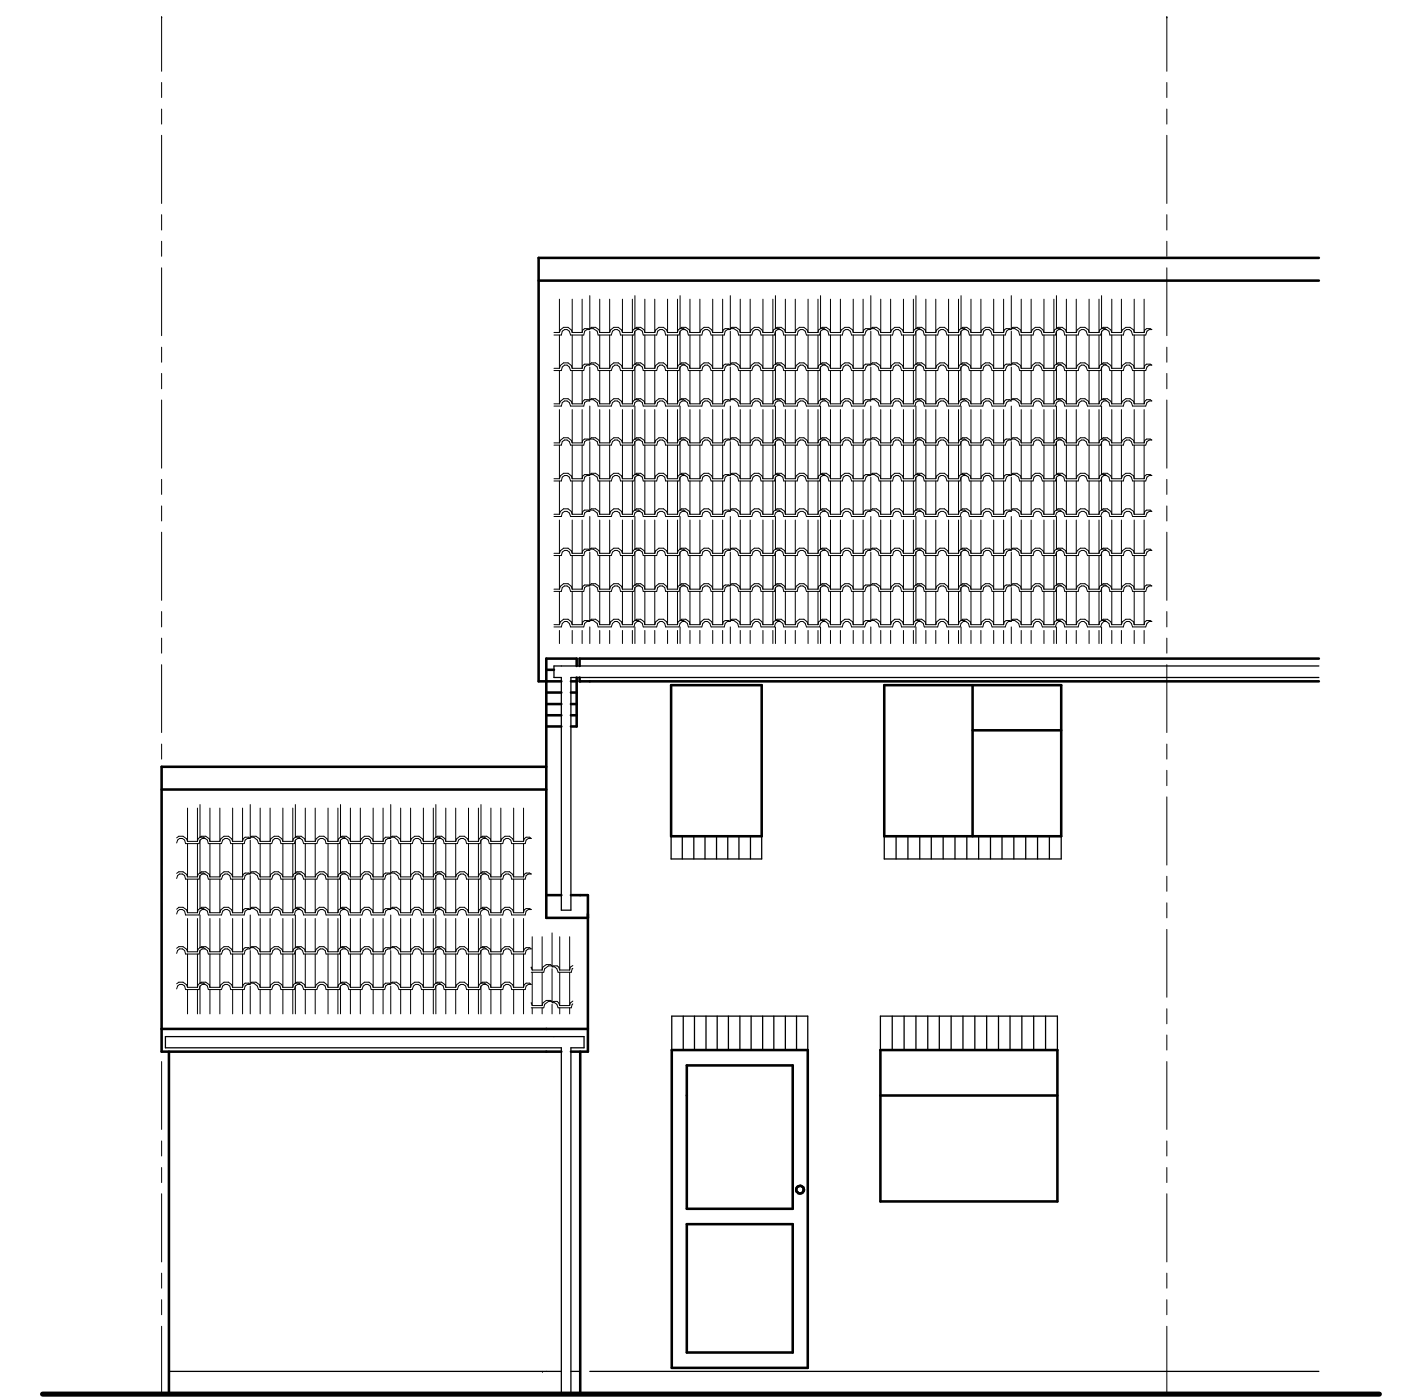

REAR ELEVATION (W)

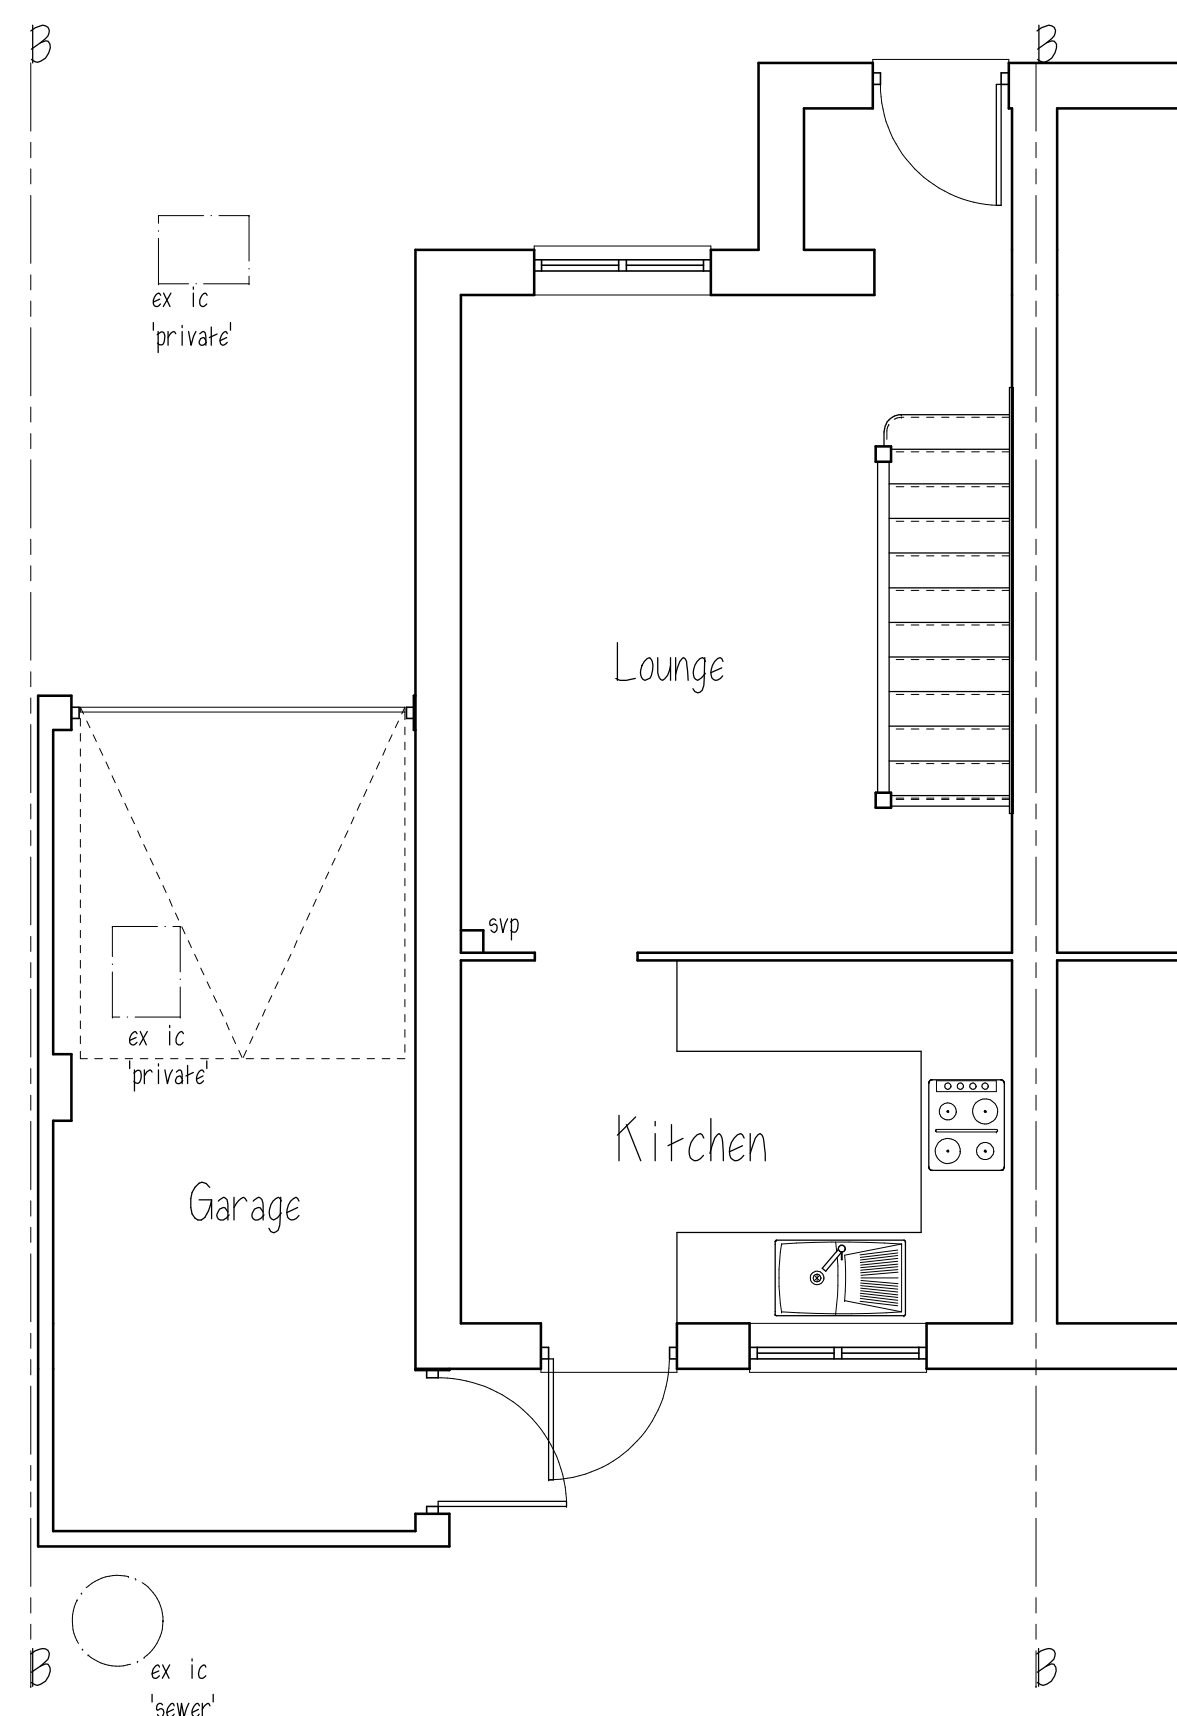

GROUND FLOOR PLAN

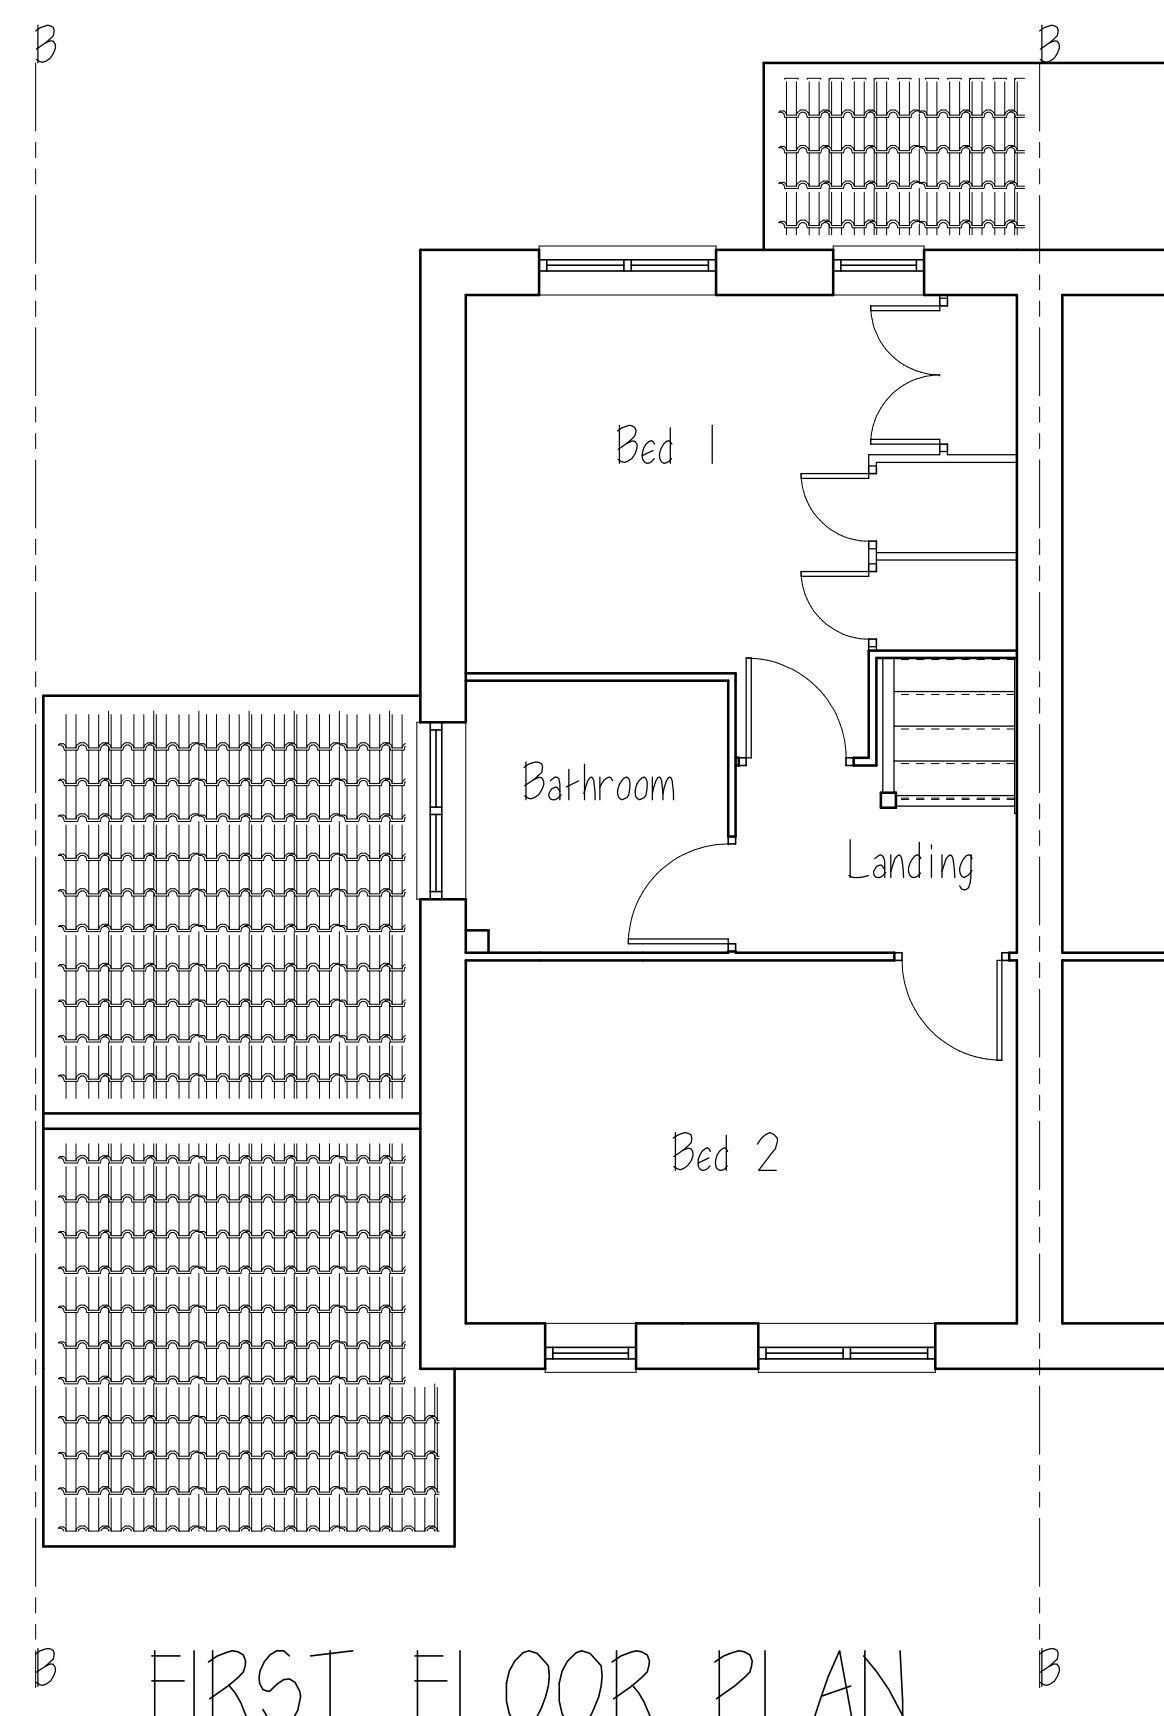

FIRST FLOOR PLAN

© COPYRIGHT EXISTS ON THE DESIGNS AND INFORMATION SHOWN ON THIS DRAWING. DO NOT SCALE FROM THIS DRAWING EXCEPT FOR PLANNING PURPOSES. THE CONTRACTOR MUST VERIFY ALL DIMENSIONS ON SITE BEFORE MAKING SHOP DRAWINGS OR COMMENCING WORK OF ANY KIND.

REV.	DATE	REVISIONS
A	04/07/20	draft planning & Building regs drawings for client approval

CLIENT: LLOYD & PAIGE	
10 HOLST WAY, WATERLOOVILLE, PO7 5BJ	
PROJECT: SINGLE STOREY SIDE	
EXTENSION & GARAGE CONVERSION	
DRAWING: EXISTING PLANS & ELEVATIONS	
DATE: 3.7.20	DWG No. BDC 198 01
SCALE: 1:50 @ A1: 1:100 @ A3 (A1 ORIGINAL)	
0 1 2 3 4m	

BLOCK DESIGN LTD
ARCHITECTURAL & PLANNING
blockdesignltd@gmail.com