



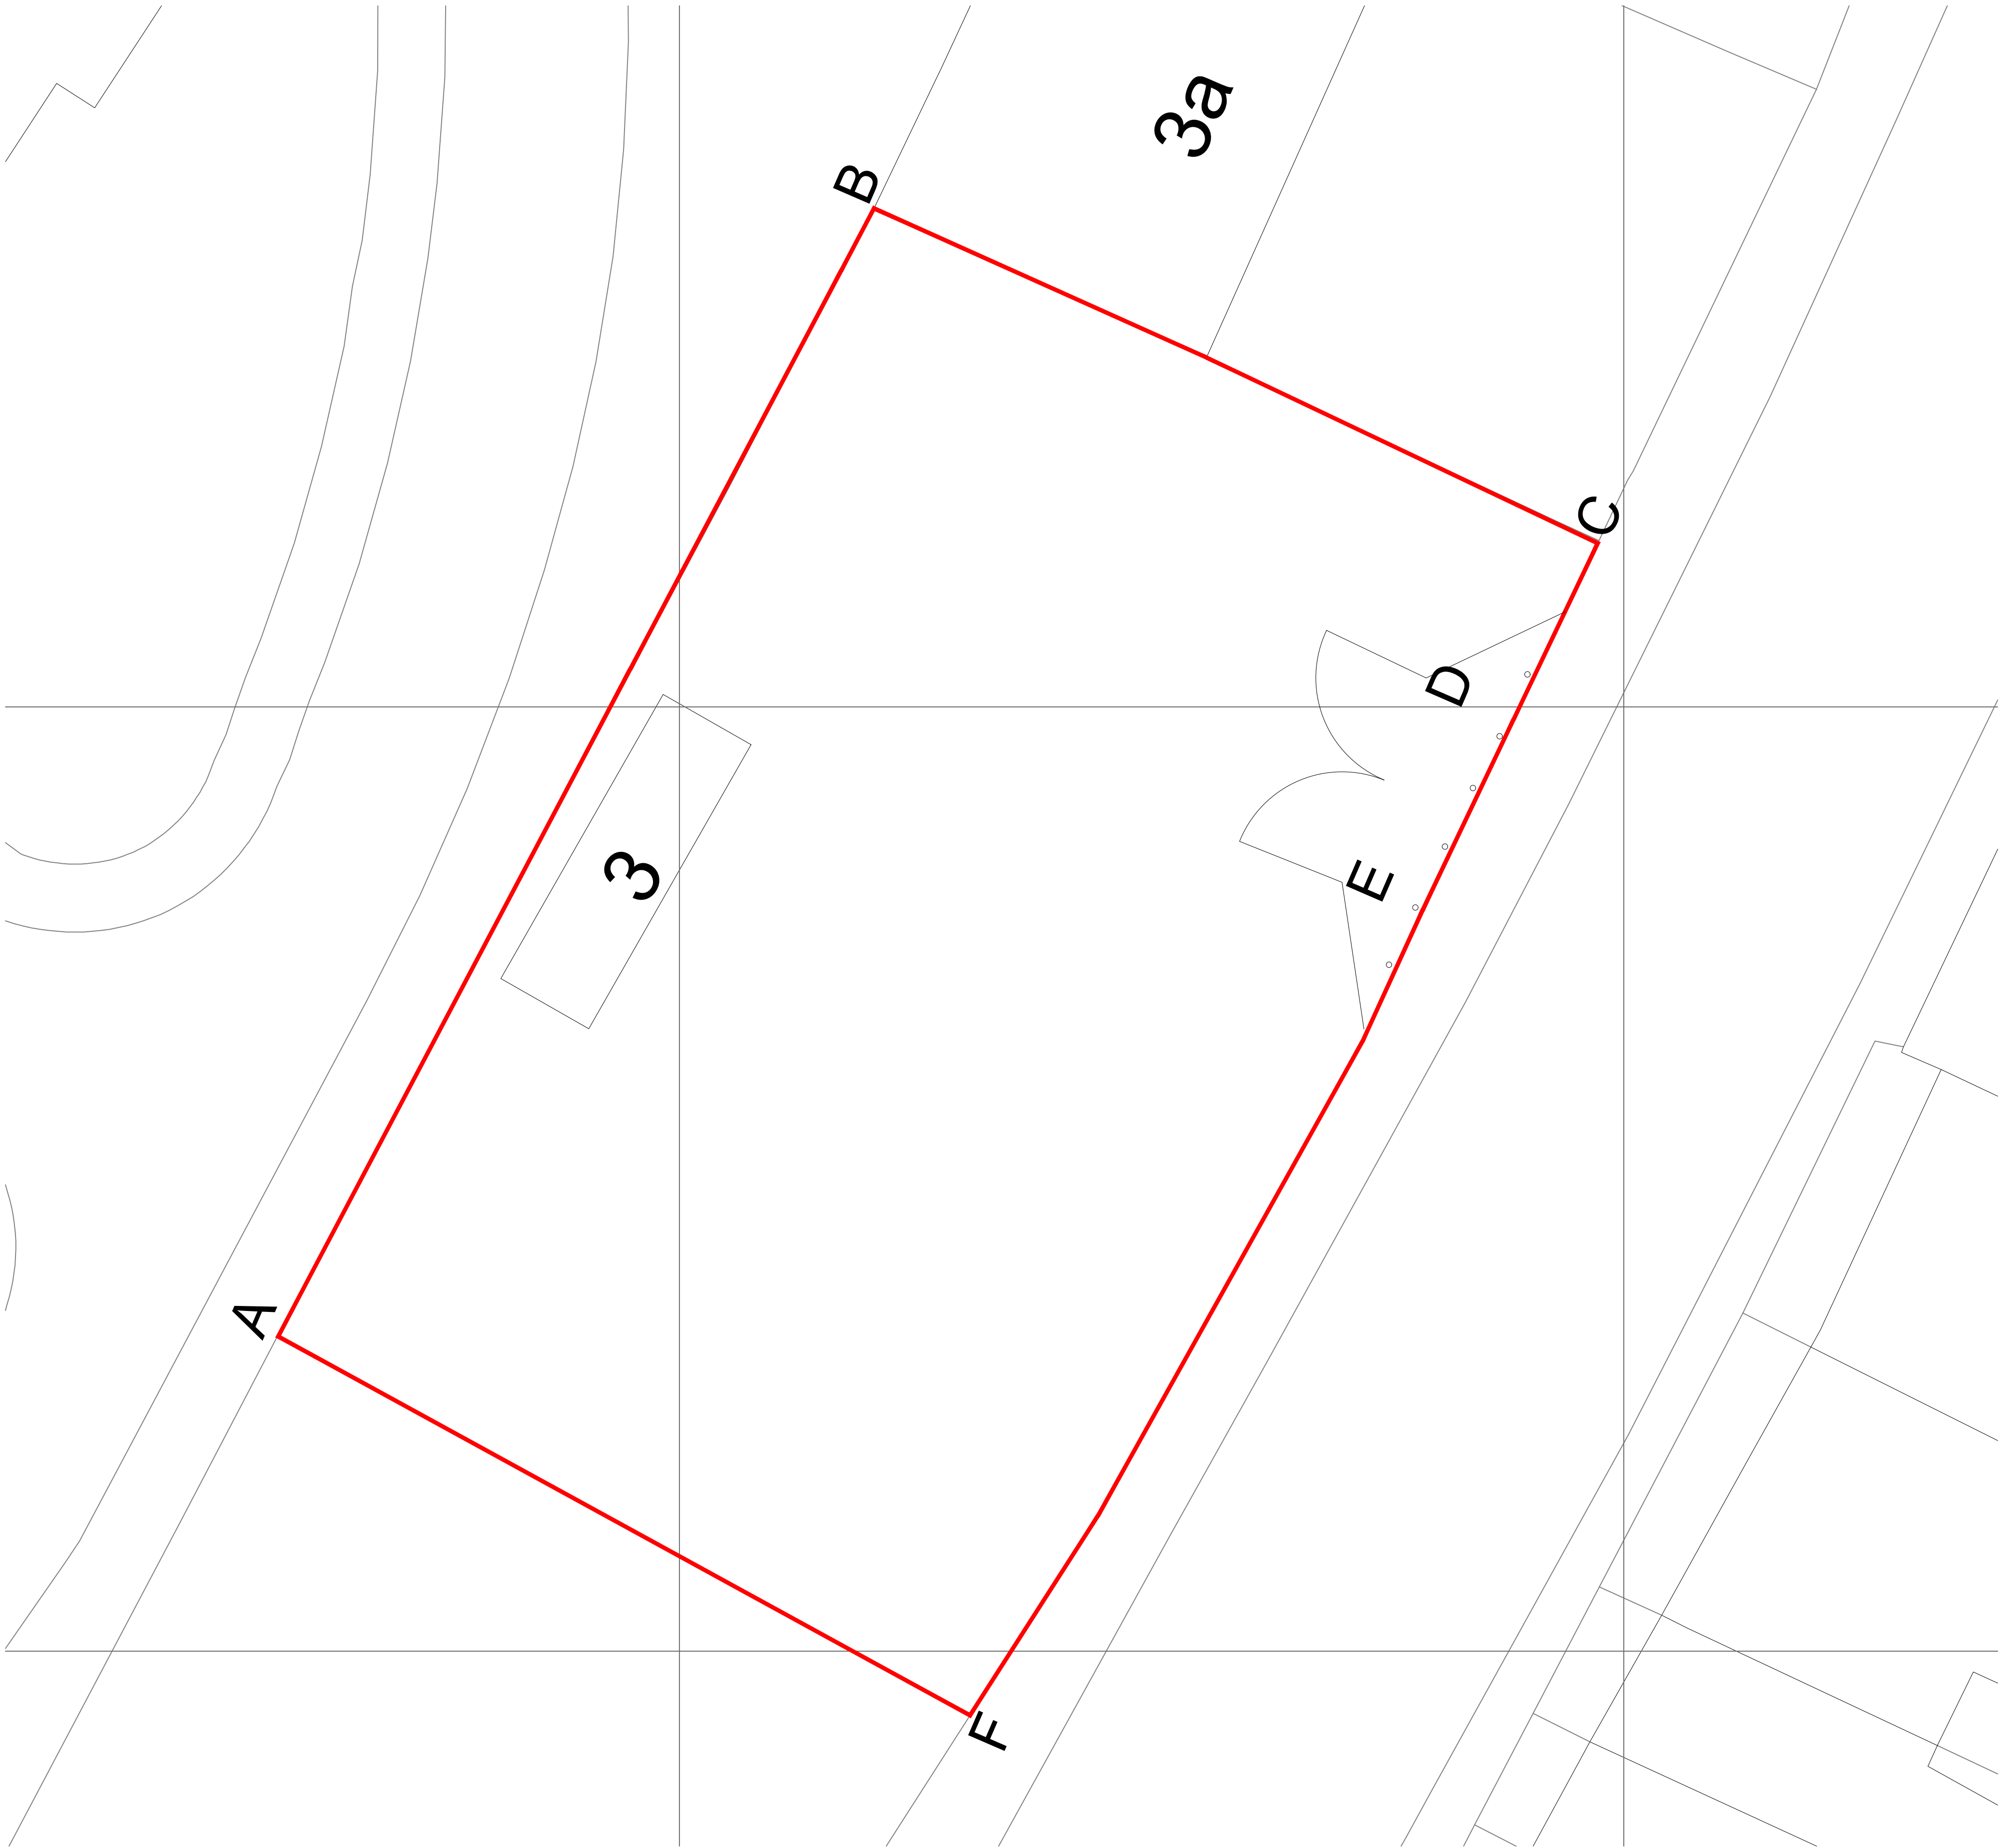

Existing Site Plan

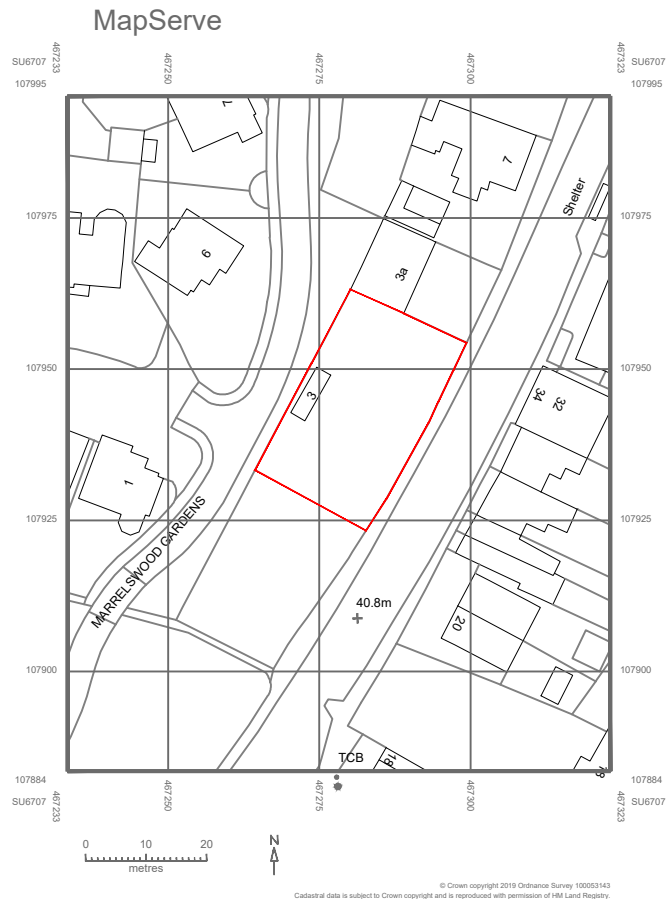

Location Plan

- Boundary Treatments
- A-B 1.8m Close Boarded Fence (Existing)
 - B-C 2.4m Green Palisade fence
 - D-E Existing 5.6m Gates/ Dropped Kerb, with recessable Bollards
 - E-F 2.4m Green Palisade fence
 - F-A 2.4m Green Palisade fence

© Crown copyright 2019 Ordnance Survey 100053143
Cadastral data is subject to Crown copyright and is reproduced with permission of HM Land Registry.

Solent Design Ltd
5 The old Railway
Spring Garden Lane
Gosport
PO12 1FQ
tel: 02392 580745 mob: 07771 355742 e-mail: info@solentplans.com

**SOLENT
DESIGN.**

PROJECT DESCRIPTION:
New Car Wash
DRAWING TITLE:
Existing Site Plan

ADDRESS:
London Road
Purbrook
Havant

CLIENT:
Mr T Ferrati

FIRST DRAWN:
February 2020

DRAWING No:
SD-2019-02

SCALE:

1:100

A

1:1250

drawing status: Issued for Comment

**NORTH**