


NOTES:

Dimensions to be checked on site before commencing work. Any discrepancies shall be reported to the architect immediately.


Do not scale from these drawings except for planning purposes. Use figured dimensions only.

Where applicable this drawing is to be read in conjunction with other consultants' drawings.

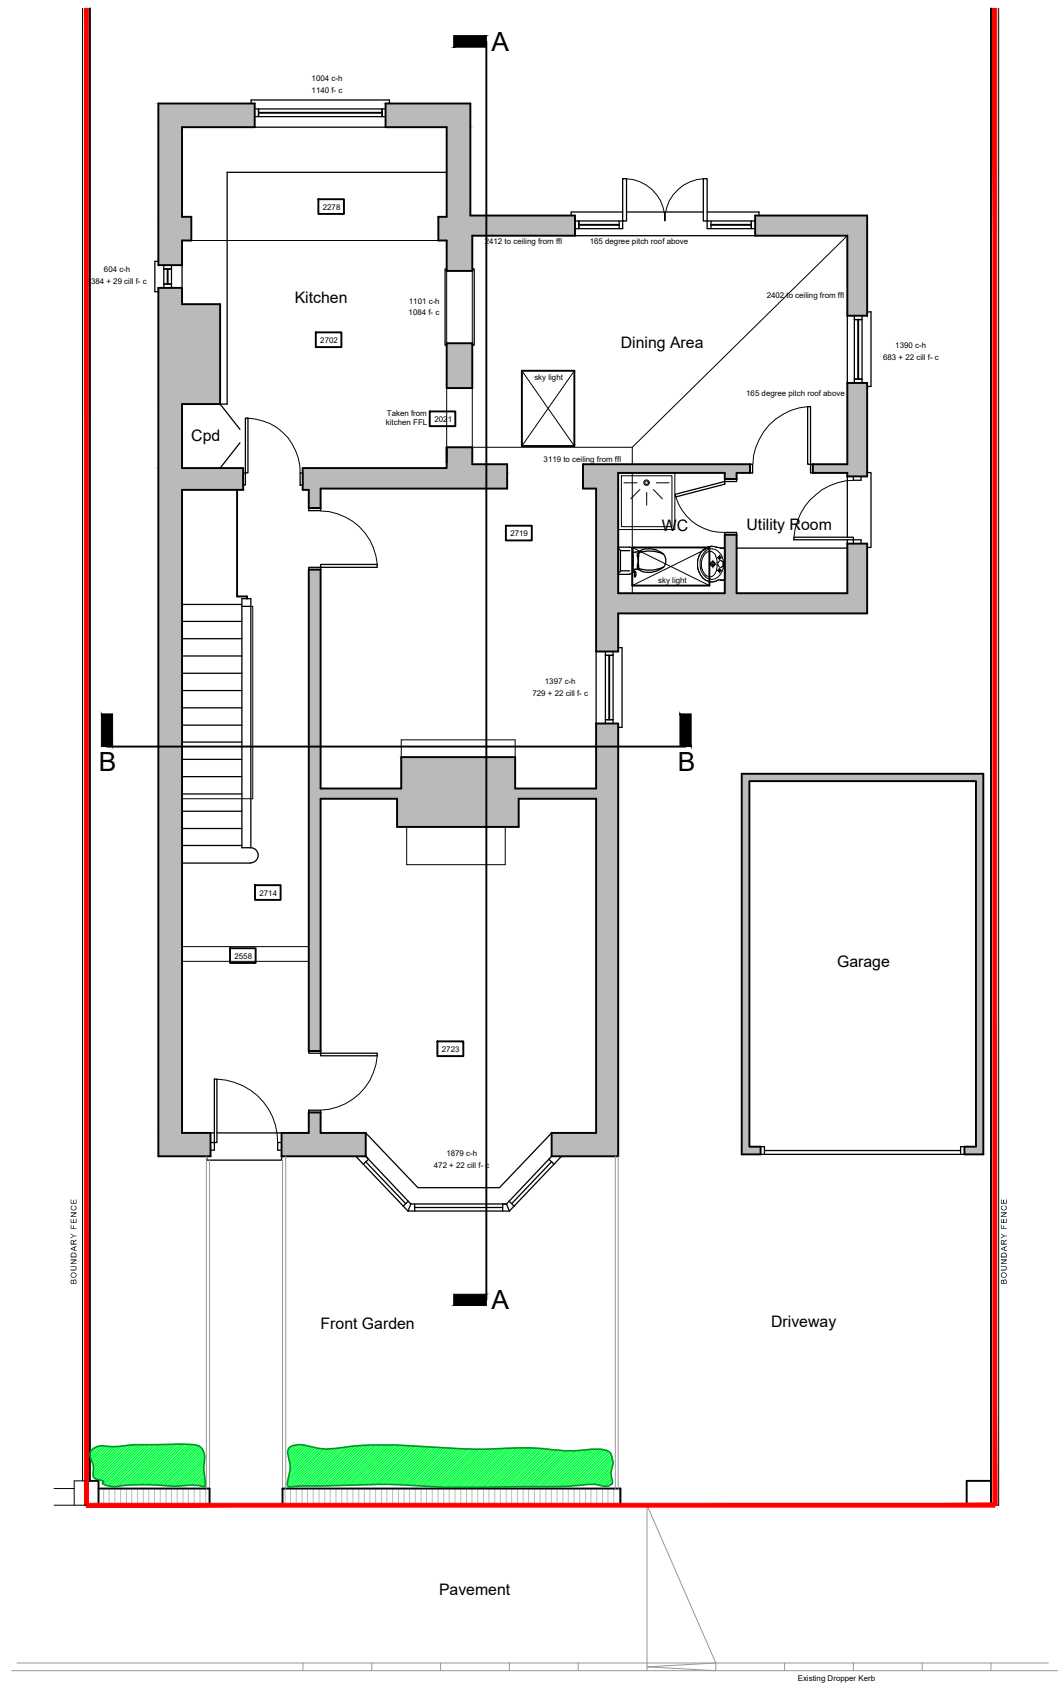


Ground floor plan

Existing floor plans

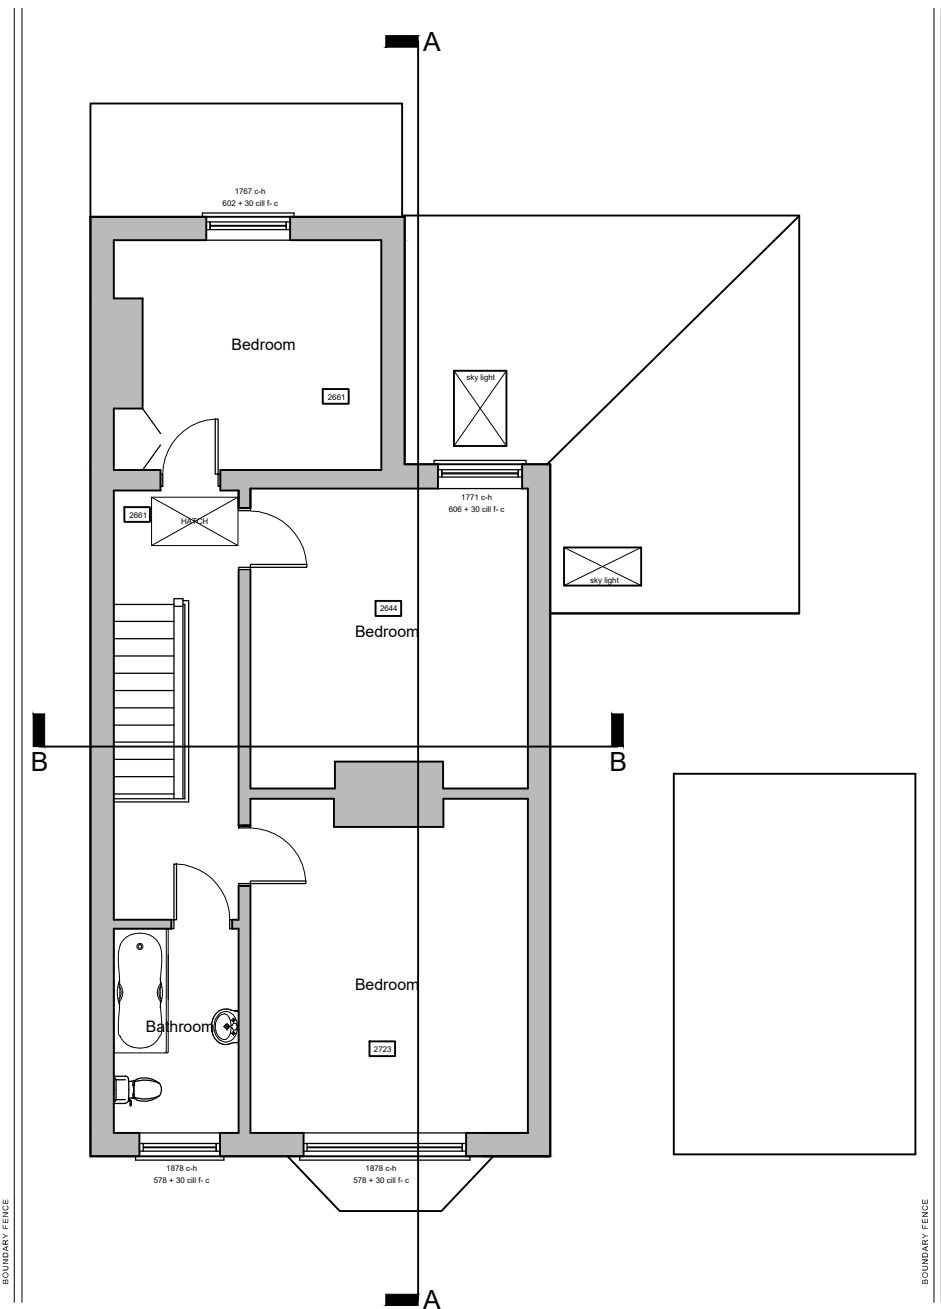

First floor plan
(unchanged in new proposal)

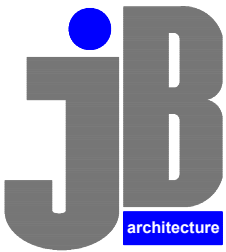

JIMMY BESSANT ARCHITECTURE
E: admin@jb-architecturedesign.com
W: www.jb-architecturedesign.com
T: 01243 933732

For
MR & MRS NICHOLAS

Project
**PROPOSED GARAGE EXTENSION
AT 20 GROVE ROAD,
HAVANT,
PO9 1AR**

Title
EXISTING FLOOR PLANS

Date	Drawn	Scale	Checked
JAN 2019	JB	1:100 @ A3	-
Job Number	Drawing Number	Revision	
PL233.19	02	-	