

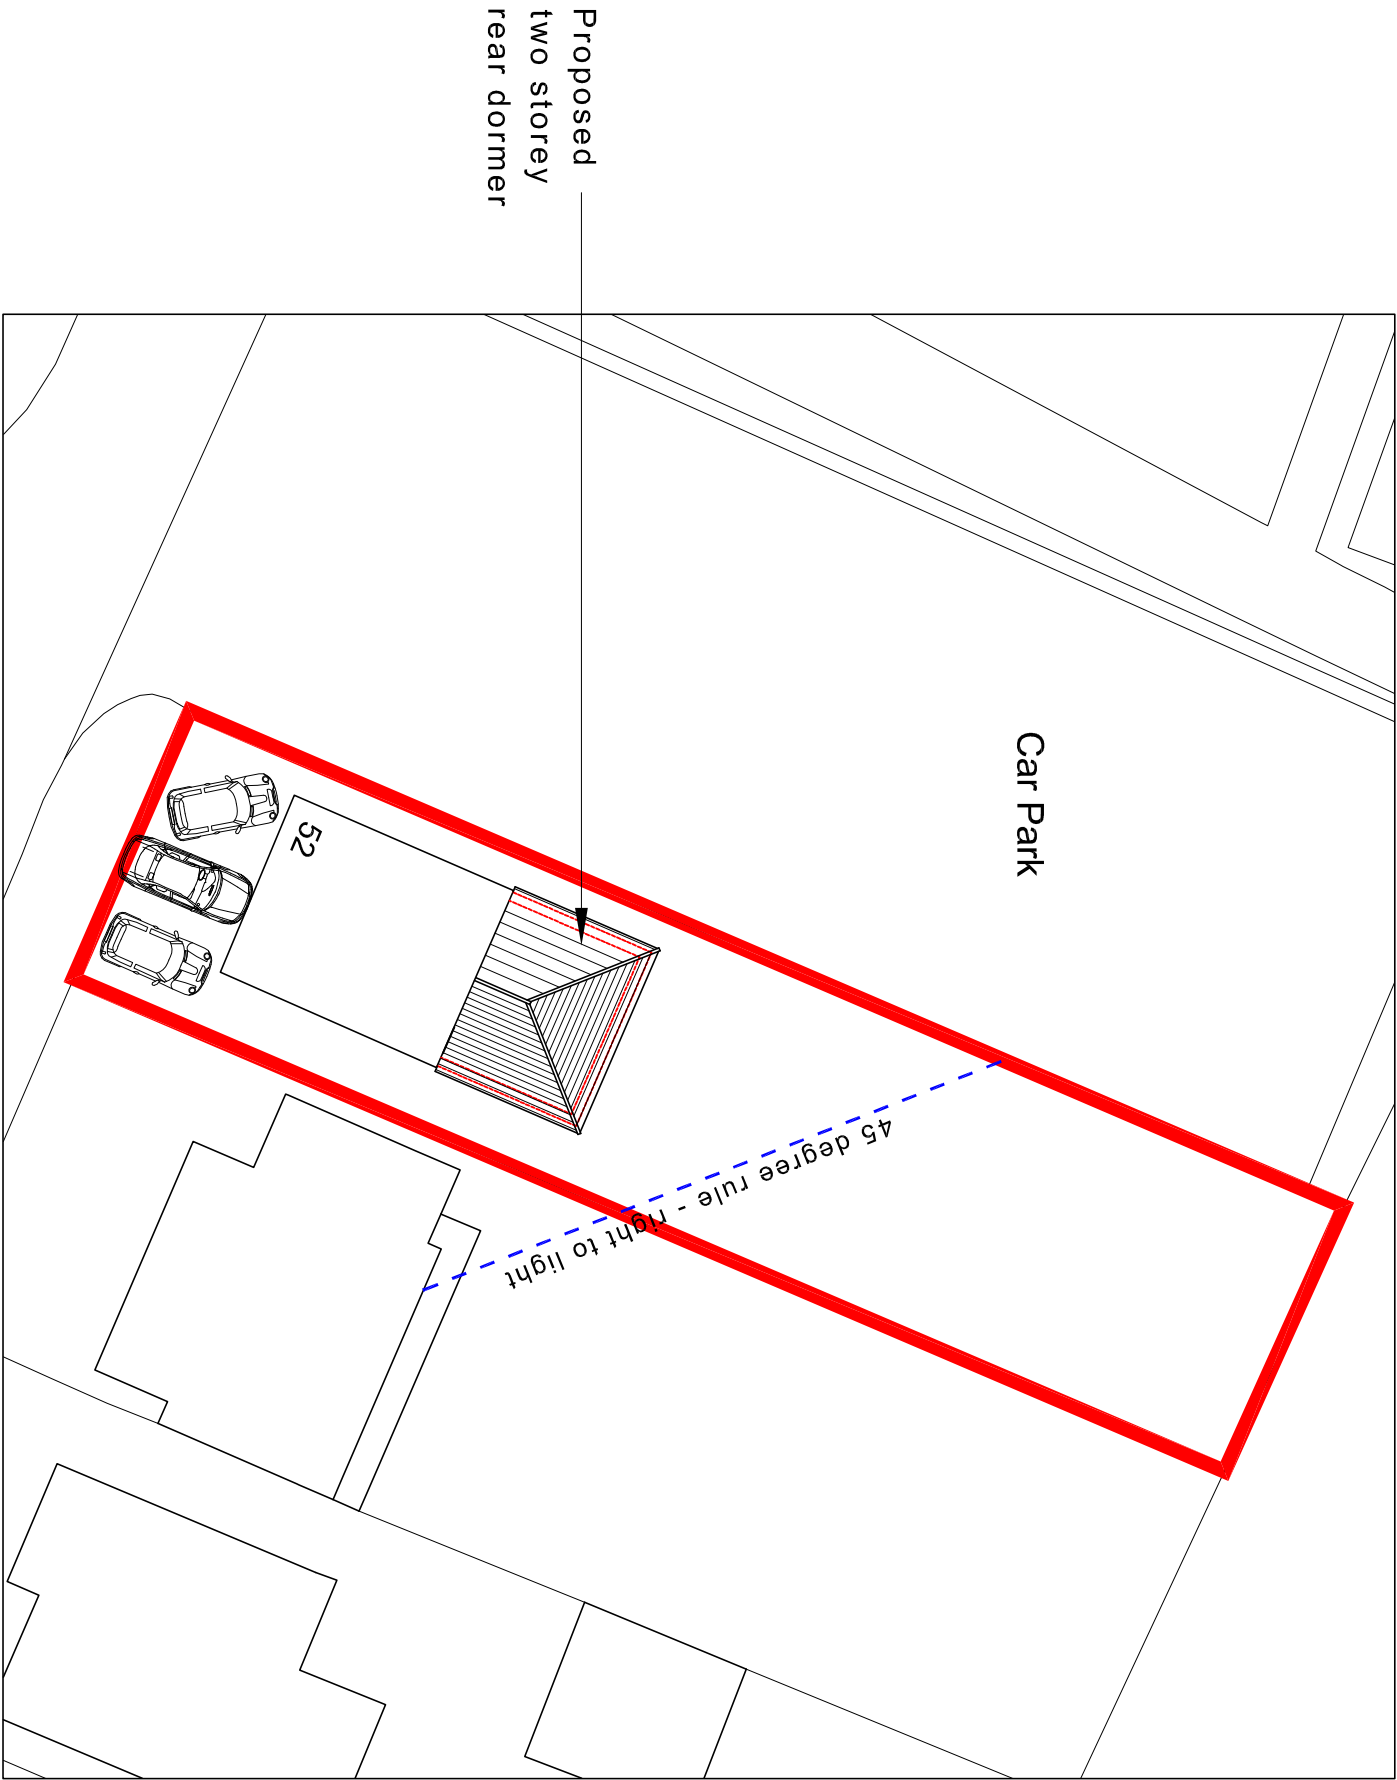


NOTES:  
Dimensions to be checked on site before commencing work. Any discrepancies shall be reported to the architect immediately.  
Do not scale from these drawings except for planning purposes. Use figured dimensions only.  
Where applicable this drawing is to be read in conjunction with other consultants' drawings.

 


Proposed site plan scale 1:250

Ordnance Survey, (c) Crown Copyright 2020.  
All rights reserved. Licence number 100022432

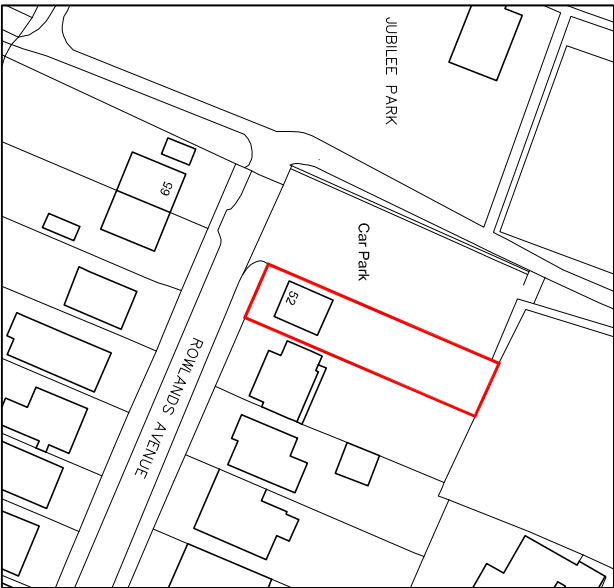

Location plan  
scale 1:1250

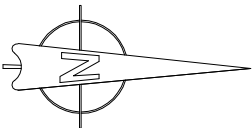

|         |                                                                                           |  |  |            |                      |               |          |   |                                 |  |
|---------|-------------------------------------------------------------------------------------------|--|--|------------|----------------------|---------------|----------|---|---------------------------------|--|
| For     | MR & MRS CLARKE                                                                           |  |  | Title      | SITE & LOCATION PLAN |               |          | Office Tel:                                                                                            | 01243 933732                    |  |
| Project | PROPOSED TWO STOREY<br>REAR EXTENSION AT<br>52 ROWLANDS AVENUE,<br>WATERLOOVILLE, PO7 7RU |  |  | Date       | Drawn                | Scale         | Checked  | Email:                                                                                                 | admin@jb-architecturedesign.com |  |
|         |                                                                                           |  |  | JAN 2020   | J.B                  | As shown @ A3 | -        | Web:                                                                                                   | www.jb-architecturedesign.com   |  |
|         |                                                                                           |  |  | Job Number | Drawing Number       |               | Revision |   |                                 |  |
|         |                                                                                           |  |  | PL 201.20  | -01                  |               |          |   |                                 |  |
|         |                                                                                           |  |  |            |                      |               |          | <br>JB ARCHITECTURE |                                 |  |

