





FLOOR PLAN KEY					
FINISH	DESCRIPTION	NOTES	FINISH	DESCRIPTION	NOTES
	Cavity wall - 102mm brickwork, 50mm cavity 50mm rigid insulation, 100mm blockwork, 12.5m plasterboard on dabs.			External Wall (within roof space) - 100mm x 50mm timber studwork with 50mm rigid insulation board between, 50mm rigid insulation over studwork, 12.5mm plasterboard internal face.	
---	Foundations to Local Authority approval			Structural steel beam to underside of floor zone to Structural Engineers design & calculations.	
	Existing wall to be retained			Structural steel beam within floor zone to Structural Engineers design & calculations.	
---	Existing wall to be removed			Structural steel beam within roof zone to Structural Engineers design & calculations.	
	Dormer Wall - tile hanging on 25 x 50mm battens, roofing felt, 18mm WPB plywood, 100mm x 50mm timber studwork with 60mm rigid insulation board, 50mm rigid insulation over studwork, 12.5mm plasterboard internal face.			Structural steel beam over window opening to Structural Engineers design & calculations.	
	Internal studwork wall - 75mm timber studwork, 12.5mm plasterboard to both sides.			Structural steel beam over door opening to Structural Engineers design & calculations.	

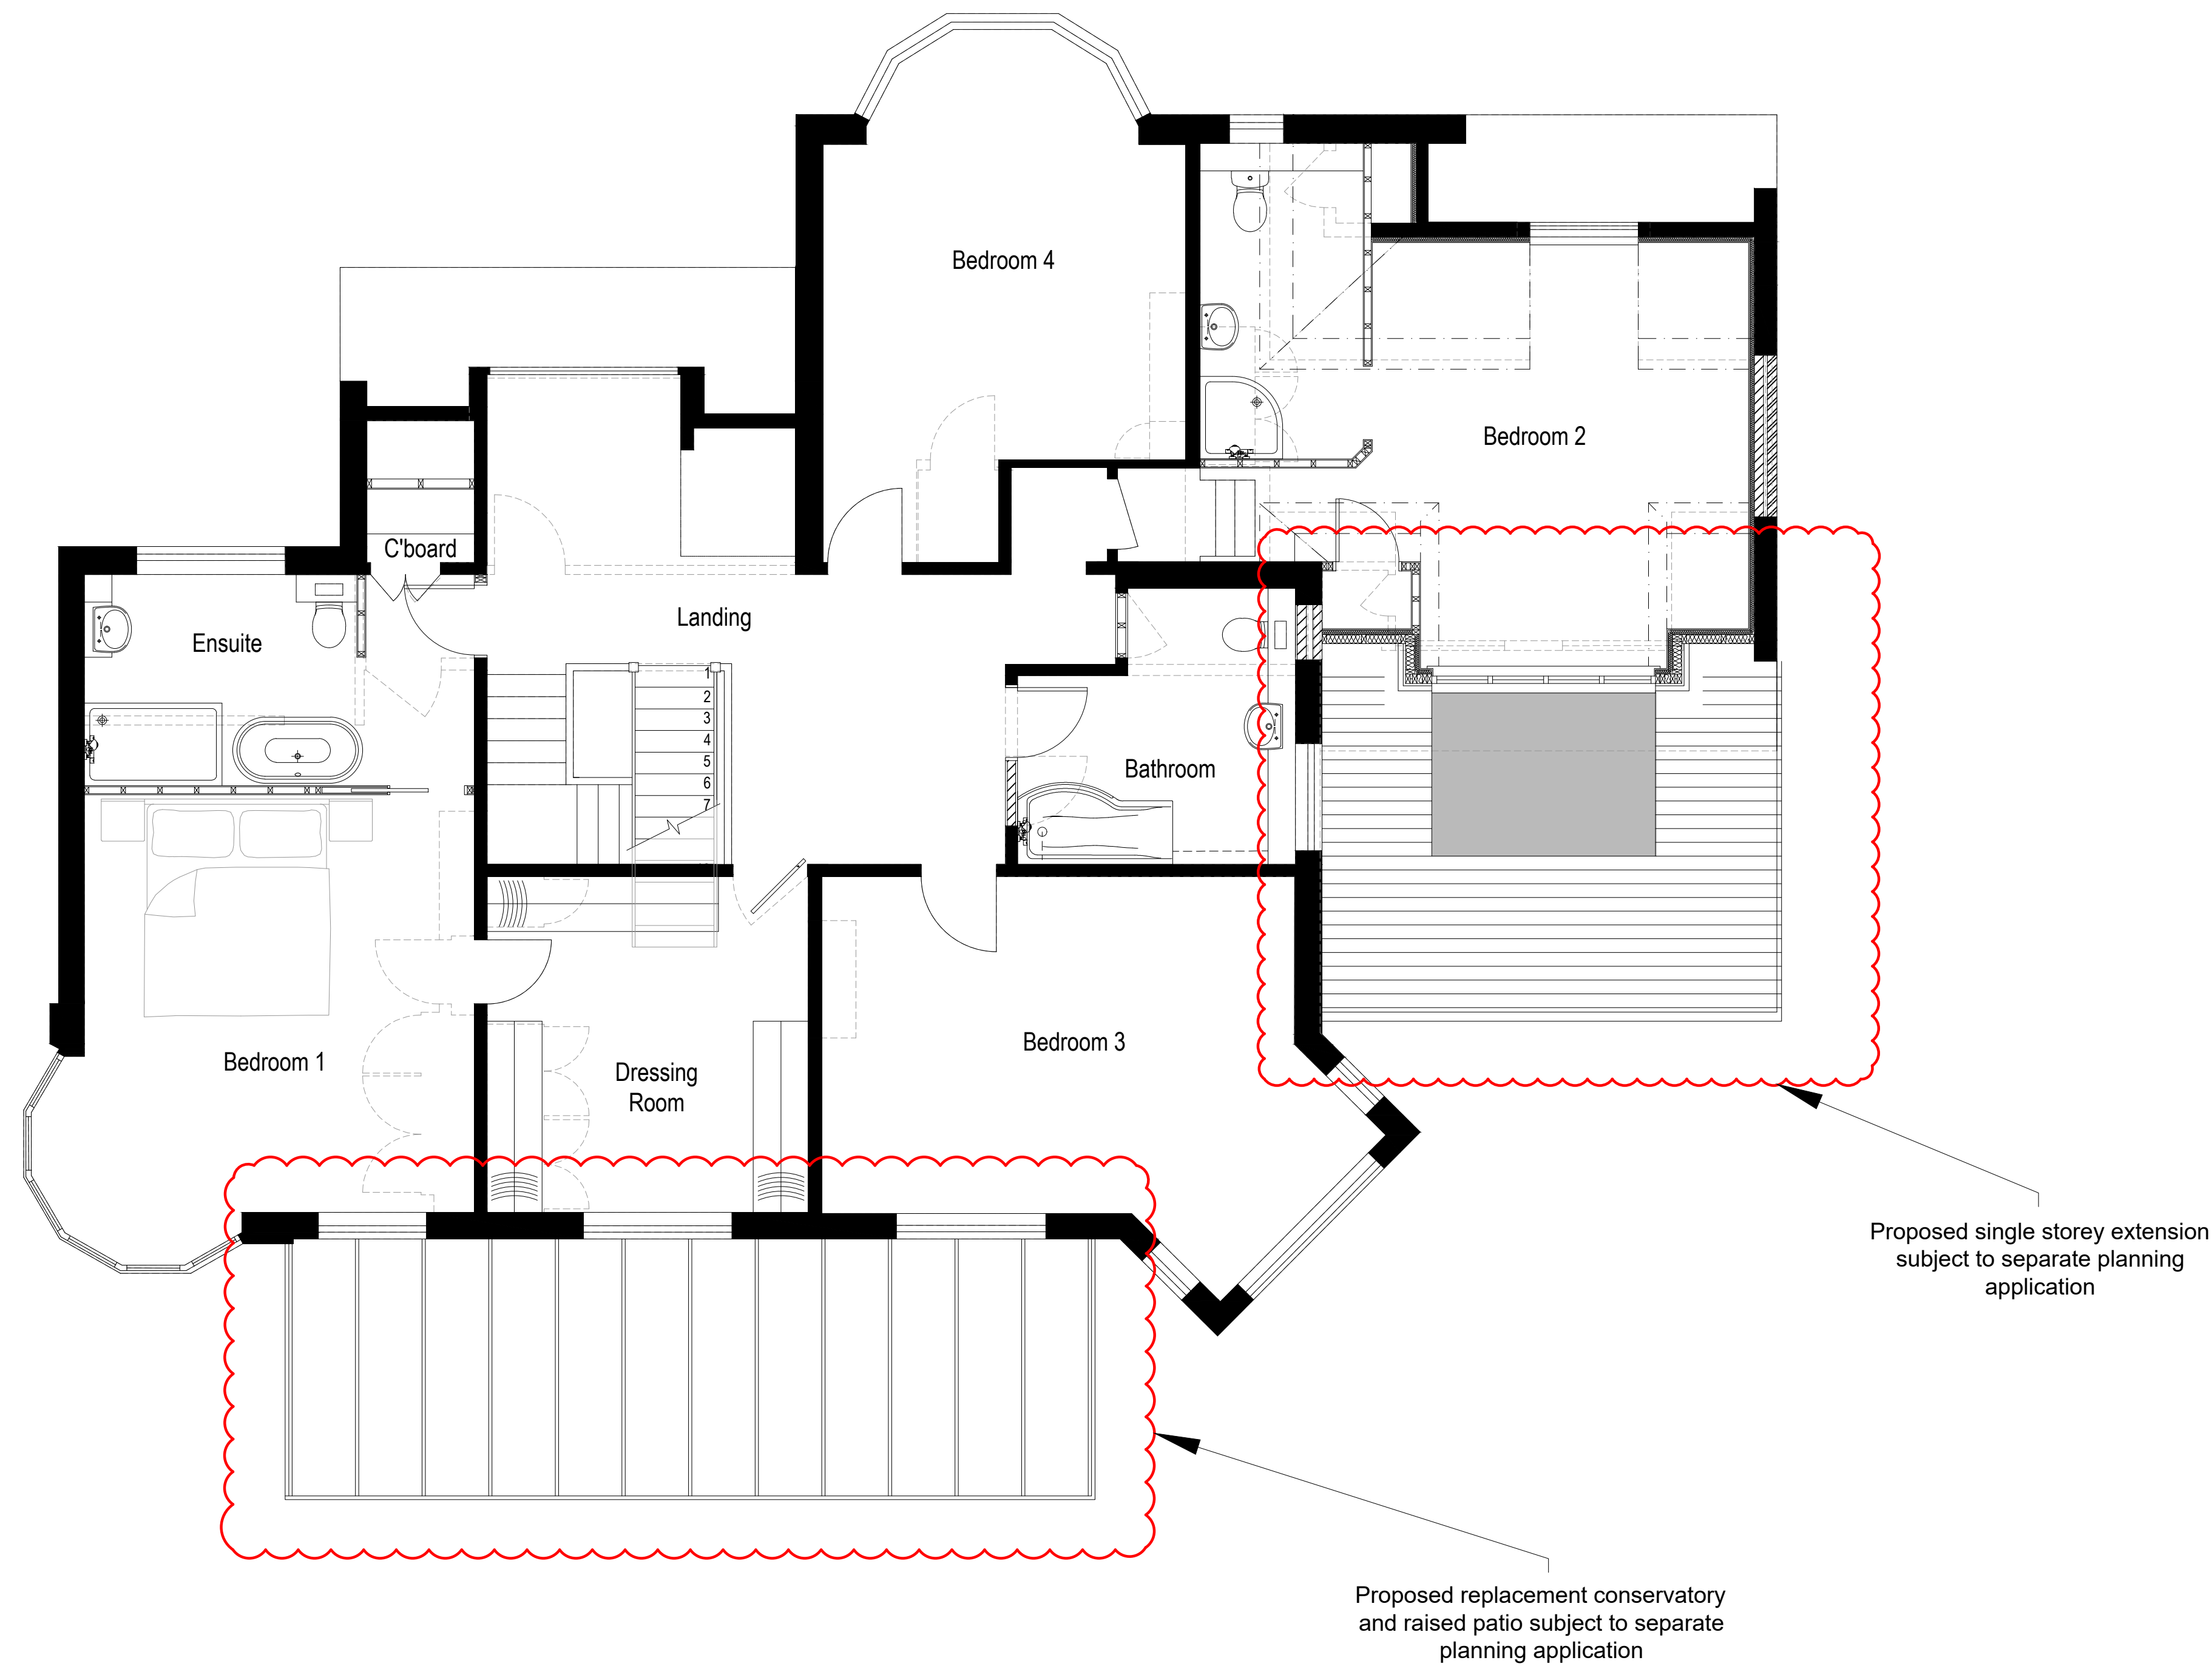

 

kalotec
Residential Development Solutions

CLIENT Mr M Lowings		
SITE Hindon House, Emsworth		
TITLE Proposed First Floor Plan - Loft Conversion		
SCALE 1:50(A1)	DRAWING NO. KALO-0226-LC02	REVISION
DATE Dec 19	CHECKED	
DRAWN		
Kalotec Limited, Camo Hall, Farnham, Hampshire, PO16 8AB Telephone: 01299 227 424 Email: info@kalotec.co.uk Website: www.kalotec.co.uk		
COPYRIGHT © KALOTEC LIMITED		