




SOUTH ELEVATION

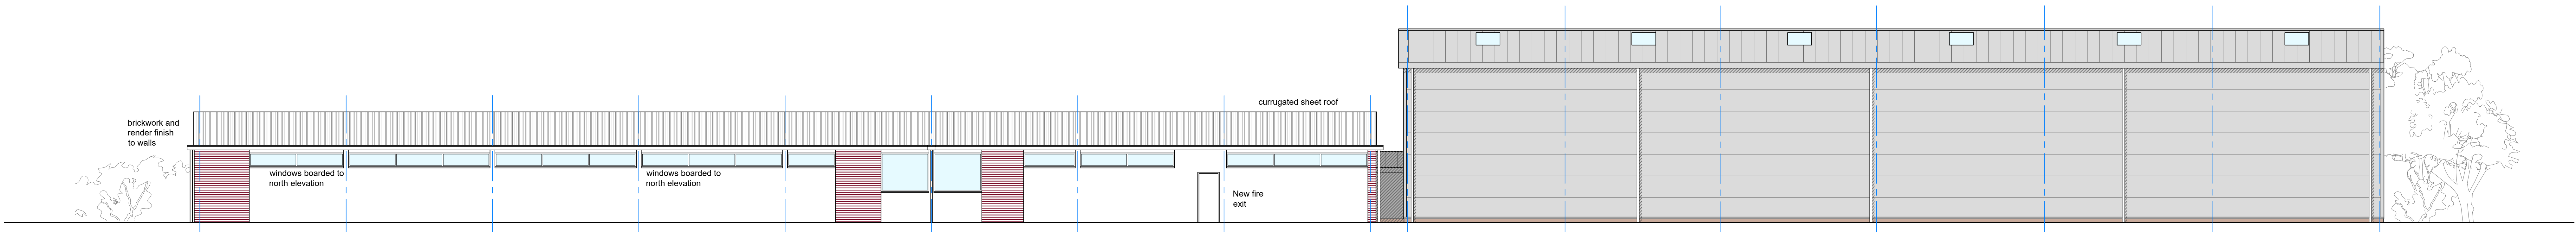

NORTH ELEVATION

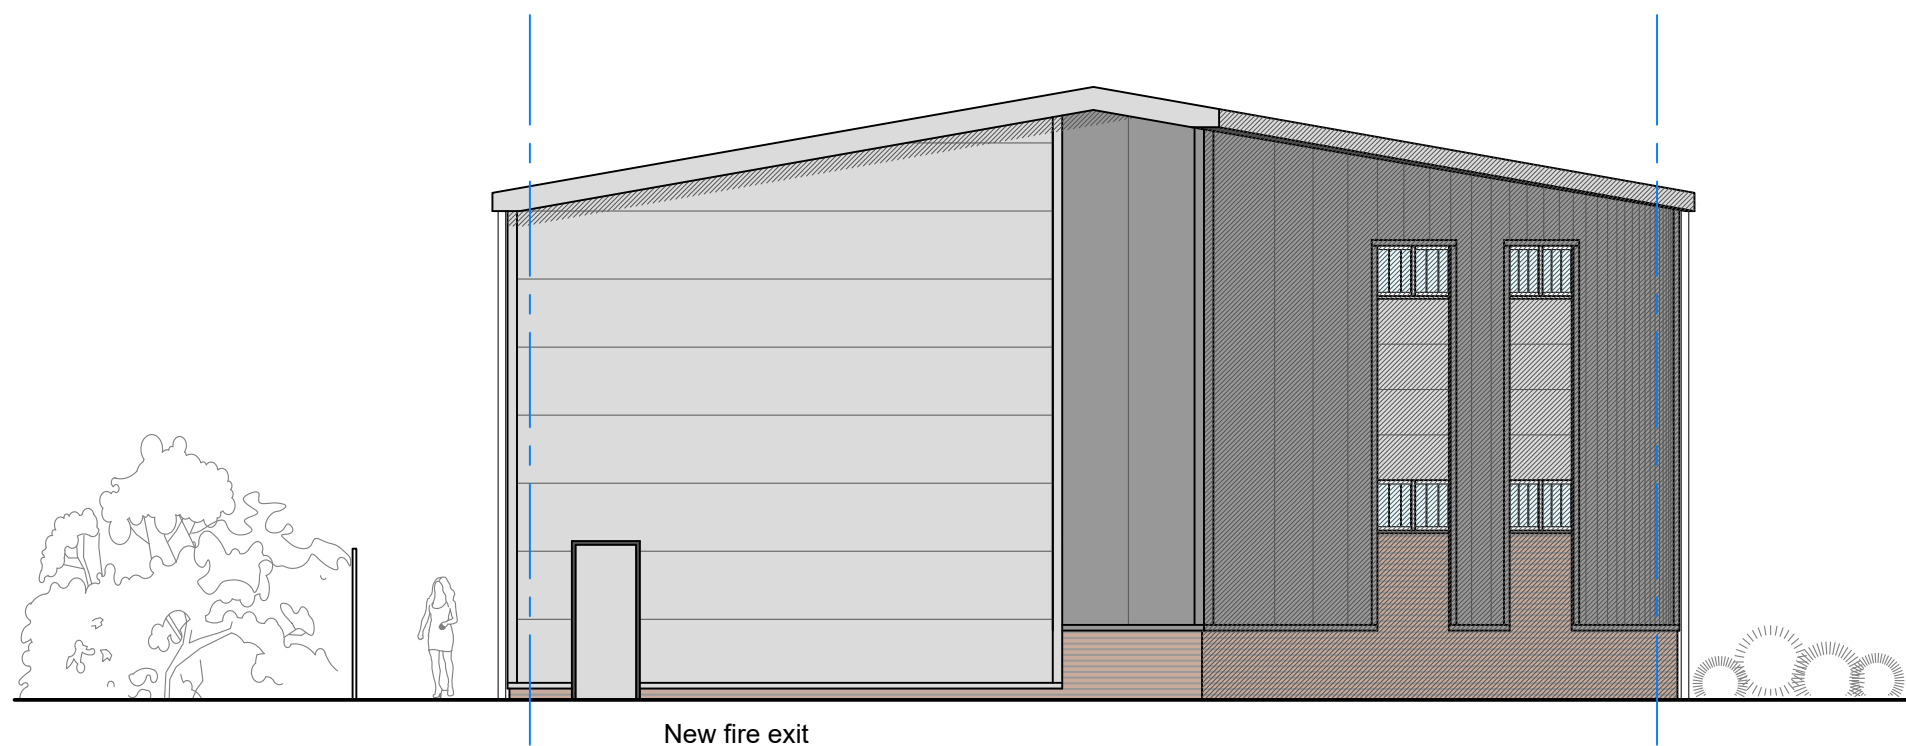

WEST ELEVATION

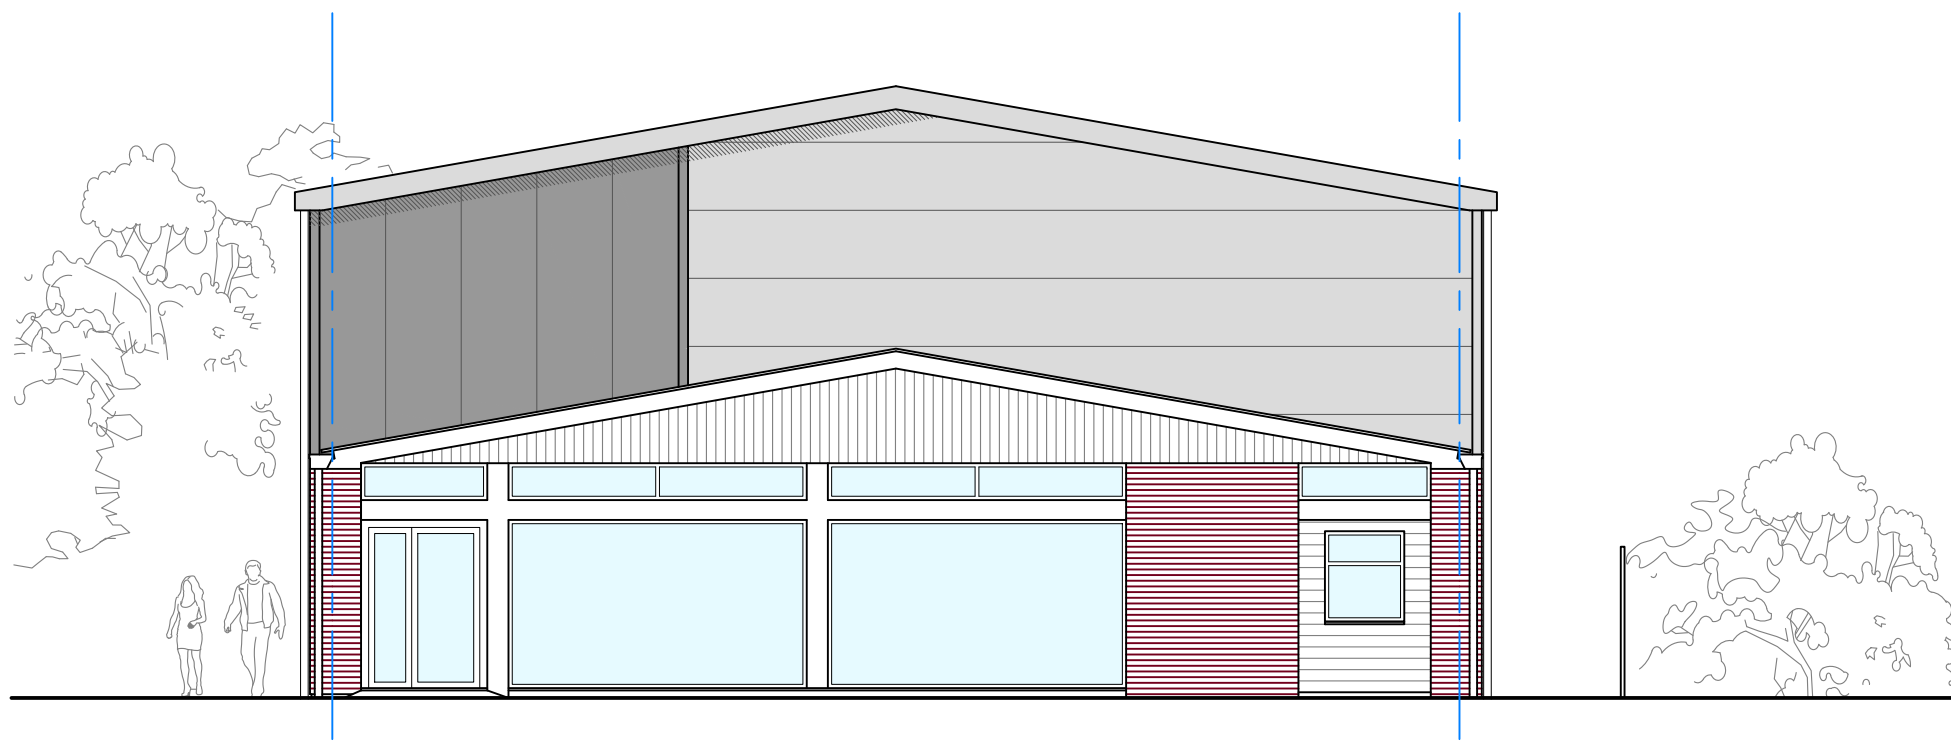


EAST ELEVATION

EXTERNAL MATERIAL AND COLOURS

ELEMENT	MATERIAL	COLOUR
WALLS	TRAPEZOIDAL INSULATED VERTICAL PANELS	MERLIN GREY*
	MICRO-RIB INSULATED HORIZONTAL PANELS	GOOSEWING GREY*
	FACING BRICKWORK	RED (To match existing)
ROOF	TRAPEZOIDAL INSULATED ROOF PANELS	GOOSEWING GREY*
WINDOWS & DOORS	DOUBLE-GLAZED ALUMINIUM	ANTHRACITE GREY
FASCIAS & SOFFITS	PRESSED METAL	GOOSEWING GREY
RAINWATER GOODS	PPC ALUMINIUM	BLACK

* The insulated panel colours are based on the Kingspan XL Forté range

 

Notes
Report any discrepancies to the author.
This drawing is copyrighted to Temple Ford Design LTD.

Revision Notes:		
Rev:	Date:	Description:

Date:	Jan. 2020	
Scale @ A0:	1:100	
Status:	Drawn:	Checked:
Planning	MS	MP

Project:	Site Re-Development and Extension	
Drawing Title:	Proposed Elevations	

Client:	Racquet Sports Group	
Project:	Dwg No:	Rev:
1727	D12	.

Temple Ford Design Ltd
architects

T 023 8027 6363
E templeforddesign@gmail.com W templeforddesign.co.uk