


Front

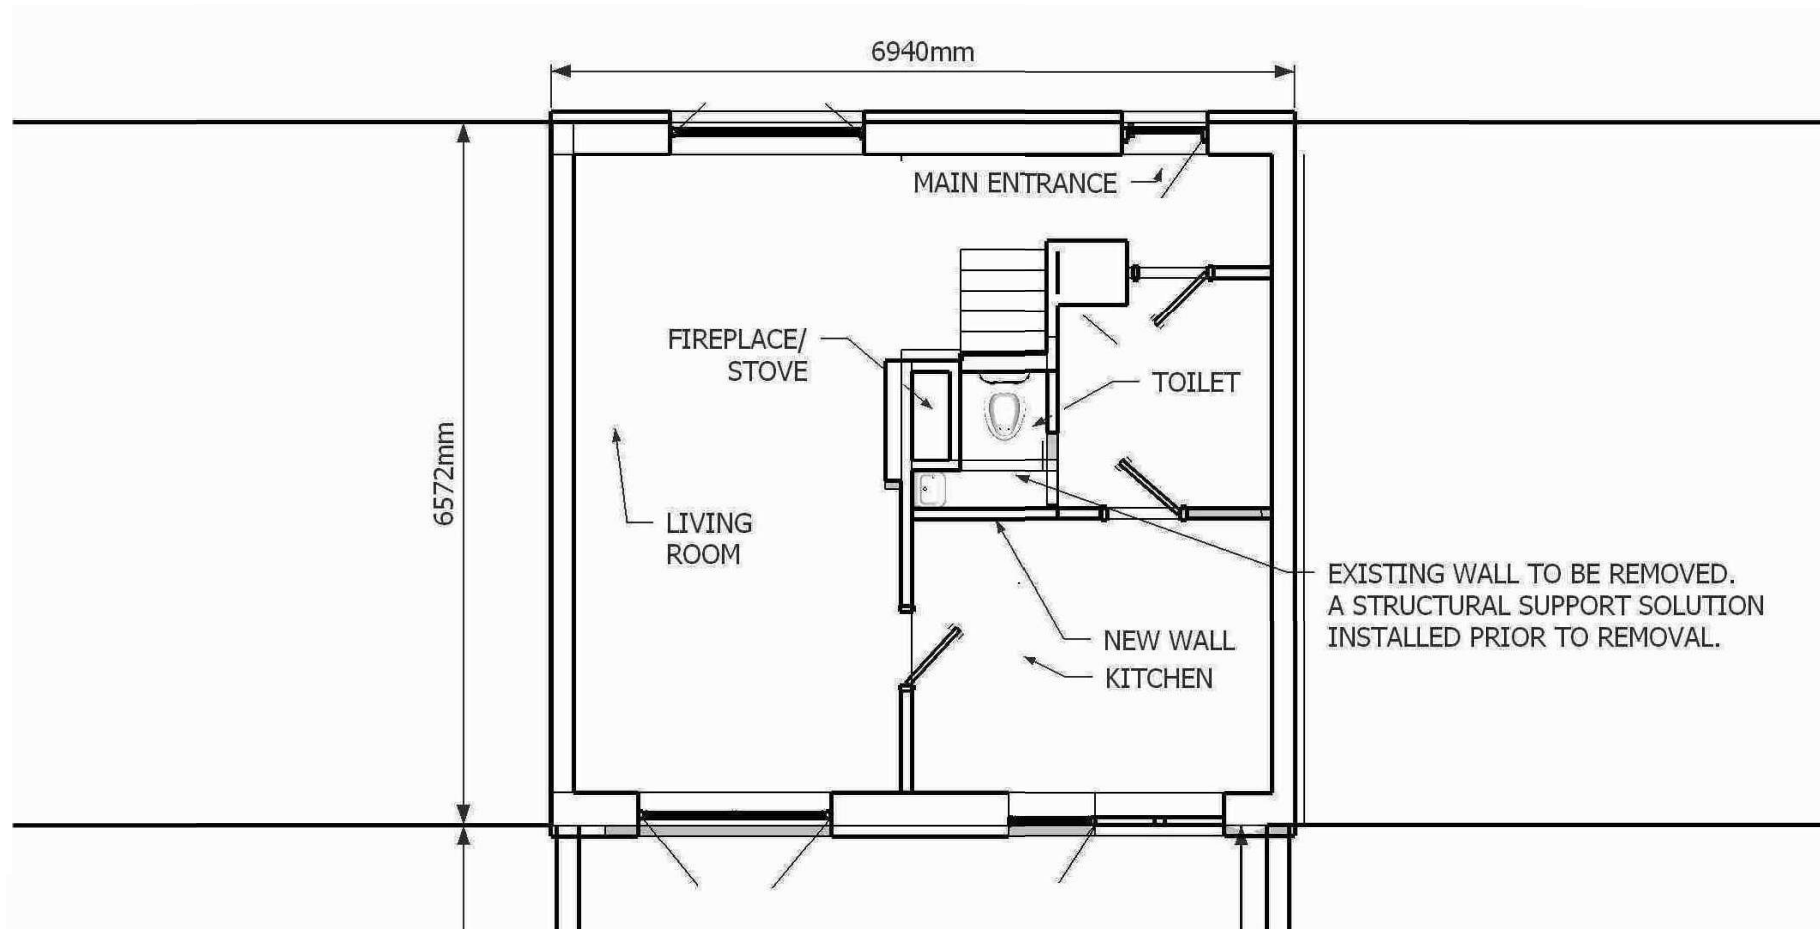

Rear

Drawing title: 104 Barncroft way
Havant PO9 3AH
- **Ground Floor Plan**

Drawing set: Ground Floor Extension

Drawn: Jacek Kochmanski
Date: 31.07.2020

Drawing format: A3 **Drawing No:** 8 of 9