




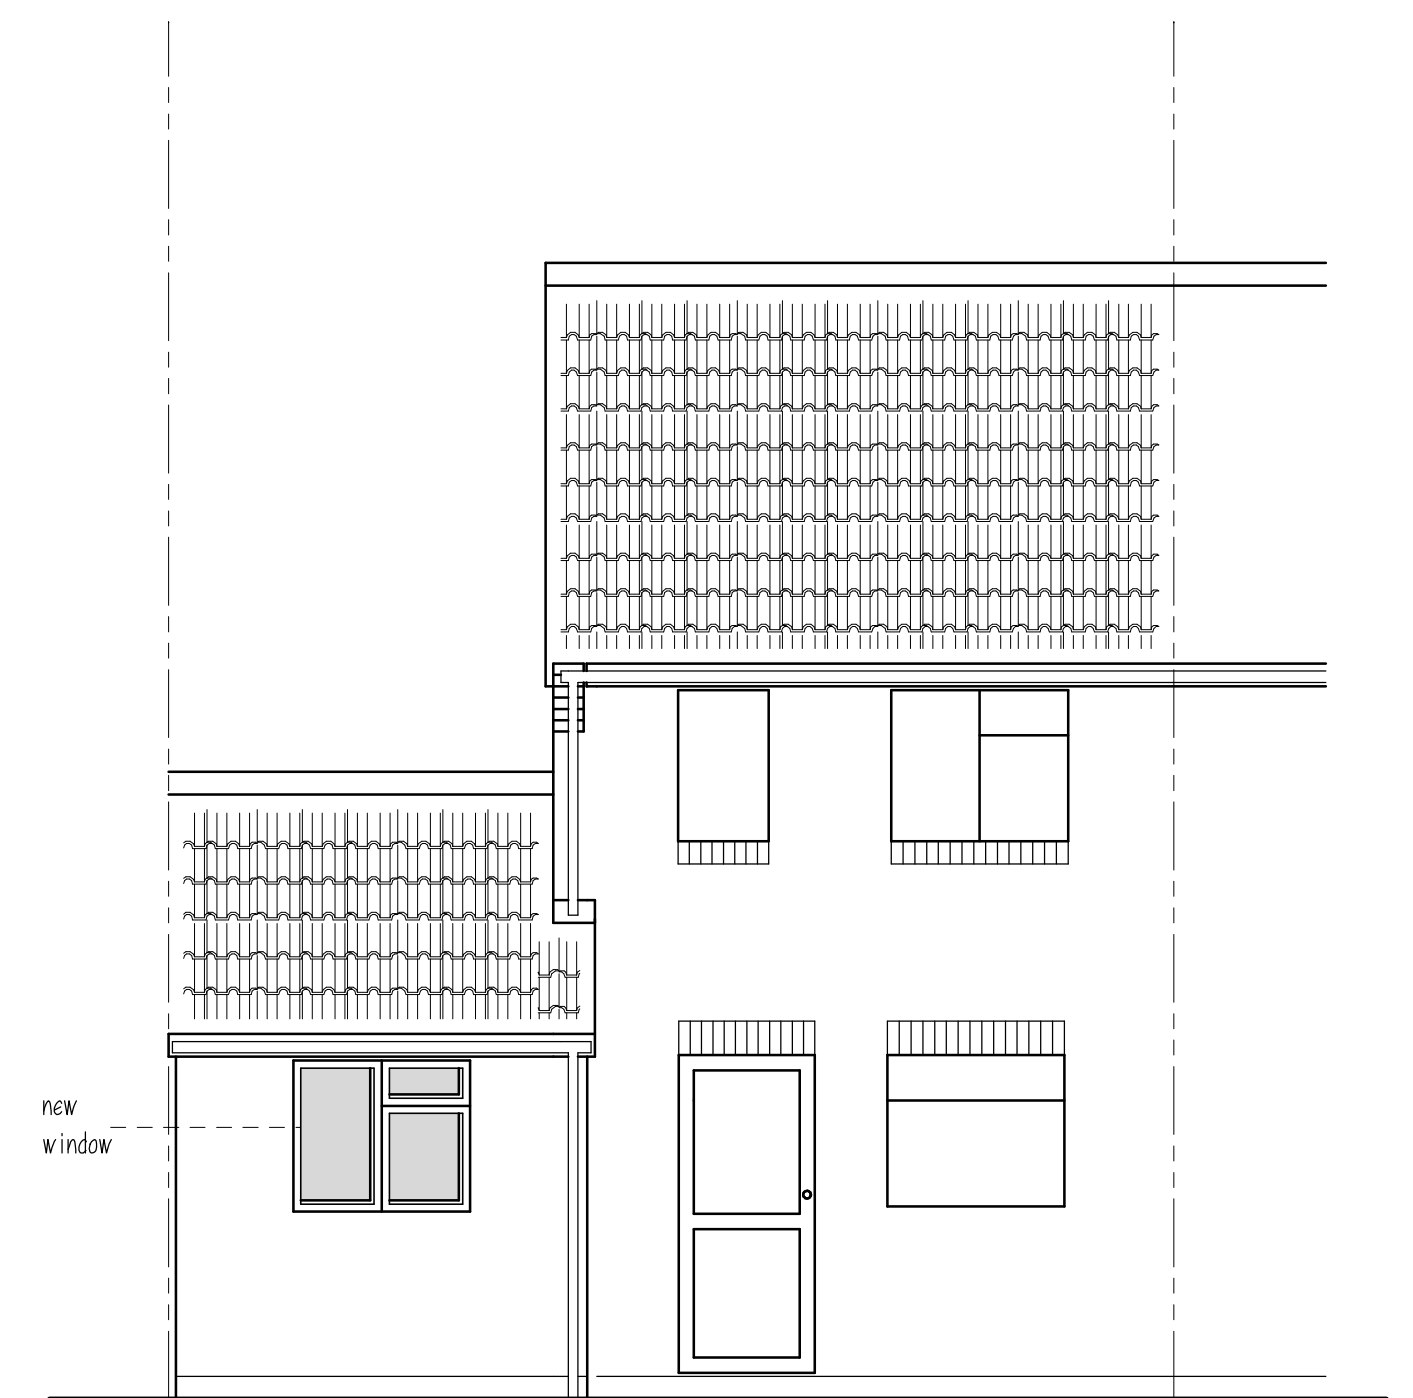

REAR ELEVATION (W)

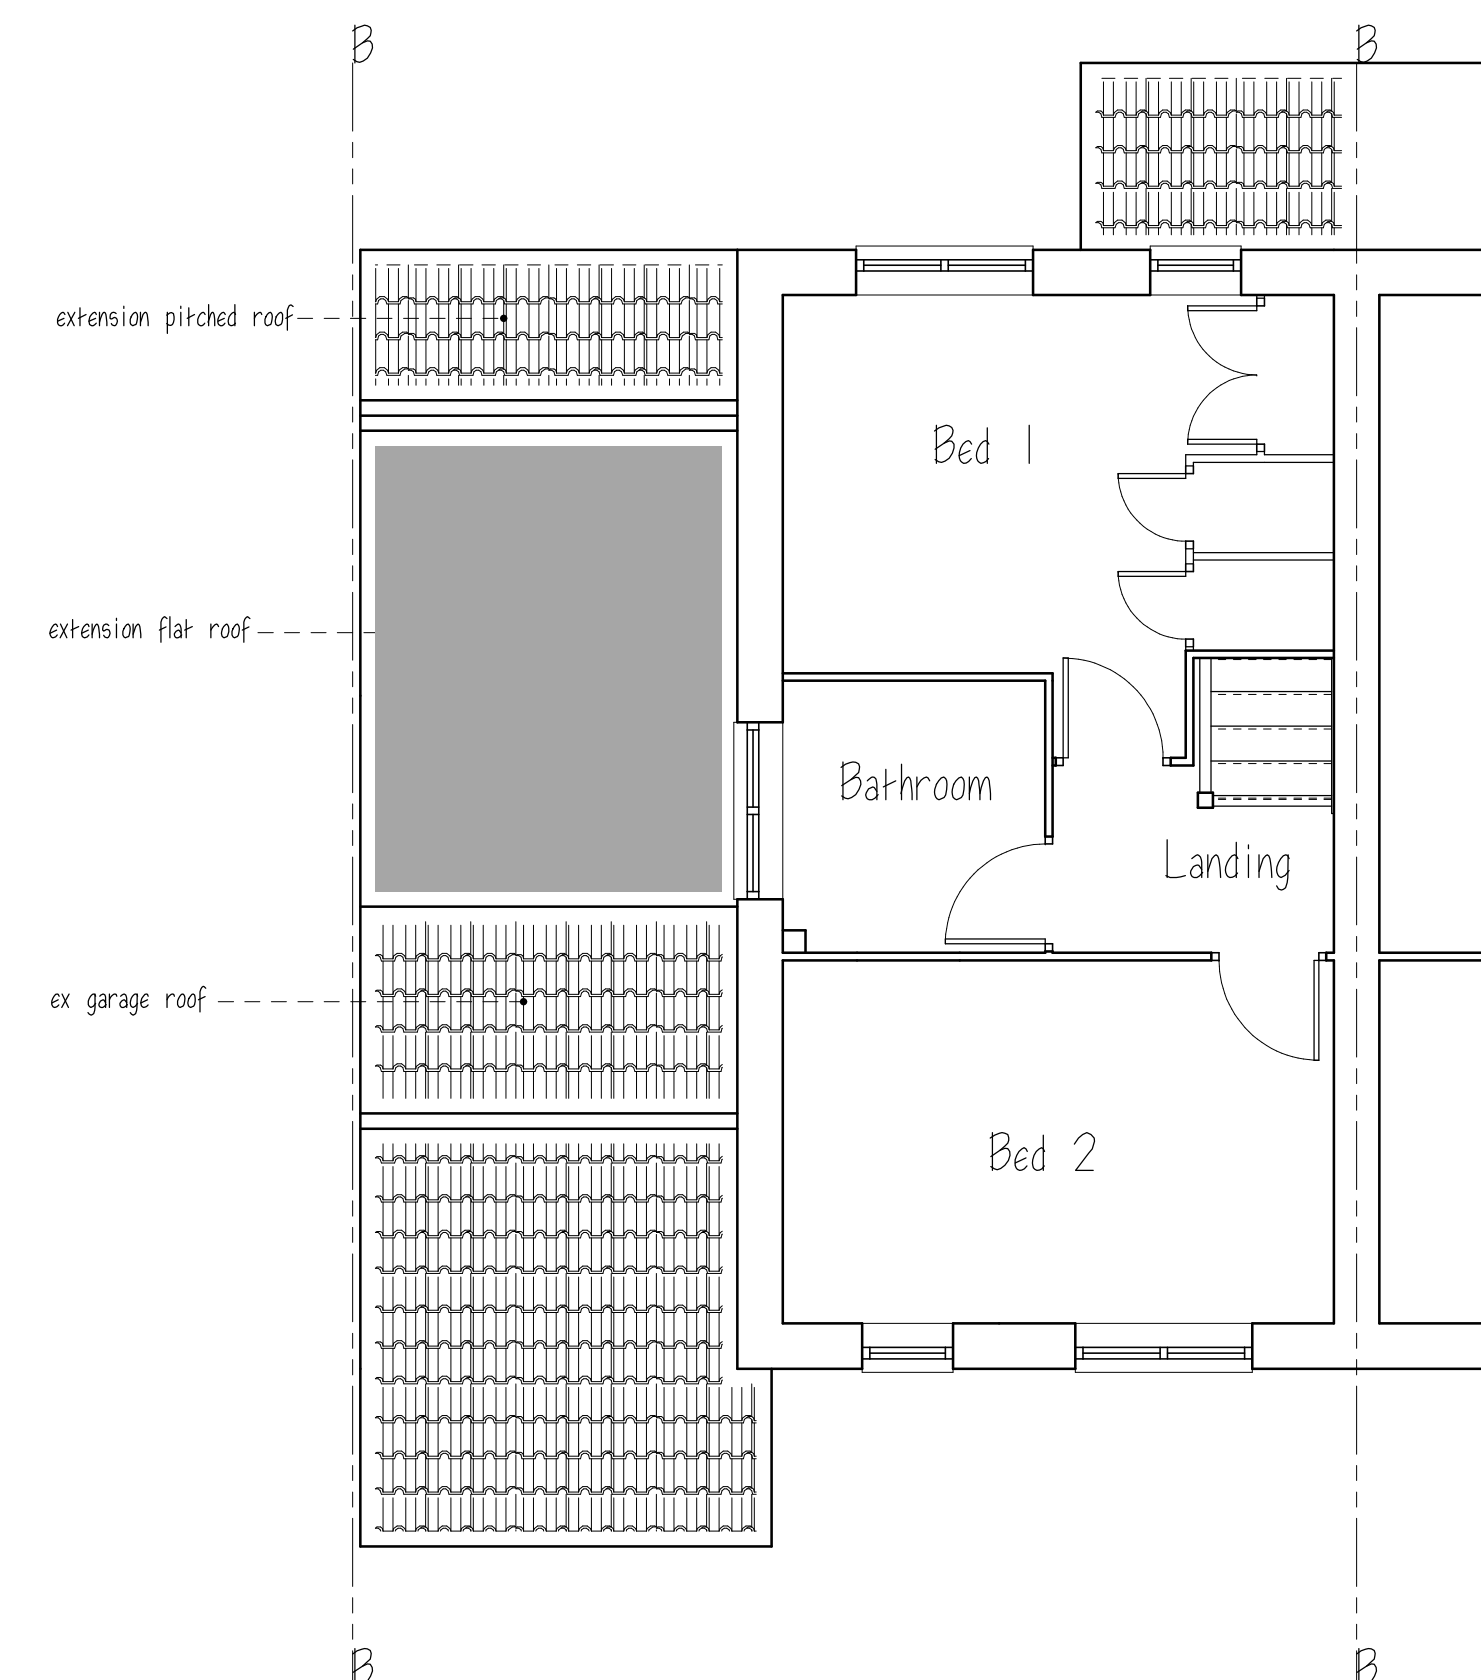

FIRST FLOOR / ROOF PLAN

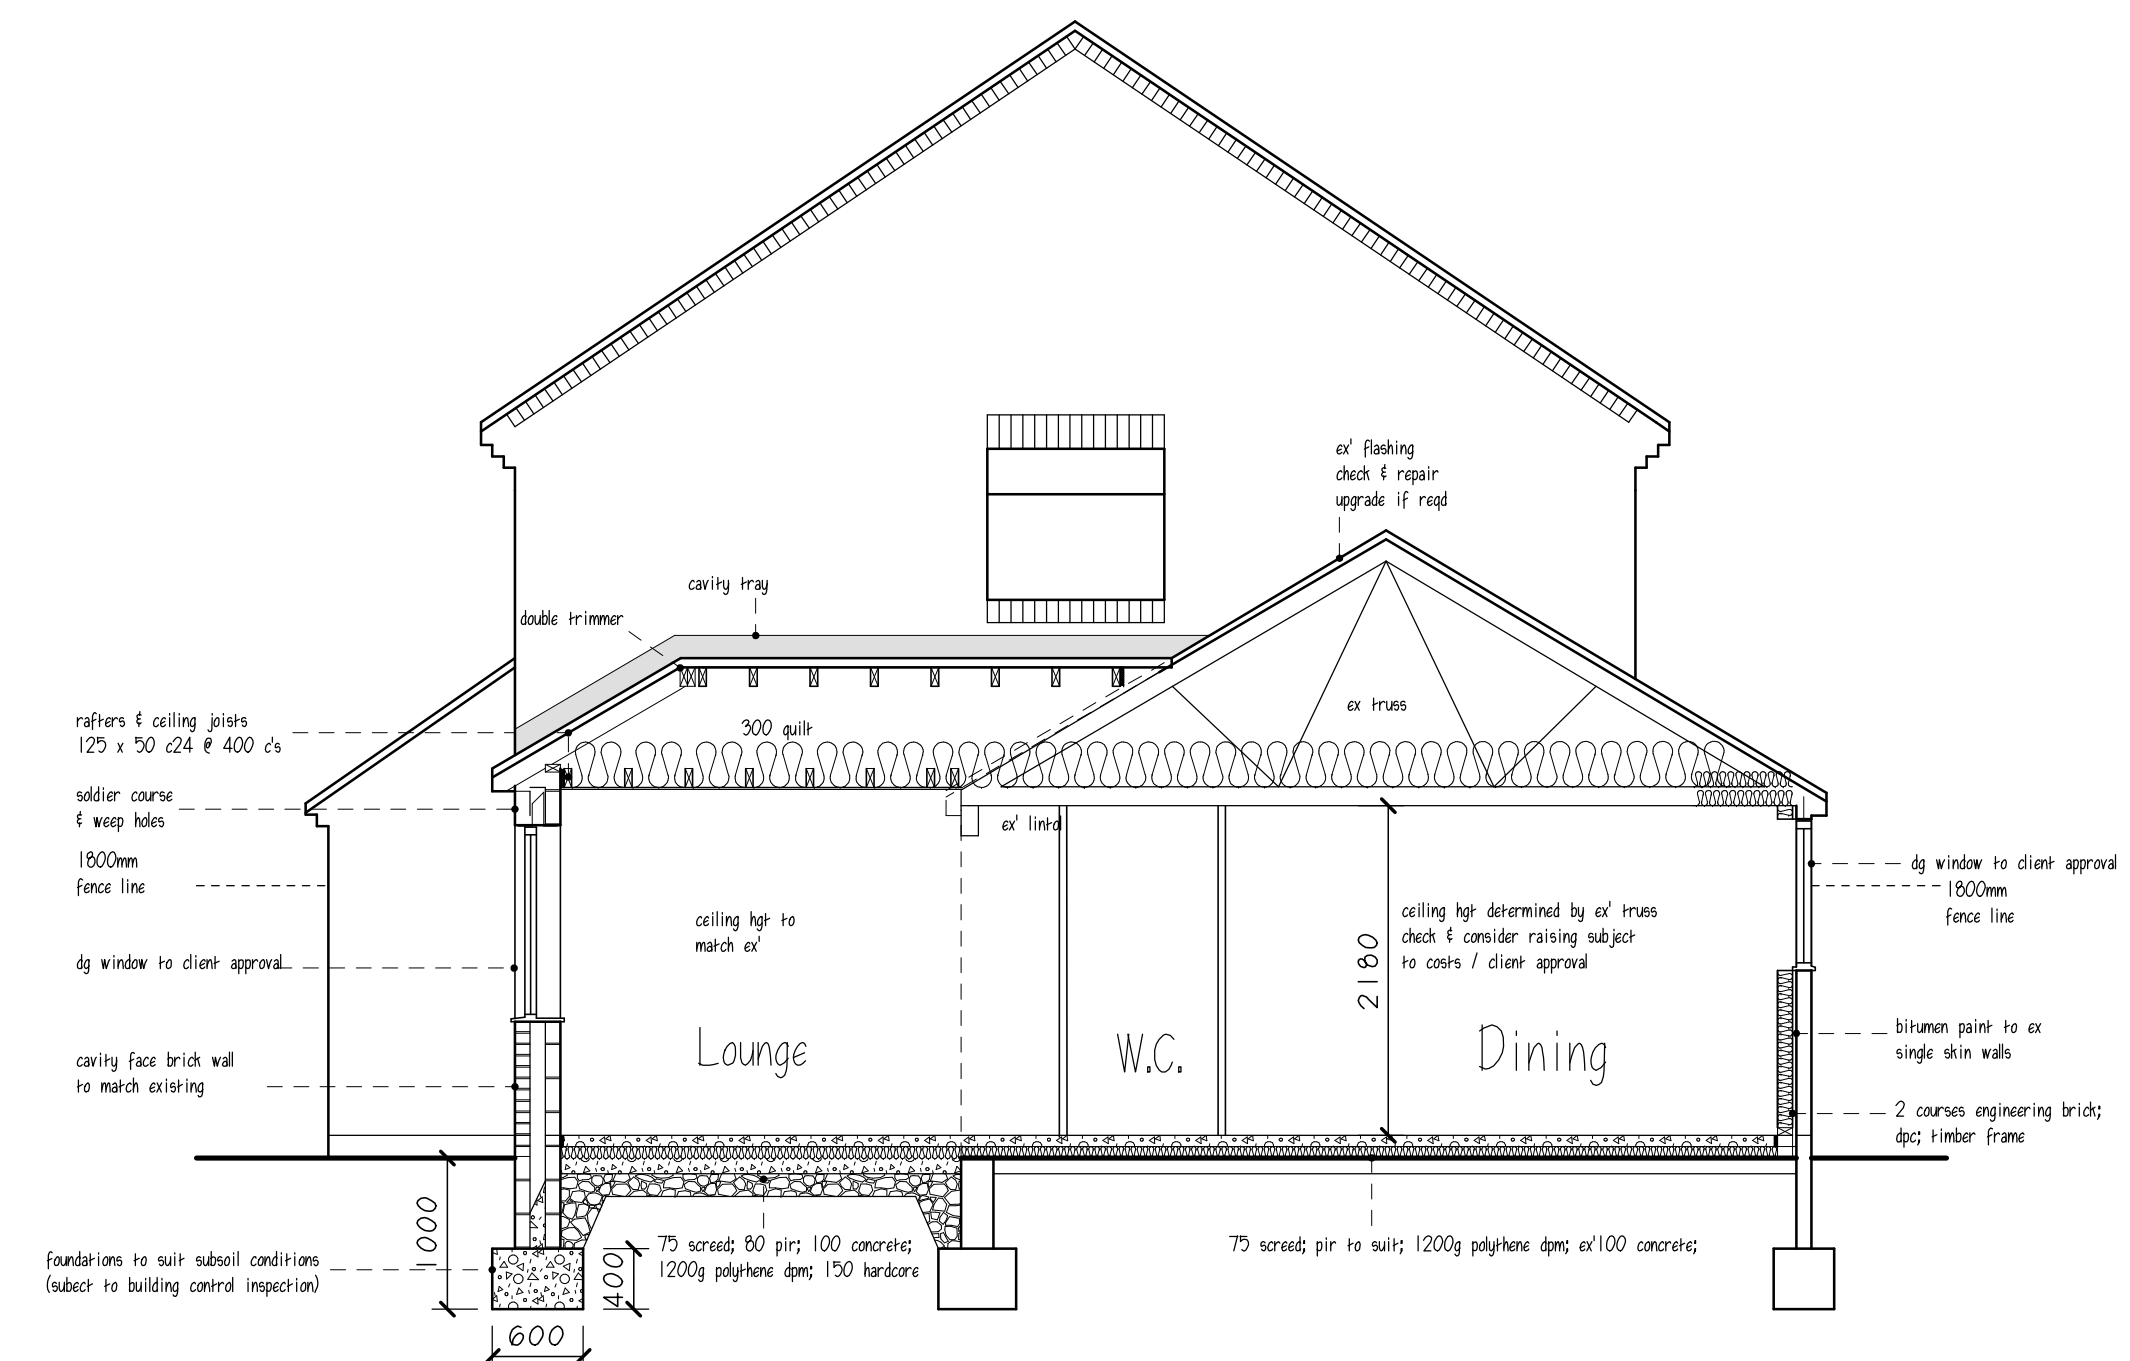

CLIENT: LLOYD & PAIGE	
10 HOLST WAY, WATERLOOVILLE, PO7 55J	
PROJECT: SINGLE STOREY SIDE	
EXTENSION & GARAGE CONVERSION	
DRAWING: PROPOSED PLANS & ELEVATIONS	
DATE: 3.7.20	DWG No. BDC 198 02
SCALE: 1:50 @ A1: 1:100 @ A3 (A1 ORIGINAL)	
0	1 2 3 4m

BLOCK DESIGN LTD
ARCHITECTURAL & PLANNING
blockdesignltd@gmail.com