


	project	16 Park Crescent Emsworth Hampshire
	client	Mr & Mrs D Fisher
	title	Tree Protection Plan
	dwg	BJH 03/04
	scale	1:200 @ A3
	date	February 2019
	job	1102
	drawn by	bjh
	The Granary – White Chimney Row – Westbourne PO10 8RS 07875 520881 bernieharverson@gmail.com	



SITE plan
Scale 1:200

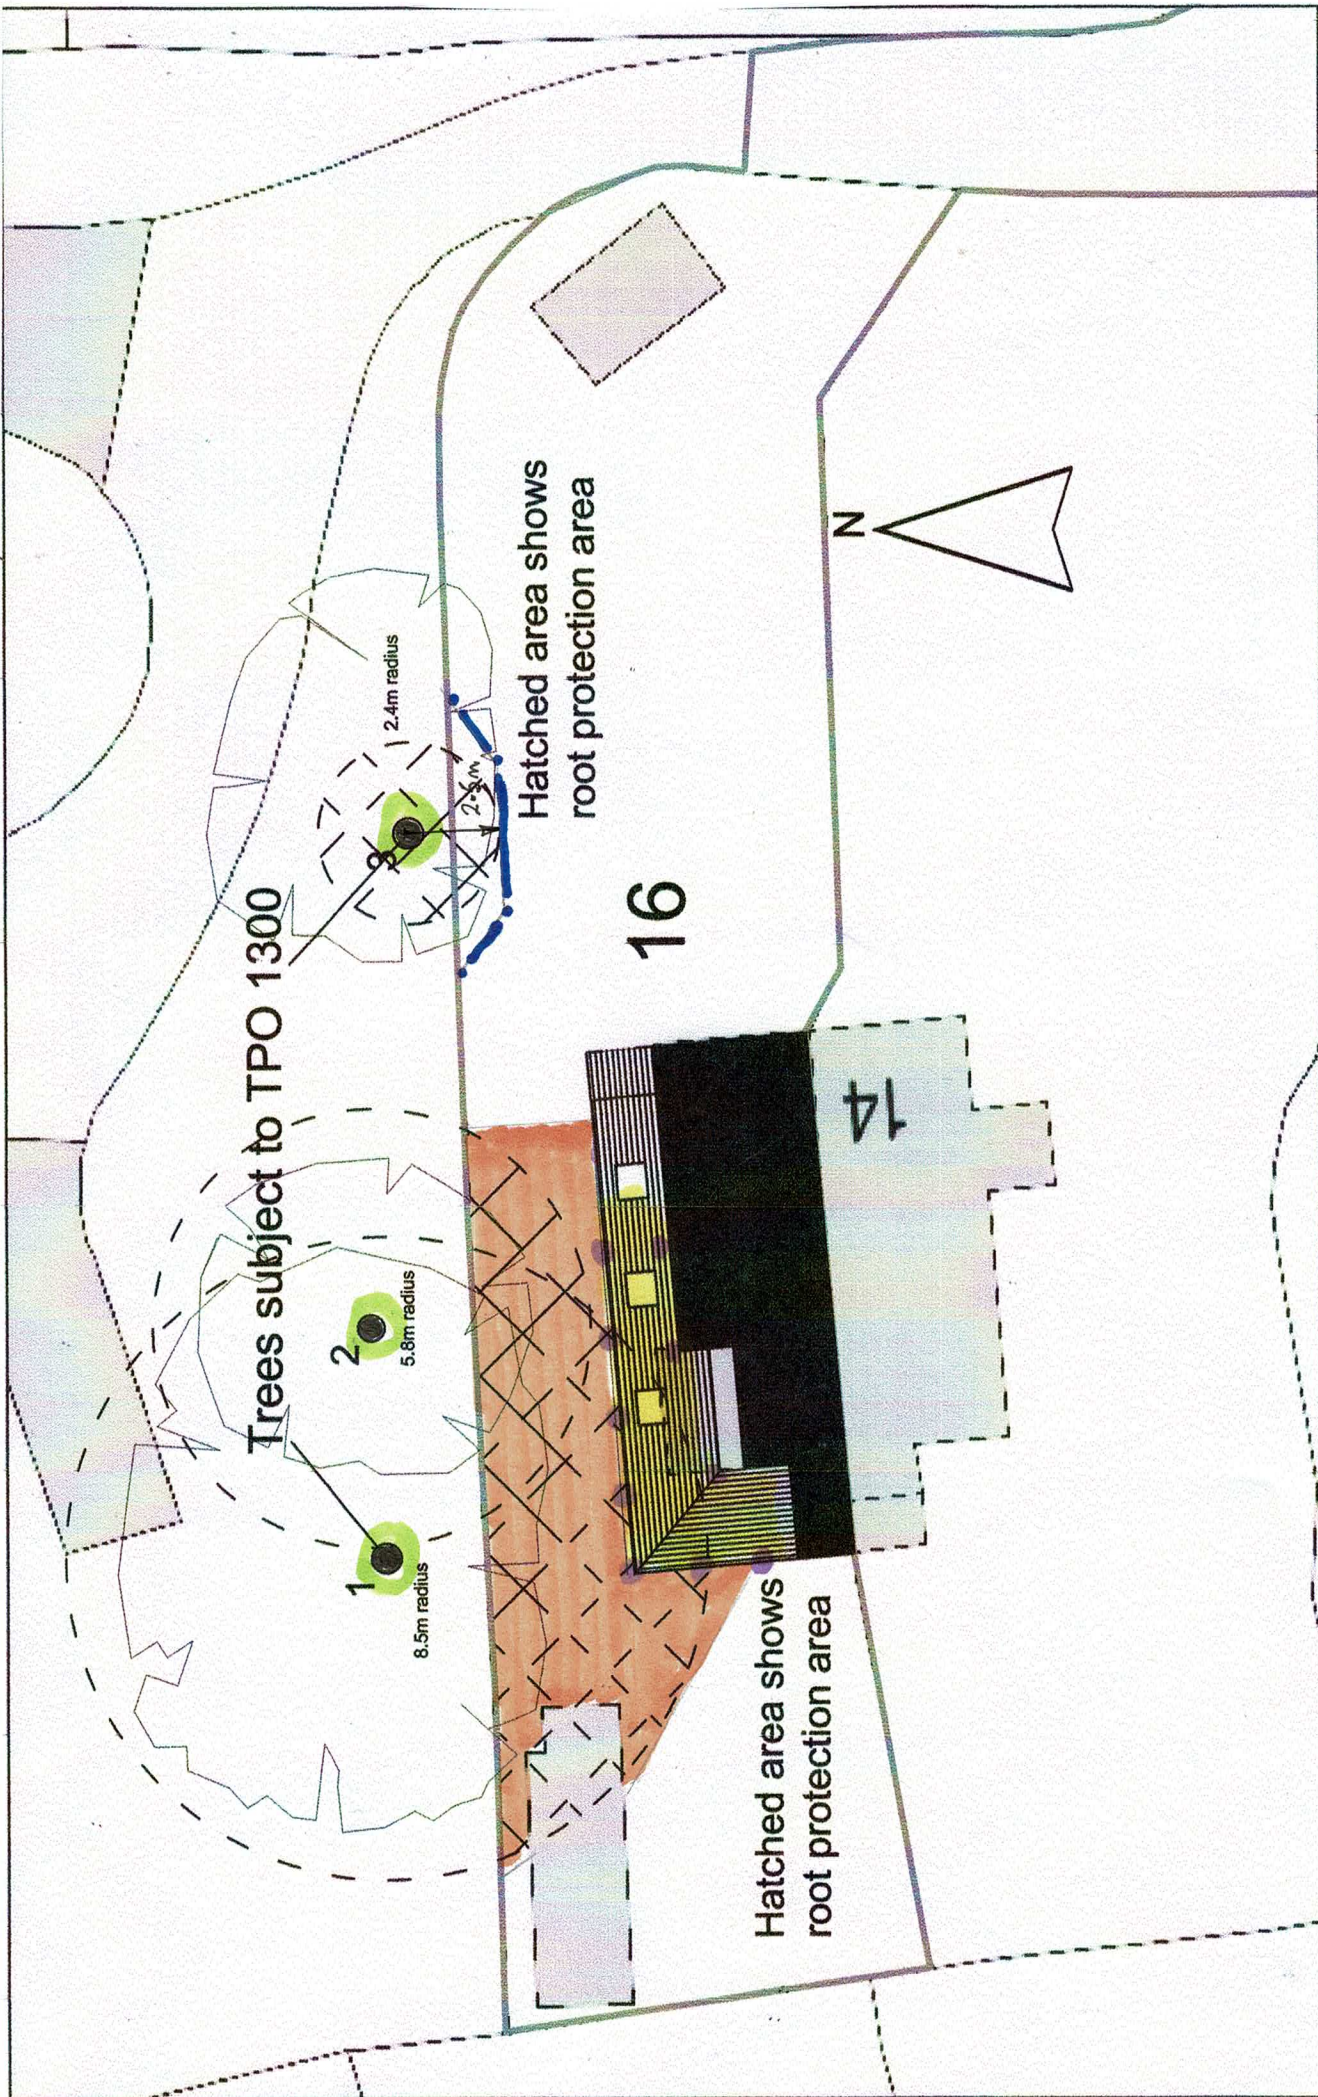

BESPOKE architects
 Tel: 01243 373245 Mobile: 07970439156
Project:
 16 Park Crescent, Emsworth
Drawing:
 Block and location plan
19.133 **Drawing.: P03C**

Key:

-  = Trees which will be retained and fully protected.
-  = Trees which cannot be retained with this layout and will be removed.
-  = The setting out positions for the Protective Fencing in accordance with BS5837:2012 recommendations – Section 6.2.
-  = Ground Protection measures required here in accordance with BS5837:2012 – Section 6.2.3.3a).
-  = Engineer designed Augered Pile foundations to be applied to the new structure.