
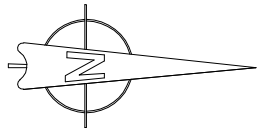



NOTES:
Dimensions to be checked on site before commencing work. Any discrepancies shall be reported to the architect immediately.
Do not scale from these drawings except for planning purposes. Use figured dimensions only.
Where applicable this drawing is to be read in conjunction with other consultants' drawings.

 

Site plan


scale 1:500

Ordnance Survey, (c) Crown Copyright 2019.
All rights reserved. Licence number 100022432

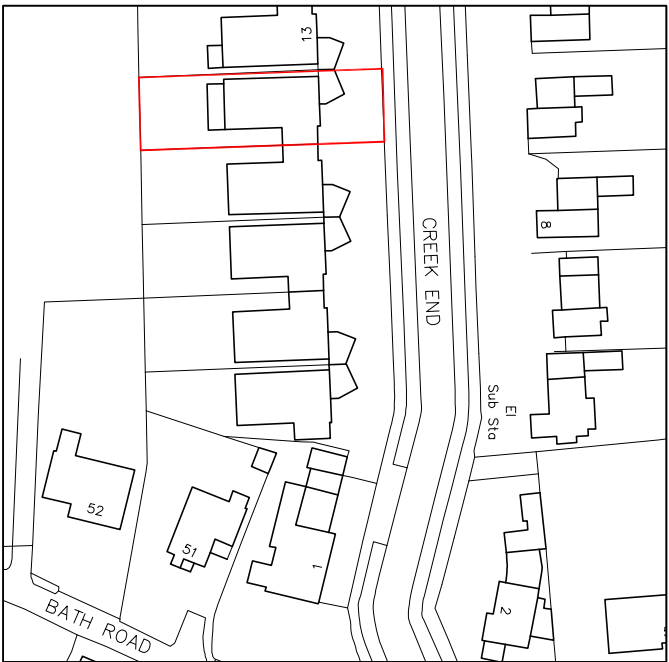


Location plan

scale 1:1250

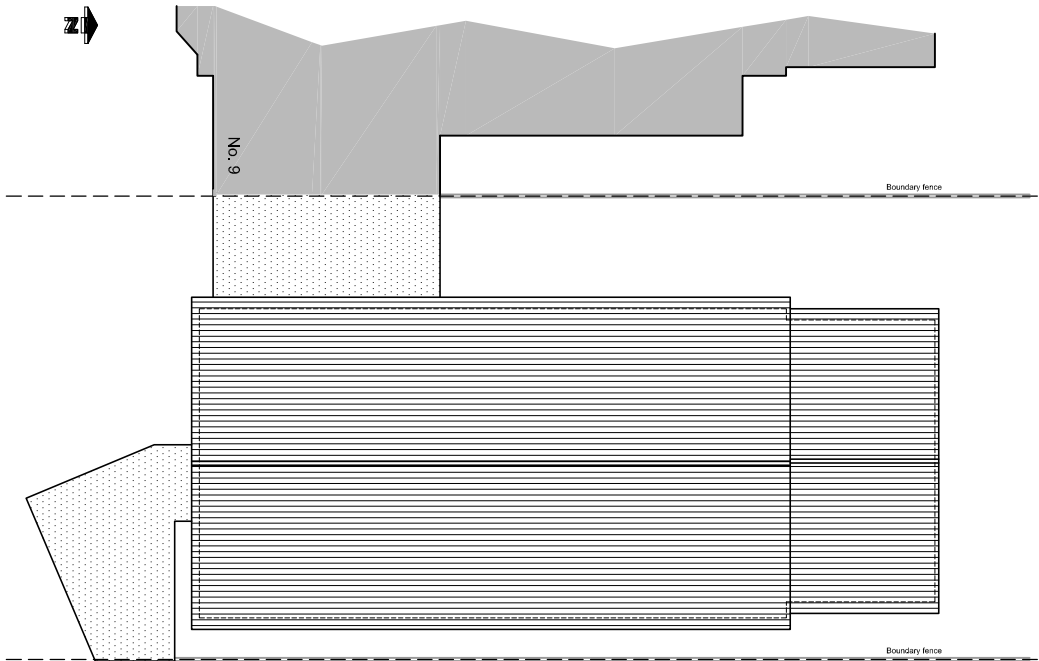

Roof plan


scale 1:200

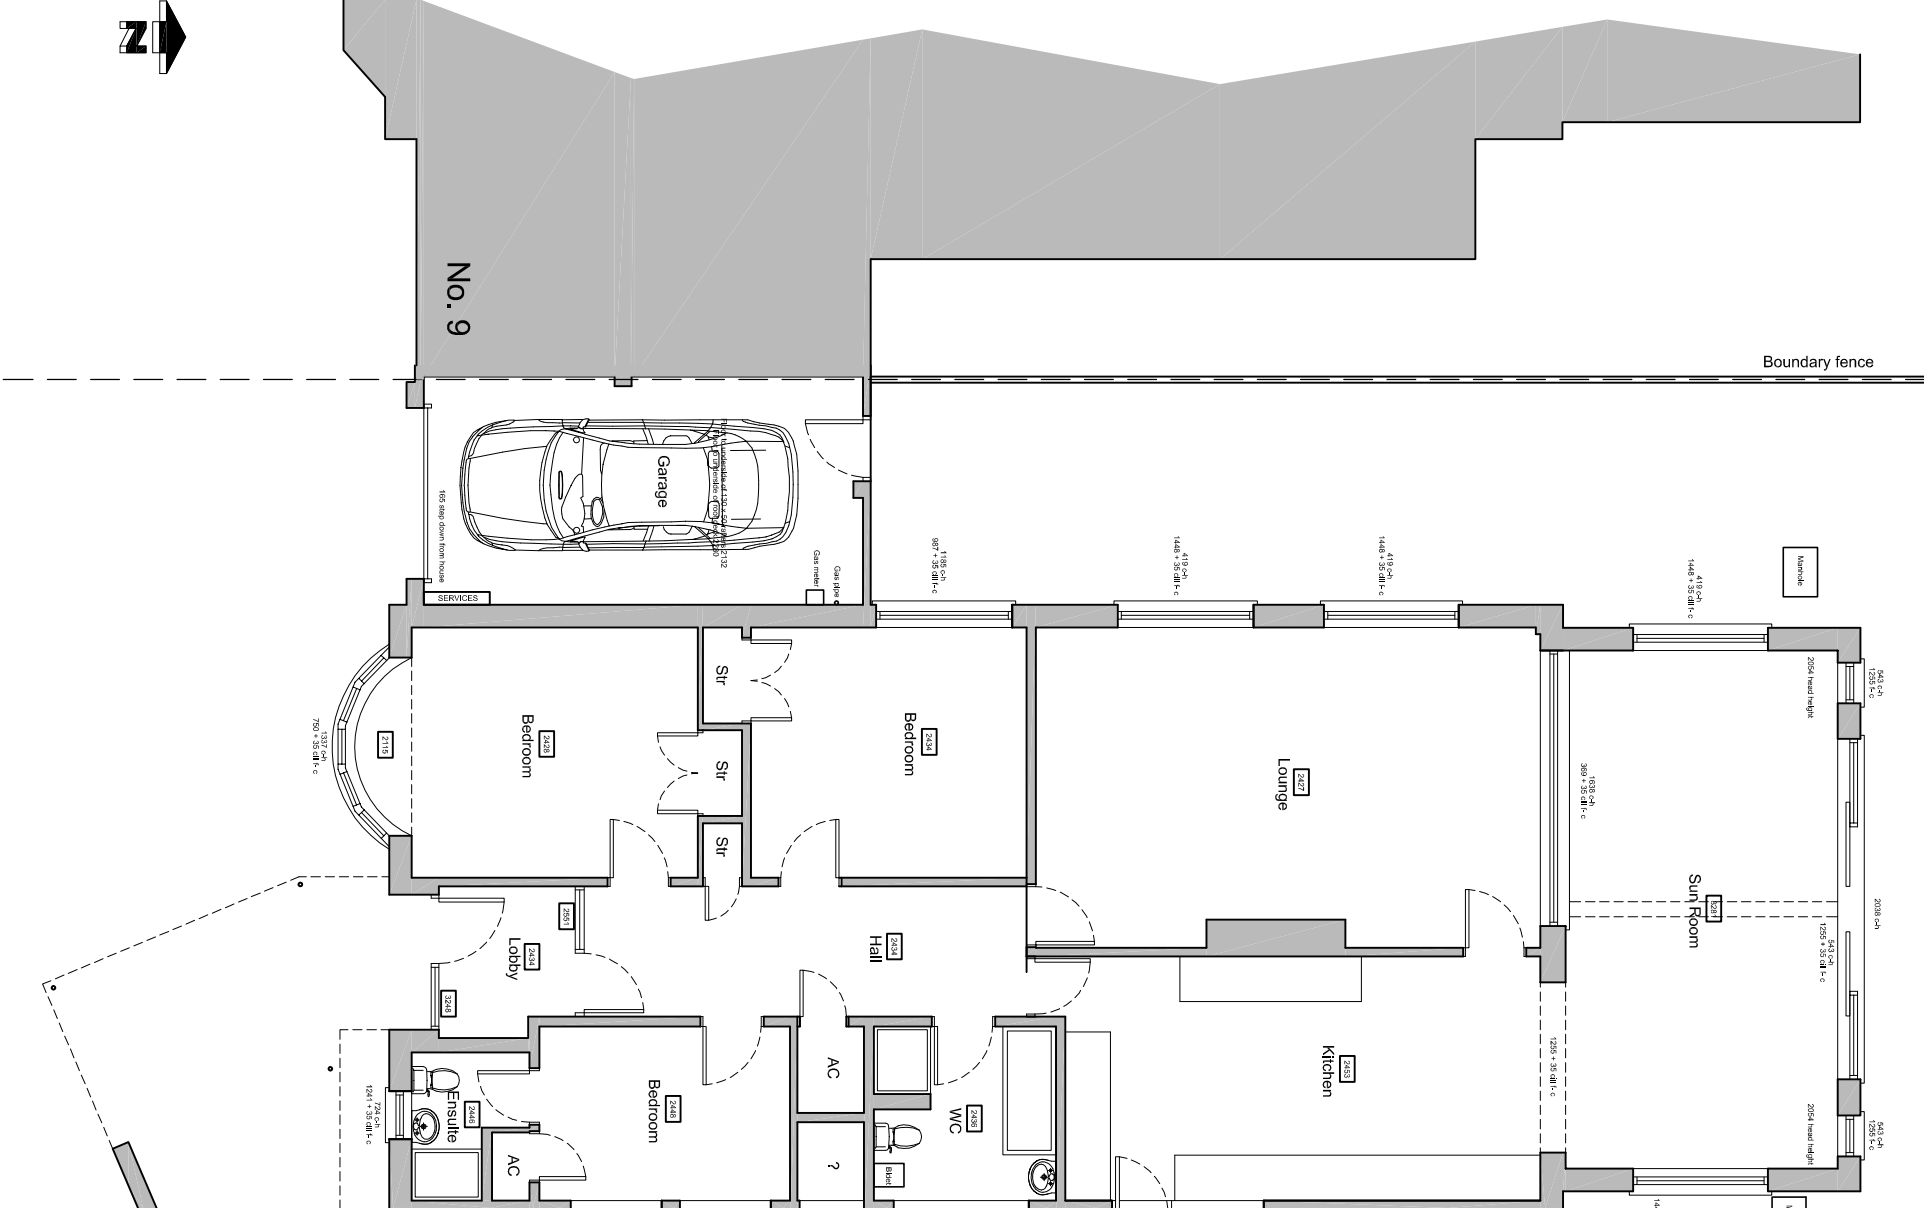

Existing ground floor plan

scale 1:100

 

For	MR & MRS HAMILTON-COX	Title	EXISTING FLOOR & ROOF PLAN & LOCATION & SITE PLAN			Office Tel:	01243 933732				
Project	PROPOSED REAR EXTENSION AT 11 CREEK END, EMSWORTH HANTS, PO10 7EX	Date	Aug 2019	Drawn	JB	Scale	As shown @ A3	Checked	-	Email:	admin@jb-architecturedesign.com
		Job Number	PL-20219	Drawing Number	-01	Revision	B	Web:	www.jb-architecturedesign.com		
 JB ARCHITECTURE											

