






Wheelie Bin Outdoor brick Storage

 

Duramax Special Bike Storage Shed
6.6ft x 6.7ft x 4.7ft

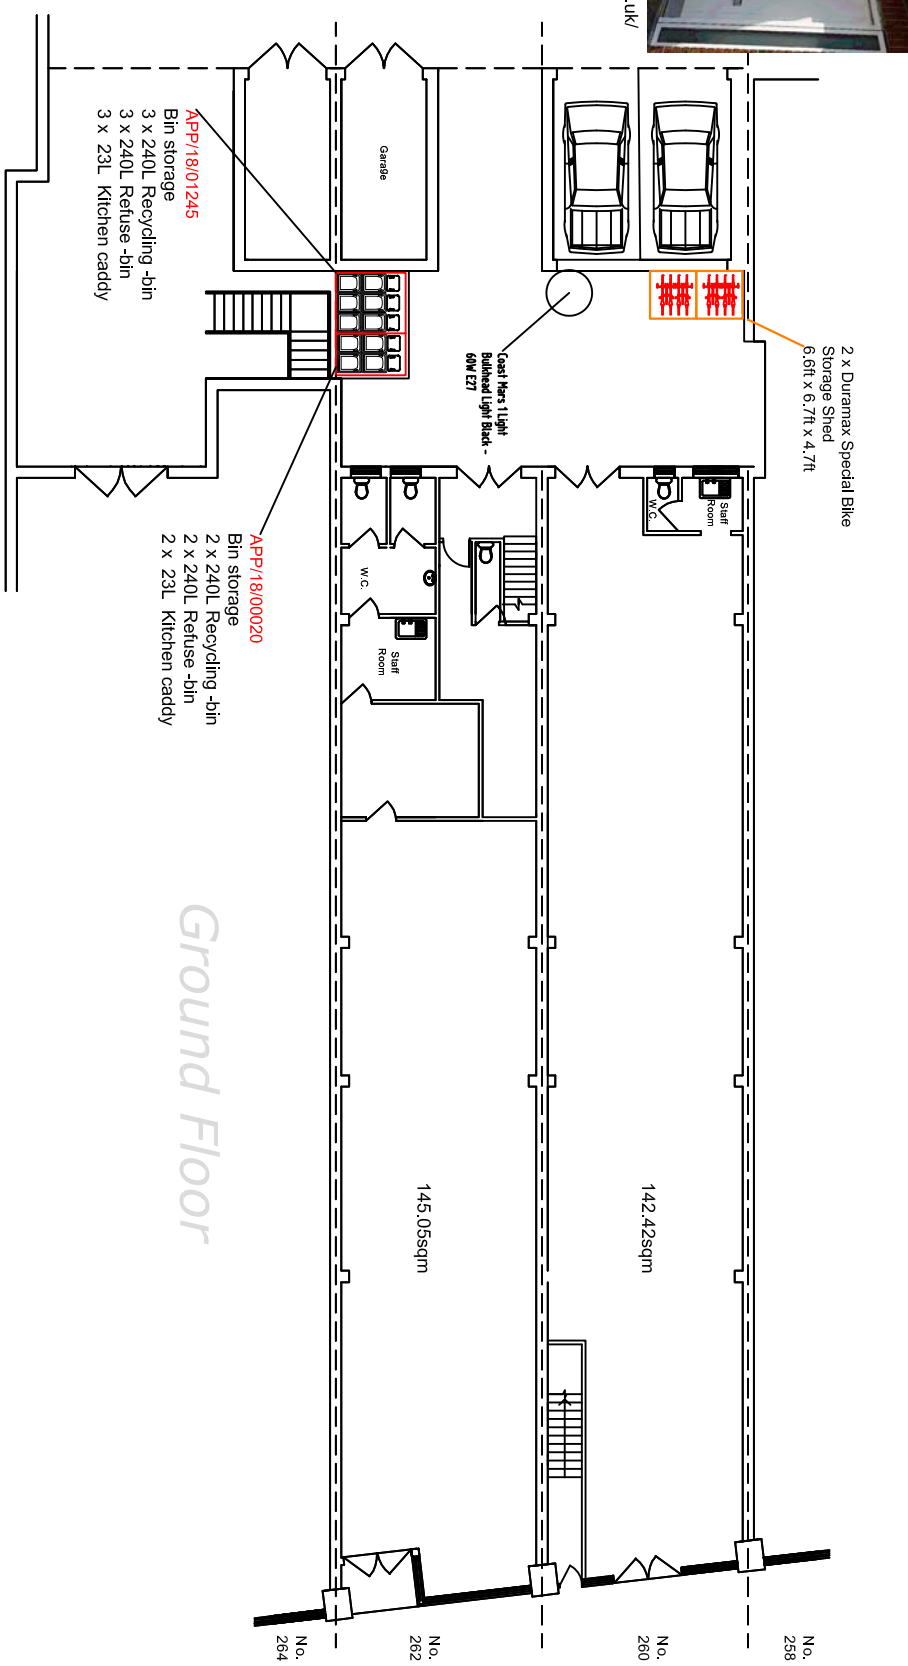

Ground Floor

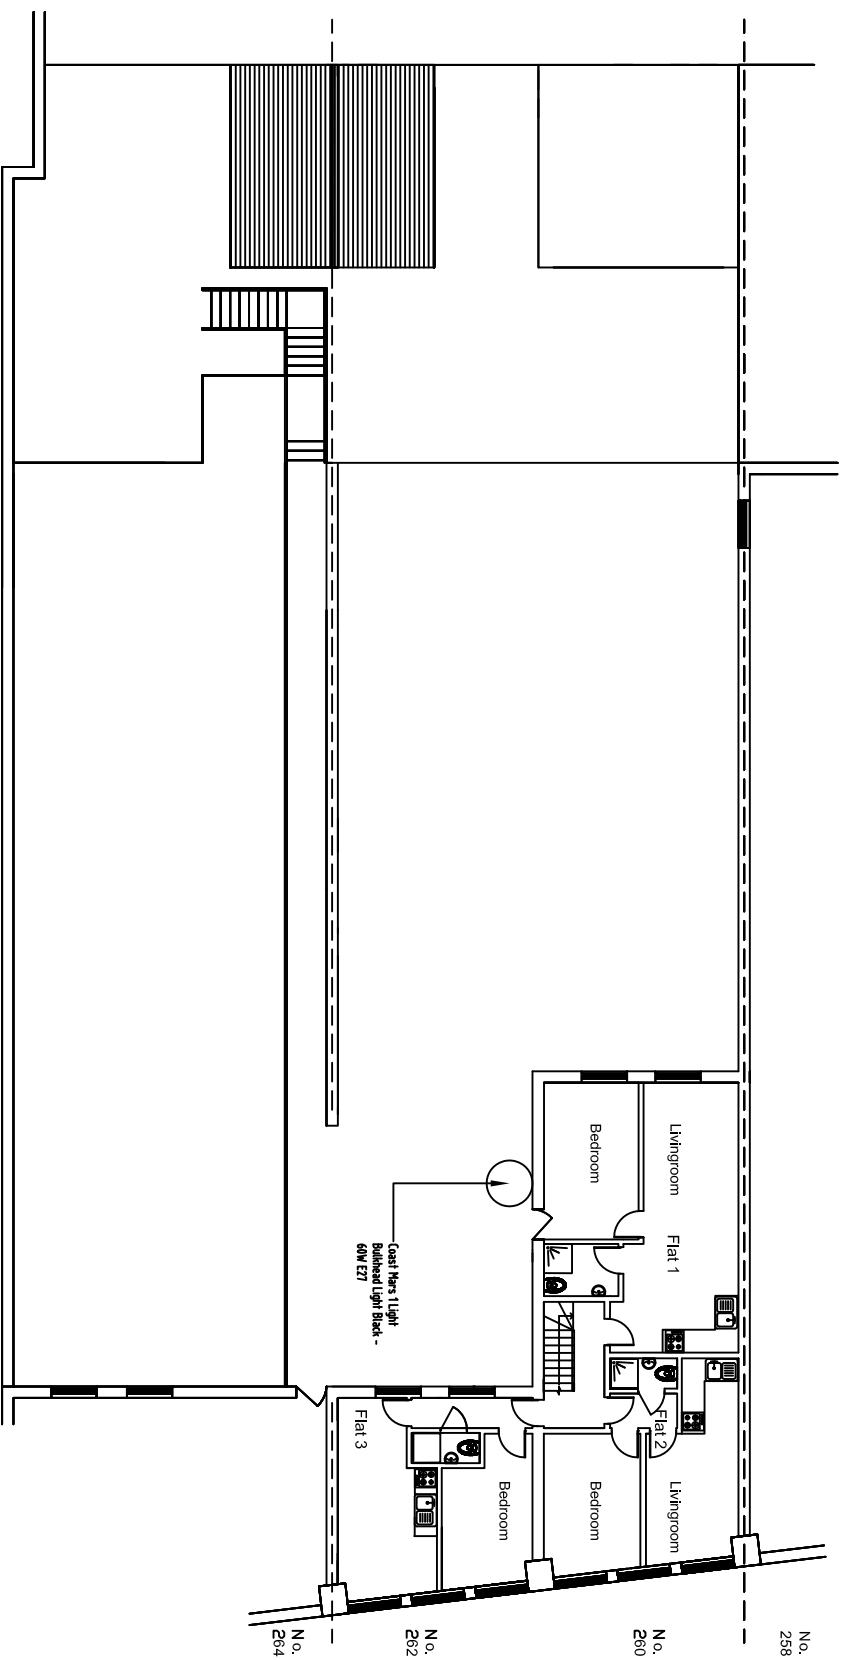

First Floor

Title: Ground & First Floor Plan	
Location: 260-262 London Rd Waterlooville PO7 7HG2	
Scale: 1:200 @ A3 0 2M 8M	
Date: 14.11.19	Drawn By: Rev: A