

1. this drawing is the copyright of PH Design and is not to be reproduced without consent.
2. the contractor is to check all dimensions and levels before site works commence and/or preparation of workshop drawings.

revision	date	amendment
A	1.11.19	MINOR DESIGN REVISIONS




part proposed west elevation 8

SCALE 1:100
WINDOW REFERENCE IE W1
DOOR REFERENCE IE DR 1




proposed west elevation 7

SCALE 1:100
WINDOW REFERENCE IE W1
DOOR REFERENCE IE DR 1

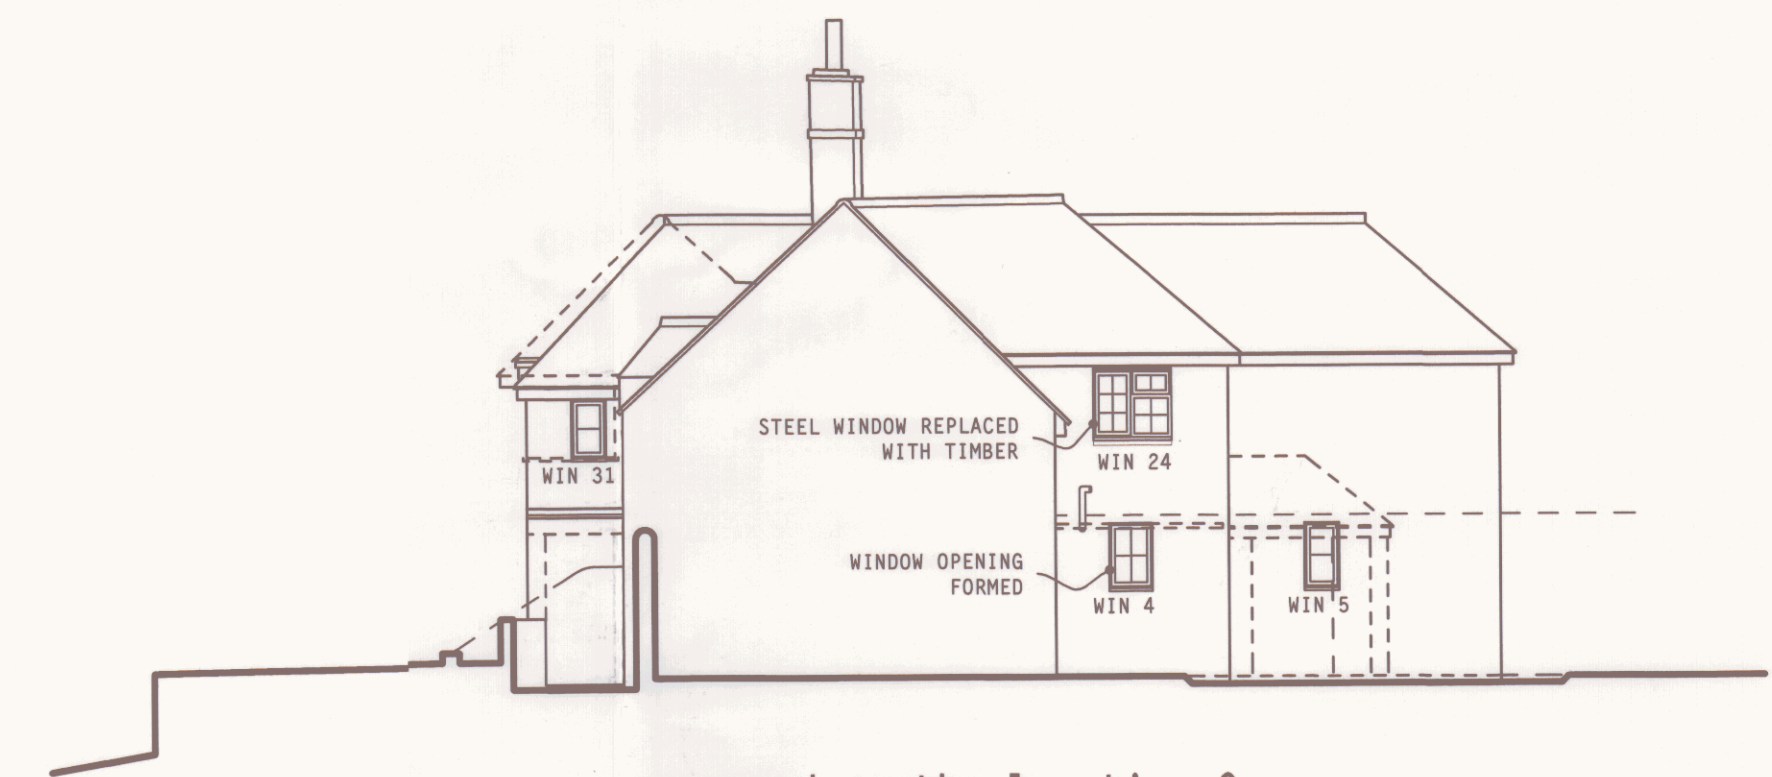

proposed north elevation 9

SCALE 1:100
WINDOW REFERENCE IE W1
DOOR REFERENCE IE DR 1

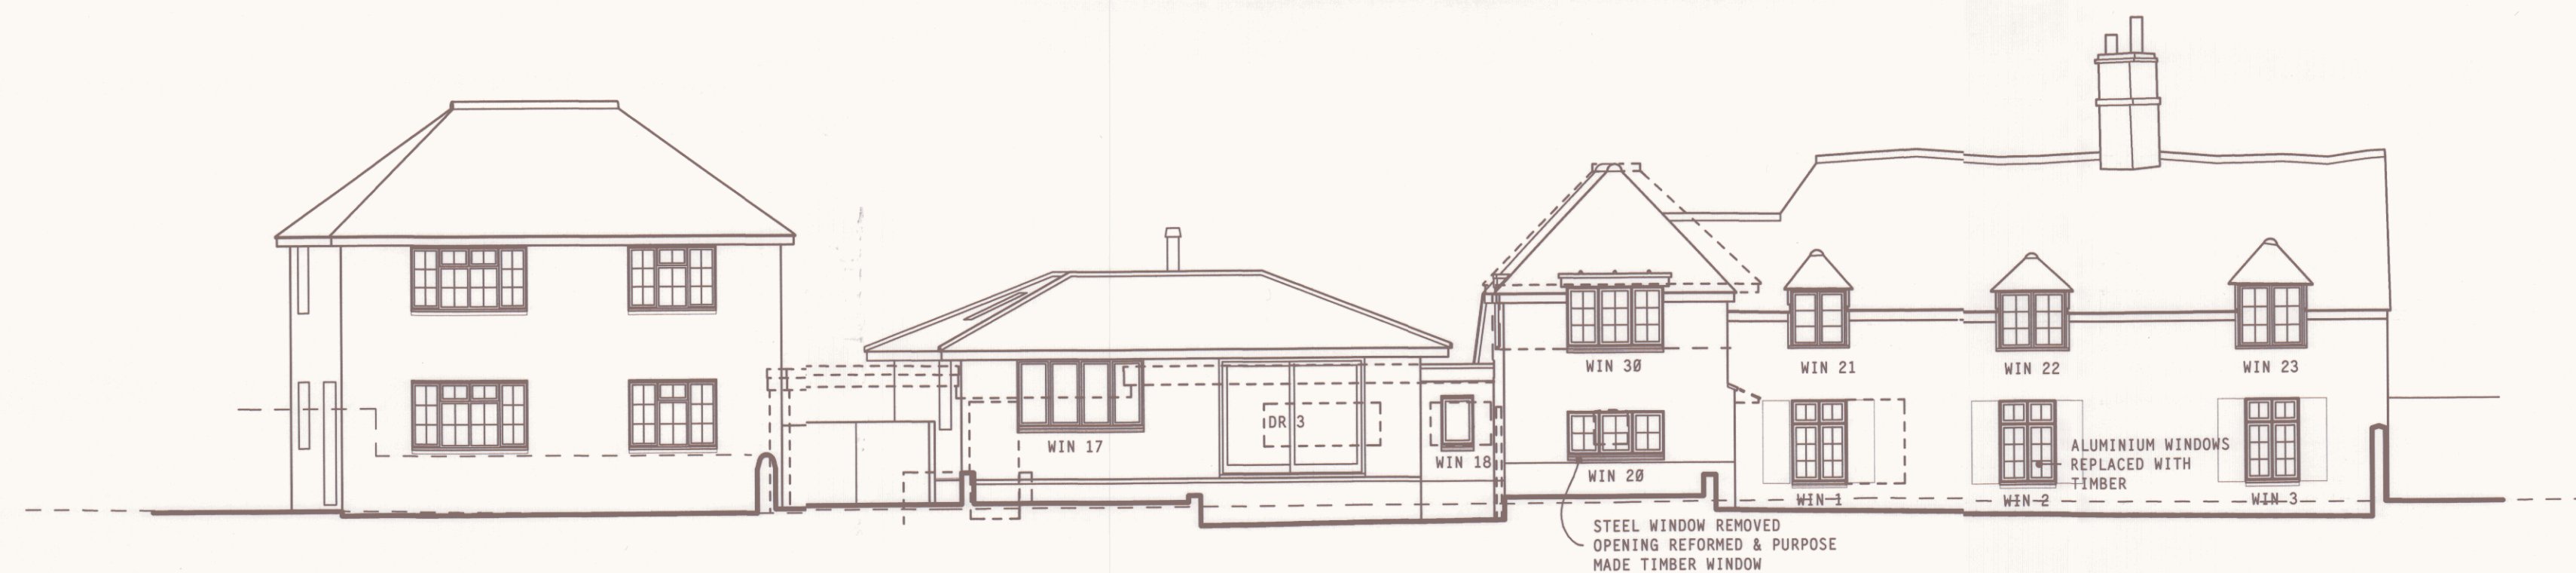


proposed east elevation 6

SCALE 1:100
WINDOW REFERENCE IE W1
DOOR REFERENCE IE DR 1



part proposed south elevation 10

SCALE 1:100
WINDOW REFERENCE IE W1
DOOR REFERENCE IE DR 1

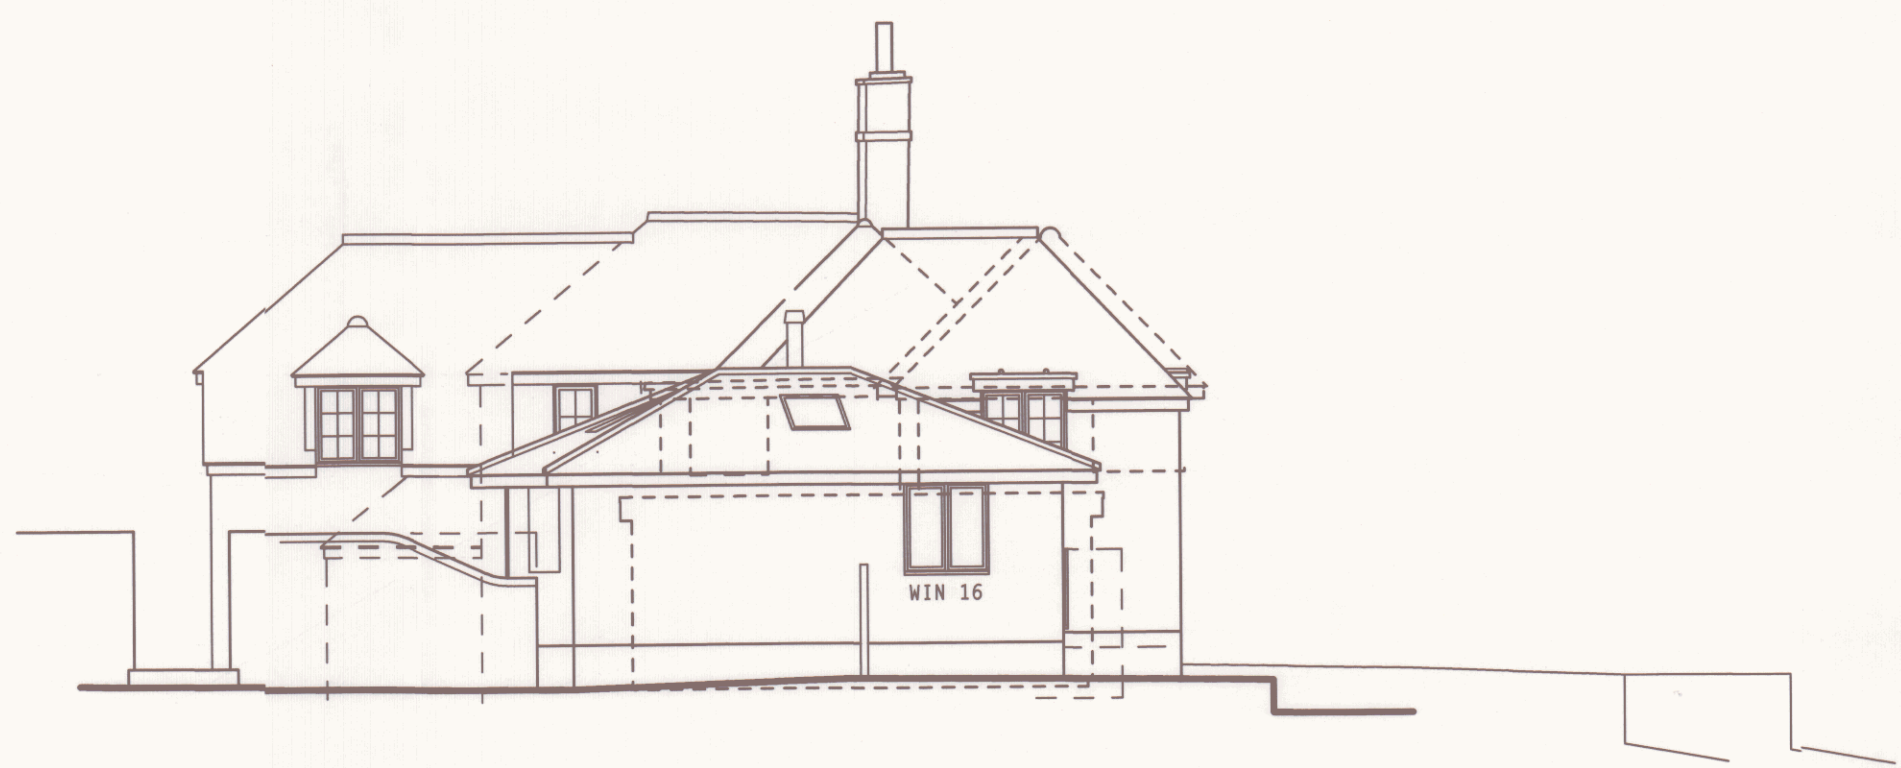

proposed south elevation 11


SCALE 1:100
WINDOW REFERENCE IE W1
DOOR REFERENCE IE DR 1

HAVANT BOROUGH COUNCIL
14 NOV 2019
RECEIVED

joinery elevations

TOPOGRAPHIC & BUILDING SURVEY
J. BROTHERTON & PARTNERS

scale in metres 1:50

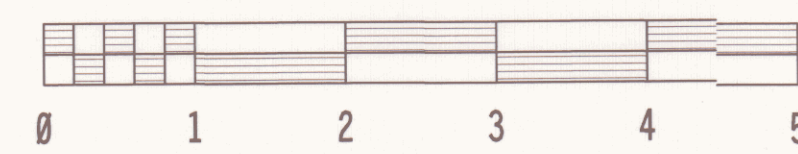

client: Mr & Mrs Monk

project: proposed alterations & additions, The Green Cottage, 23 Langstone High Street PO9 1RY

PH DESIGN
architectural consultants
3 chapel street chichester
w.sussex PO19 1BU
tel:(01243) 781760

project:18/C04
drawing no:16
date:Oct 2019

