



COPYRIGHT ©  
Details of this drawing are the copyright of Inspire Design Ltd and must not be reproduced or copied without prior written consent.

| REVISIONS |             |      |
|-----------|-------------|------|
| Rev       | Description | Date |
|           |             |      |

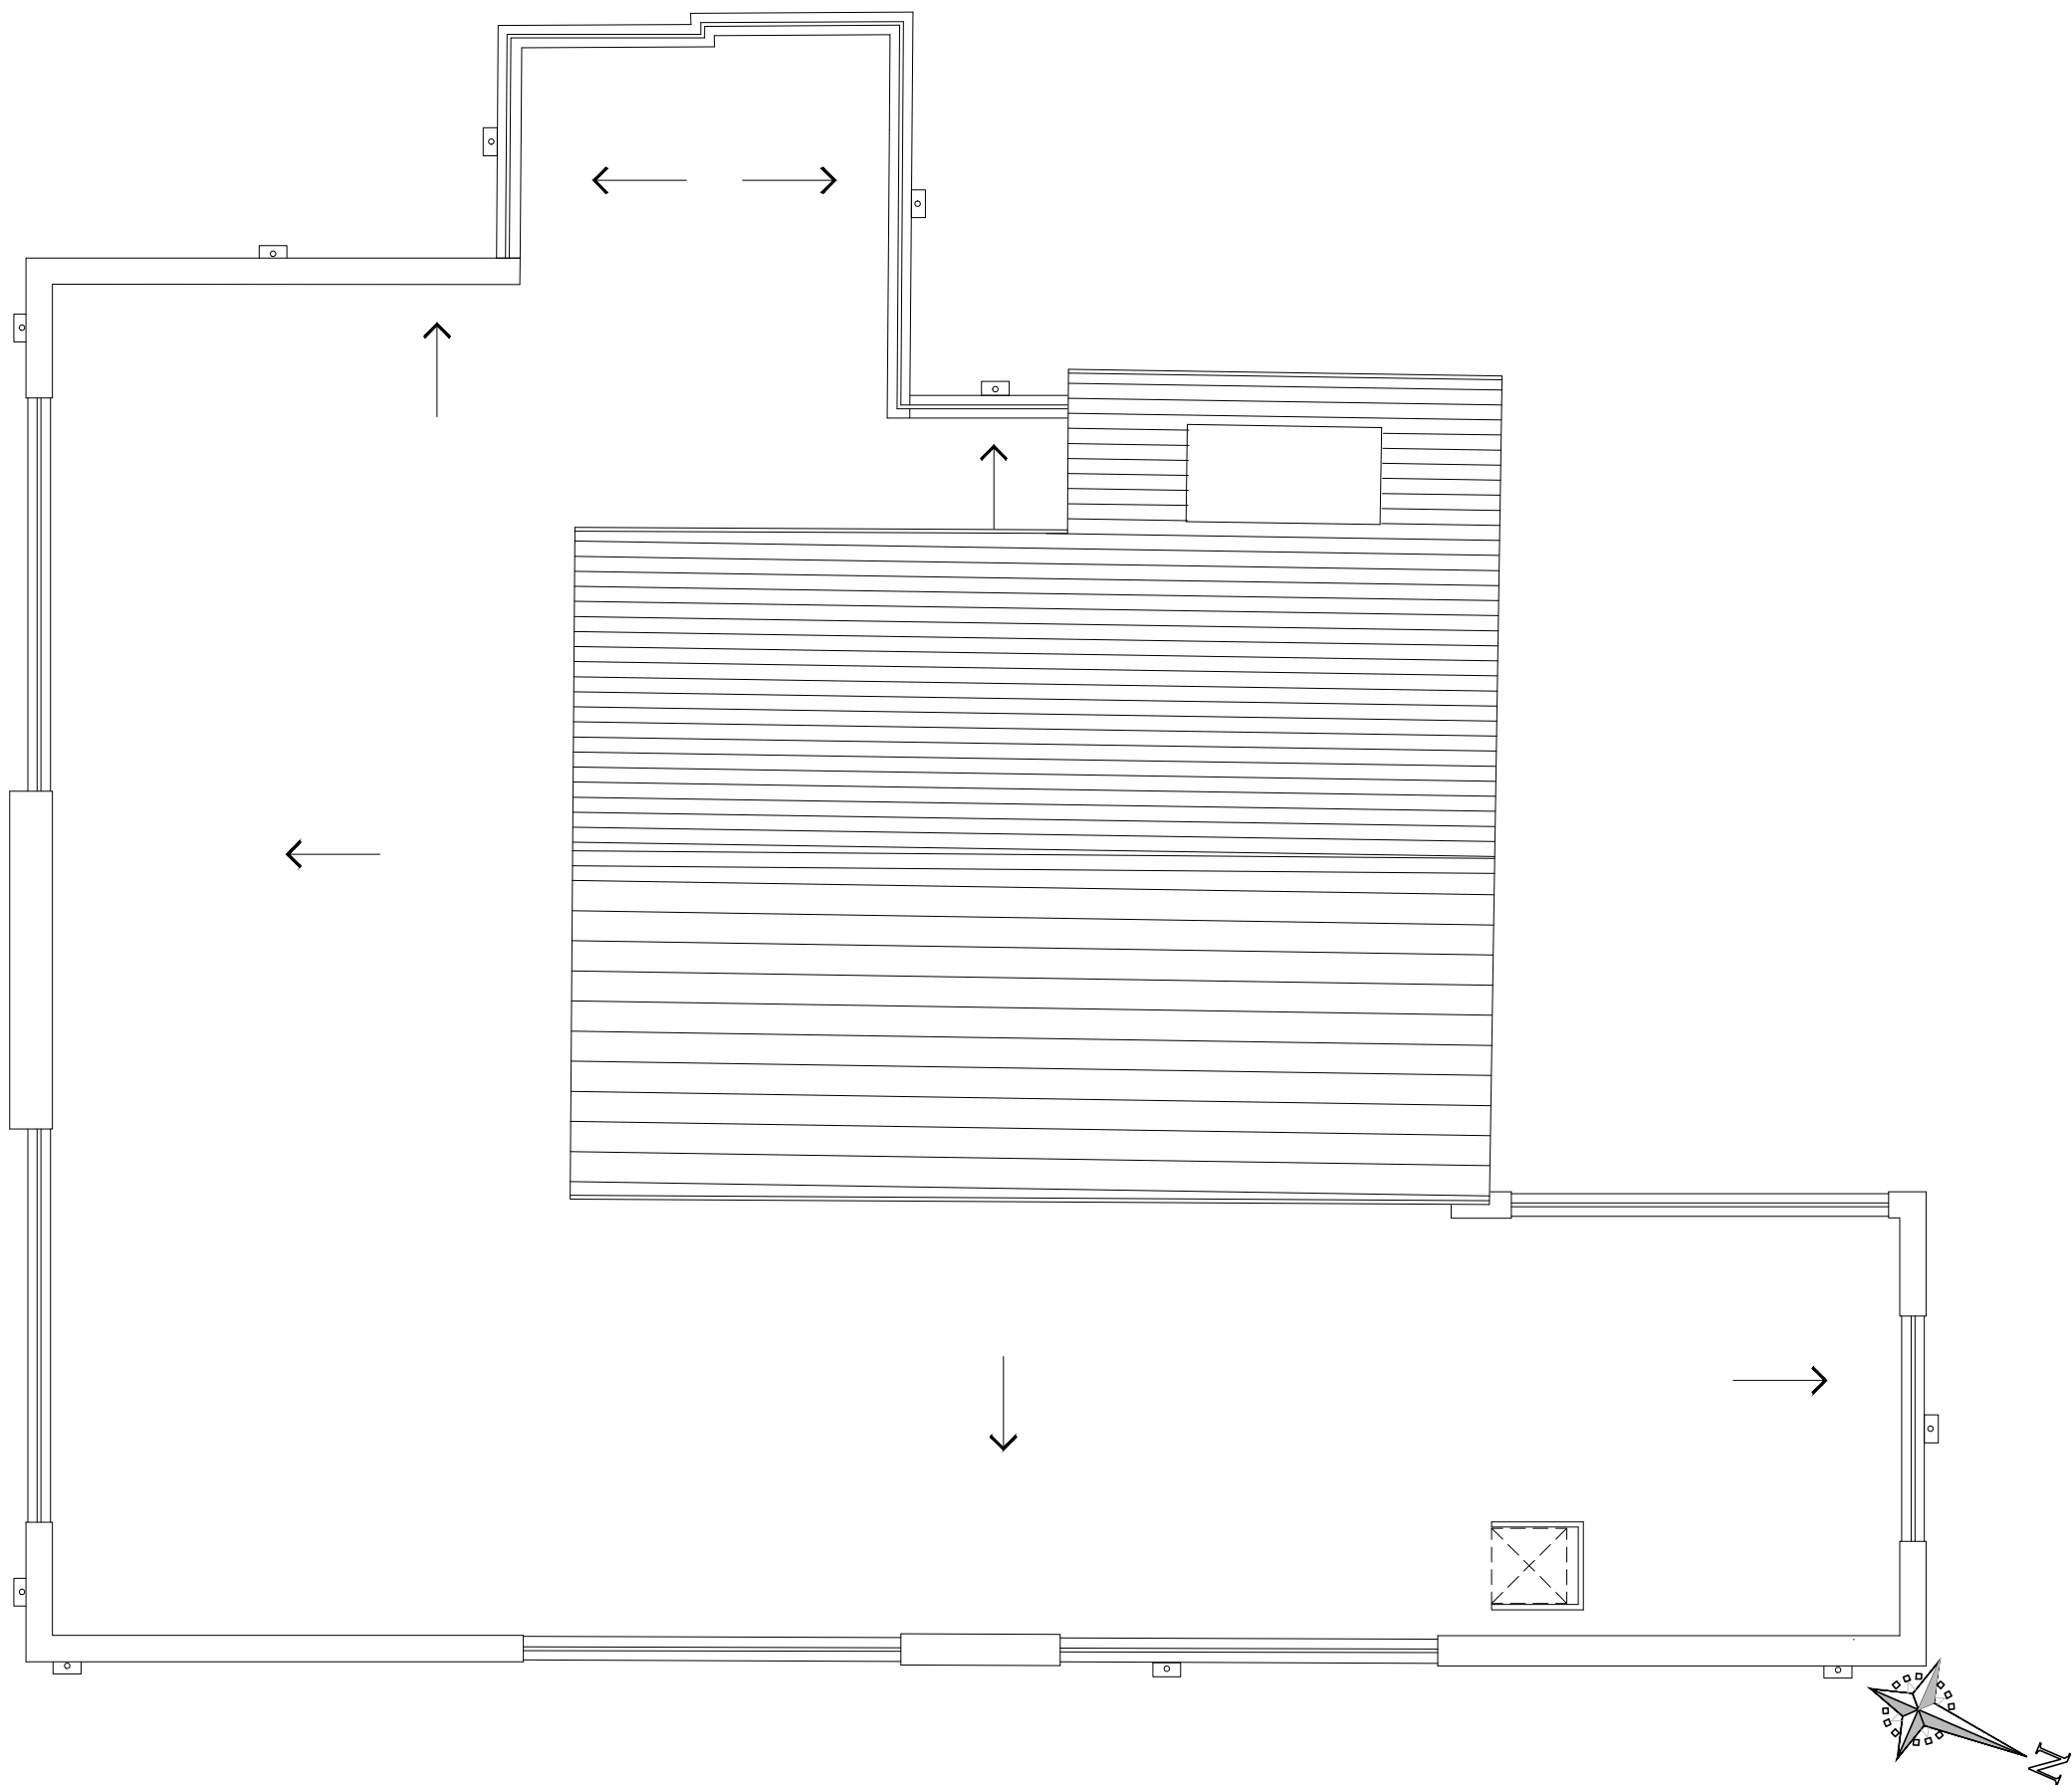

PROPOSED ROOF PLAN

 

Status

PLANNING ISSUE



☒ 10 Ty Nant Court, Morgantown Cardiff, CF15 8LW. T:- 029 2022 7926

☐ Venture House, 2 Arlington Square, Downshire Way, Bracknell, RG12 1WA. T:-02031 378079

Project

HAVANT  
BEDHAMPTON RD PO9 3PT

Draw Title

STAGE 3  
PROPOSED ROOF PLAN

Date

04.04.2020

Scale(s)

1:100 @ A3

Job No

163094

Type

AP

Draw No

33

Revision

-

Checked By

Drawn By