



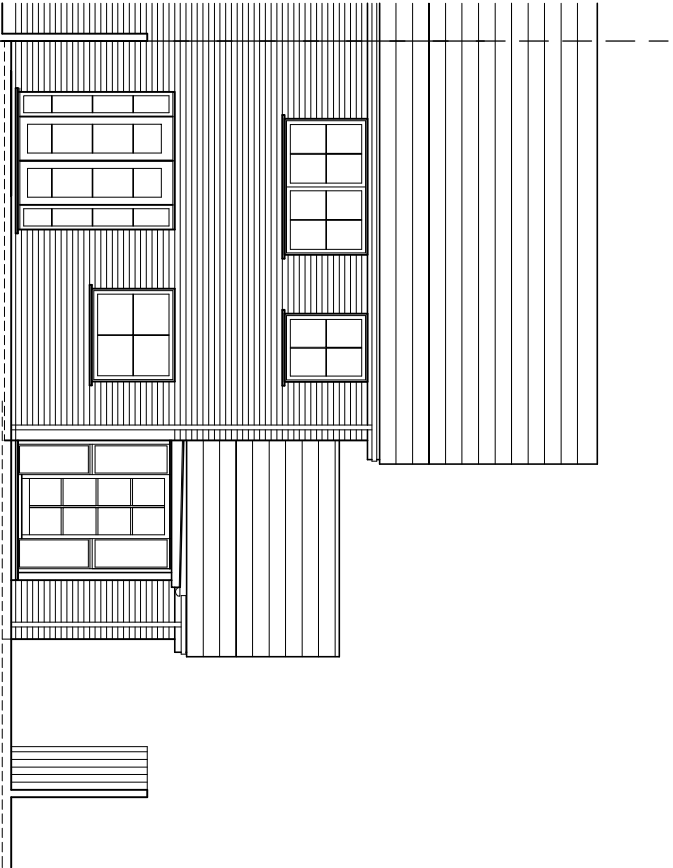

No.79 No.81

West (front) elevation

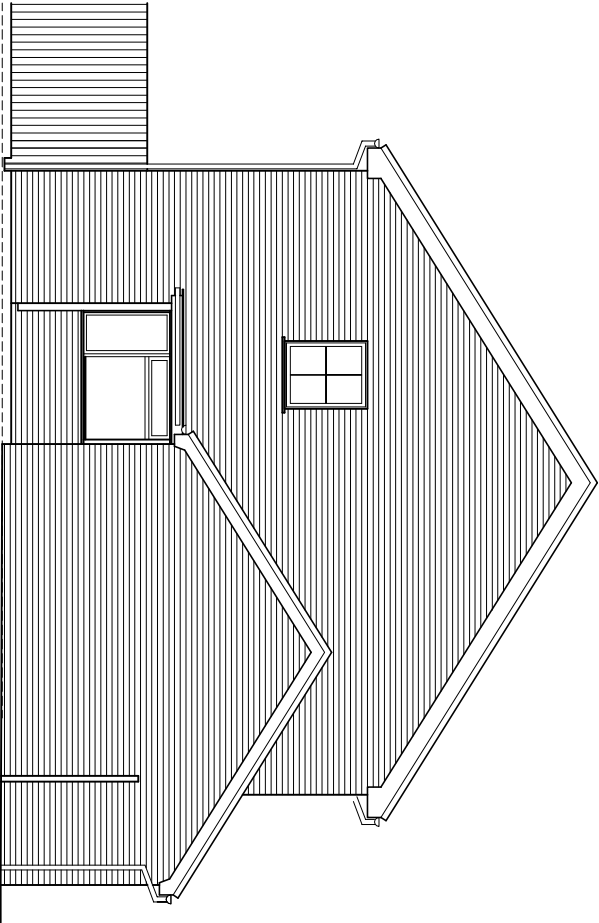


South (side) elevation



No.81 No.79

West (front) elevation

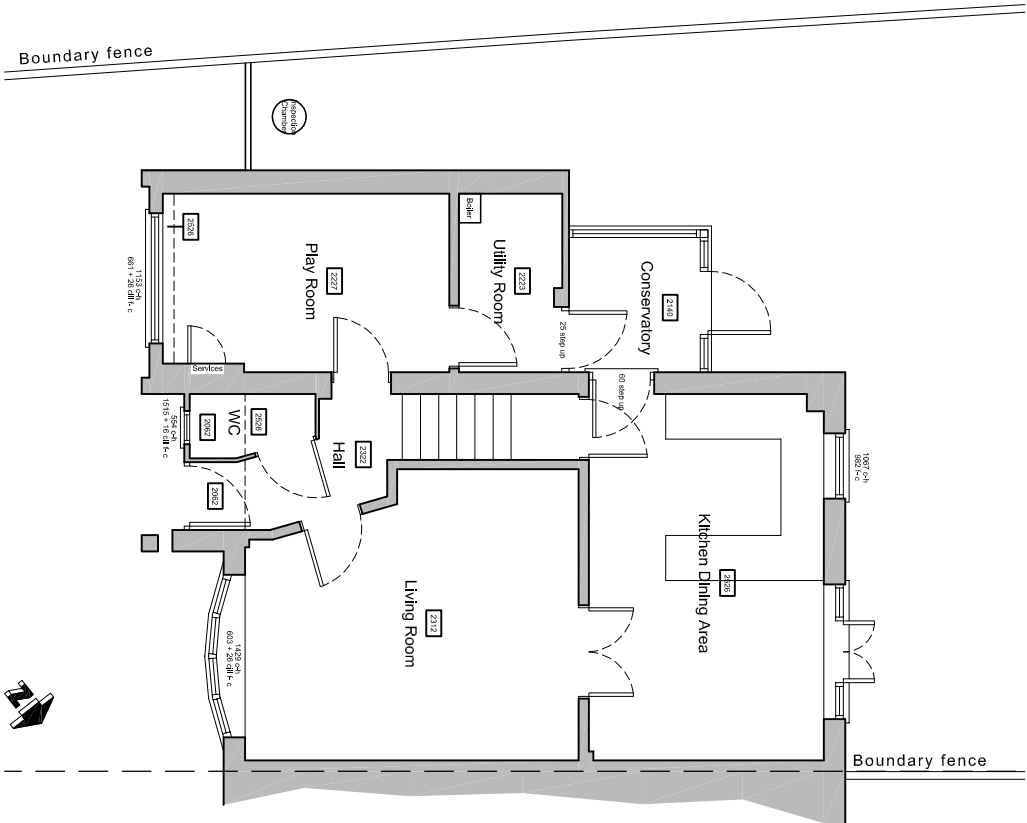


Ground floor plan (unchanged in new proposal)

Existing floor plans & elevations scale 1:100




Proposed
single storey
rear extension

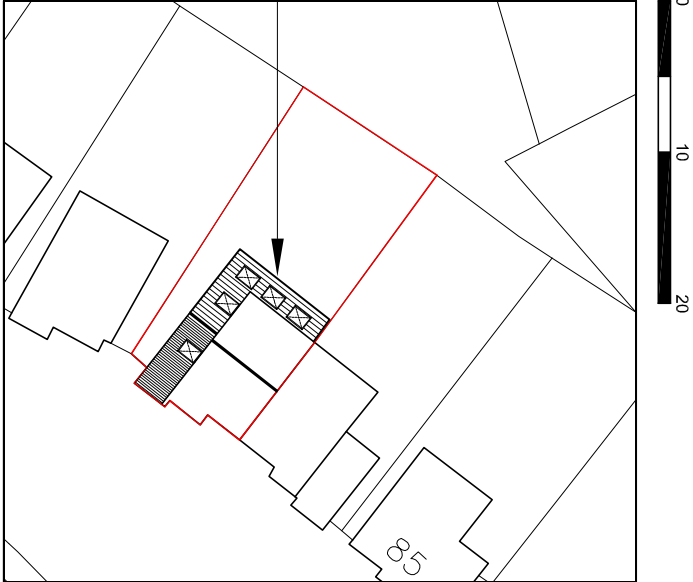

Site plan

scale 1:500

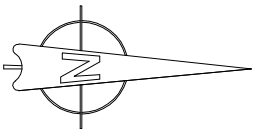

Location plan

scale 1:1250

Ordnance Survey, (c) Crown Copyright 2020.
All rights reserved. Licence number 100022432

For MR & MRS BILBE		Title EXISTING FLOOR PLANS & ELEVATIONS, SITE/LOCATION PLAN		Office Tel: 01243 933732	
Project PROPOSED REAR EXTENSION AT 81 WESTBOURNE AVENUE, EMSWORTH PO10 7QJ		Drawn JB As shown @ A3		Email: admin@jb-architecturedesign.com	
Date JUN 2020		Scale As shown @ A3		Checked -	
Job Number PL18.20		Drawing Number -01		Revision	
				Web: www.jb-architecturedesign.com	

