


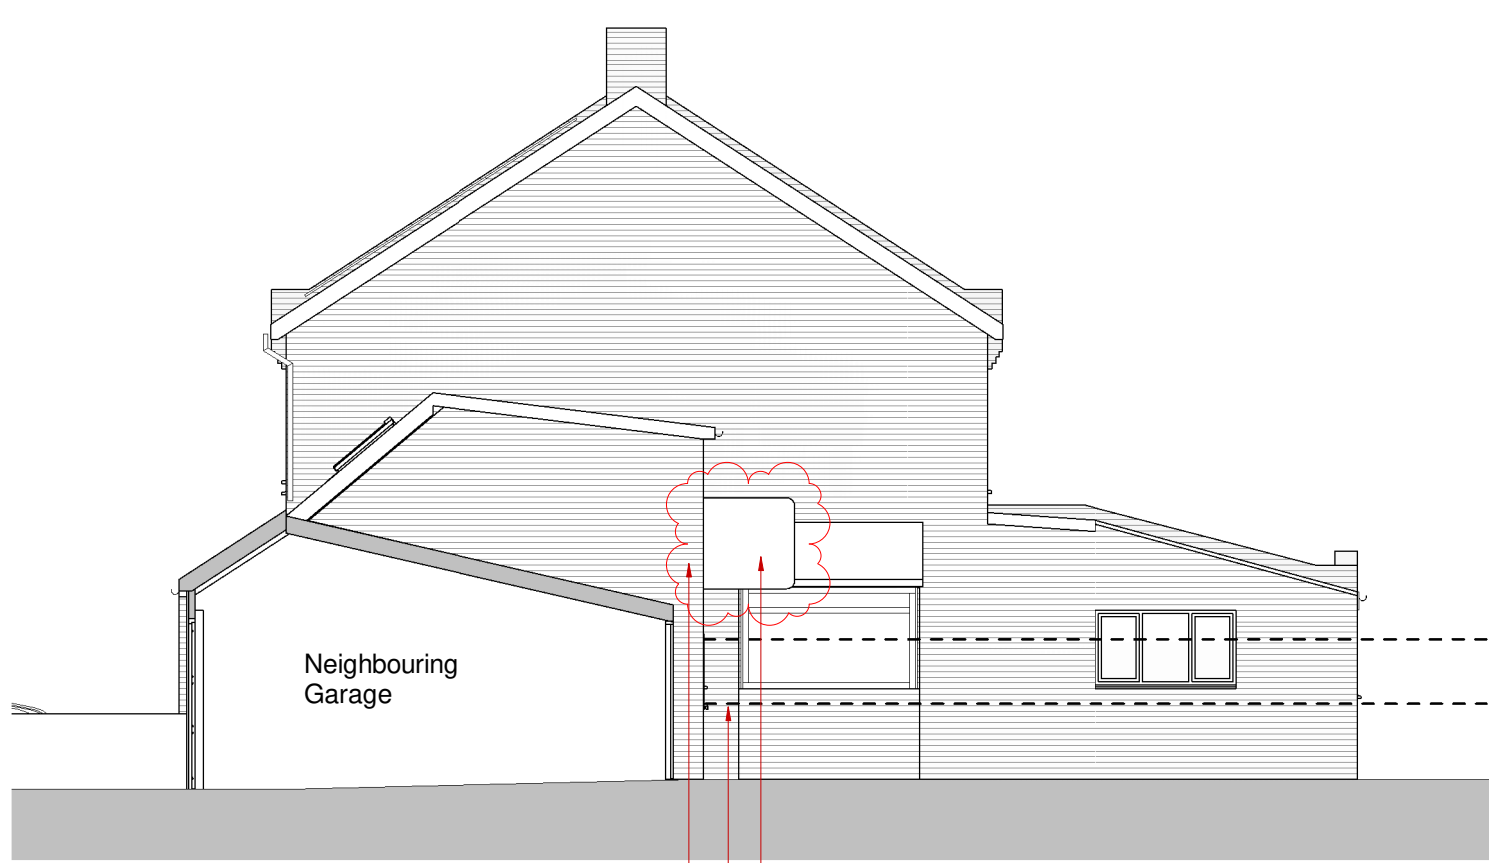

South Elevation - Proposed

1 : 100
0 5m




East Elevation - Proposed

1 : 100
0 5m




North Elevation - Proposed

1 : 100
0 5m

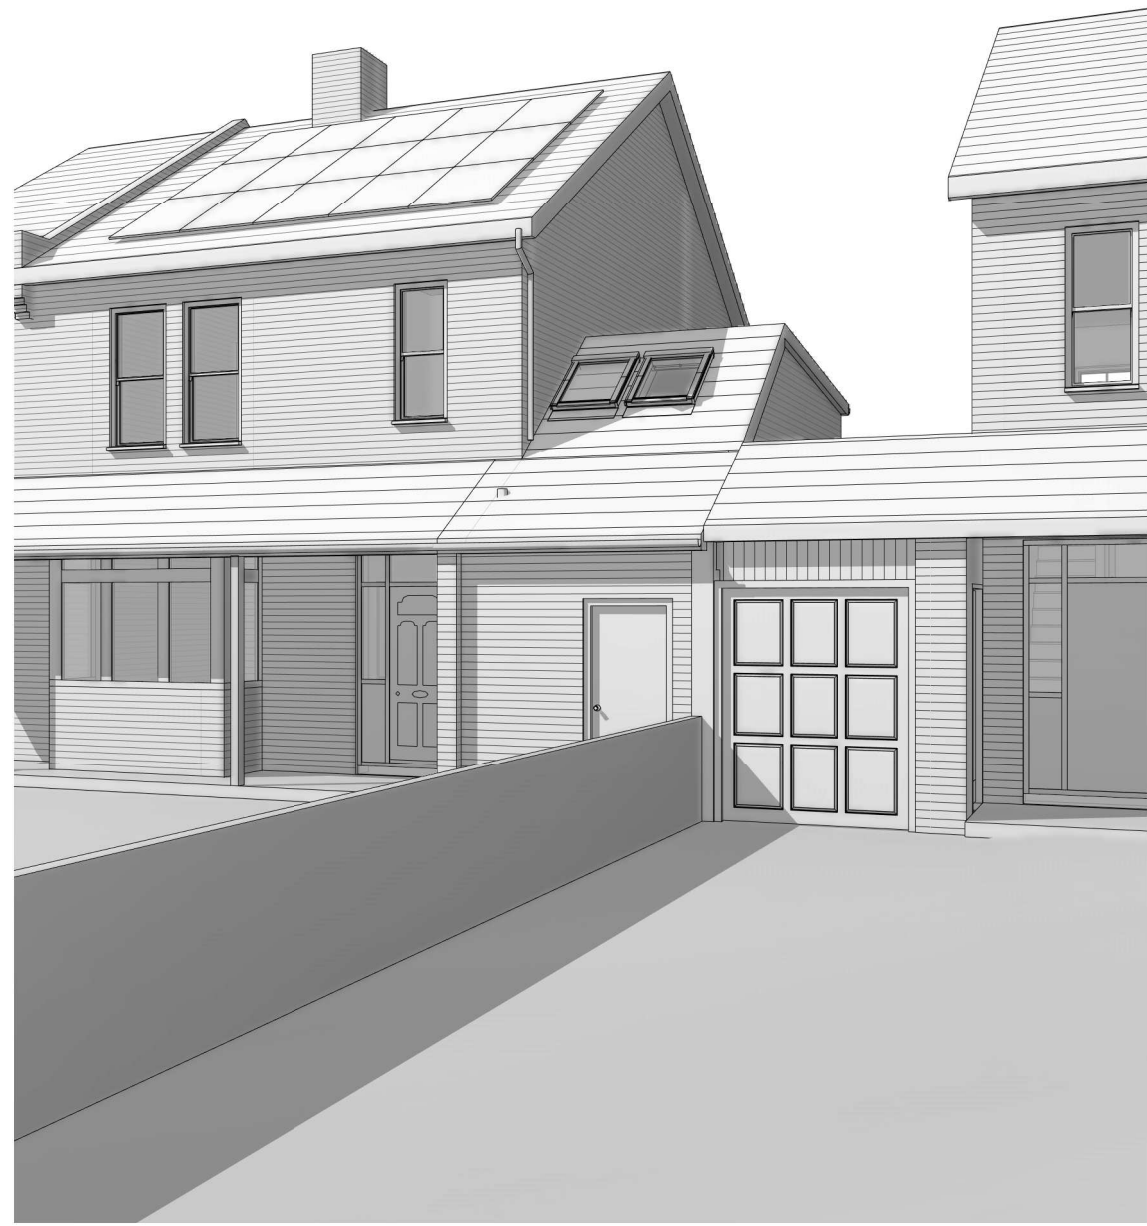


3D View From Street - Proposed

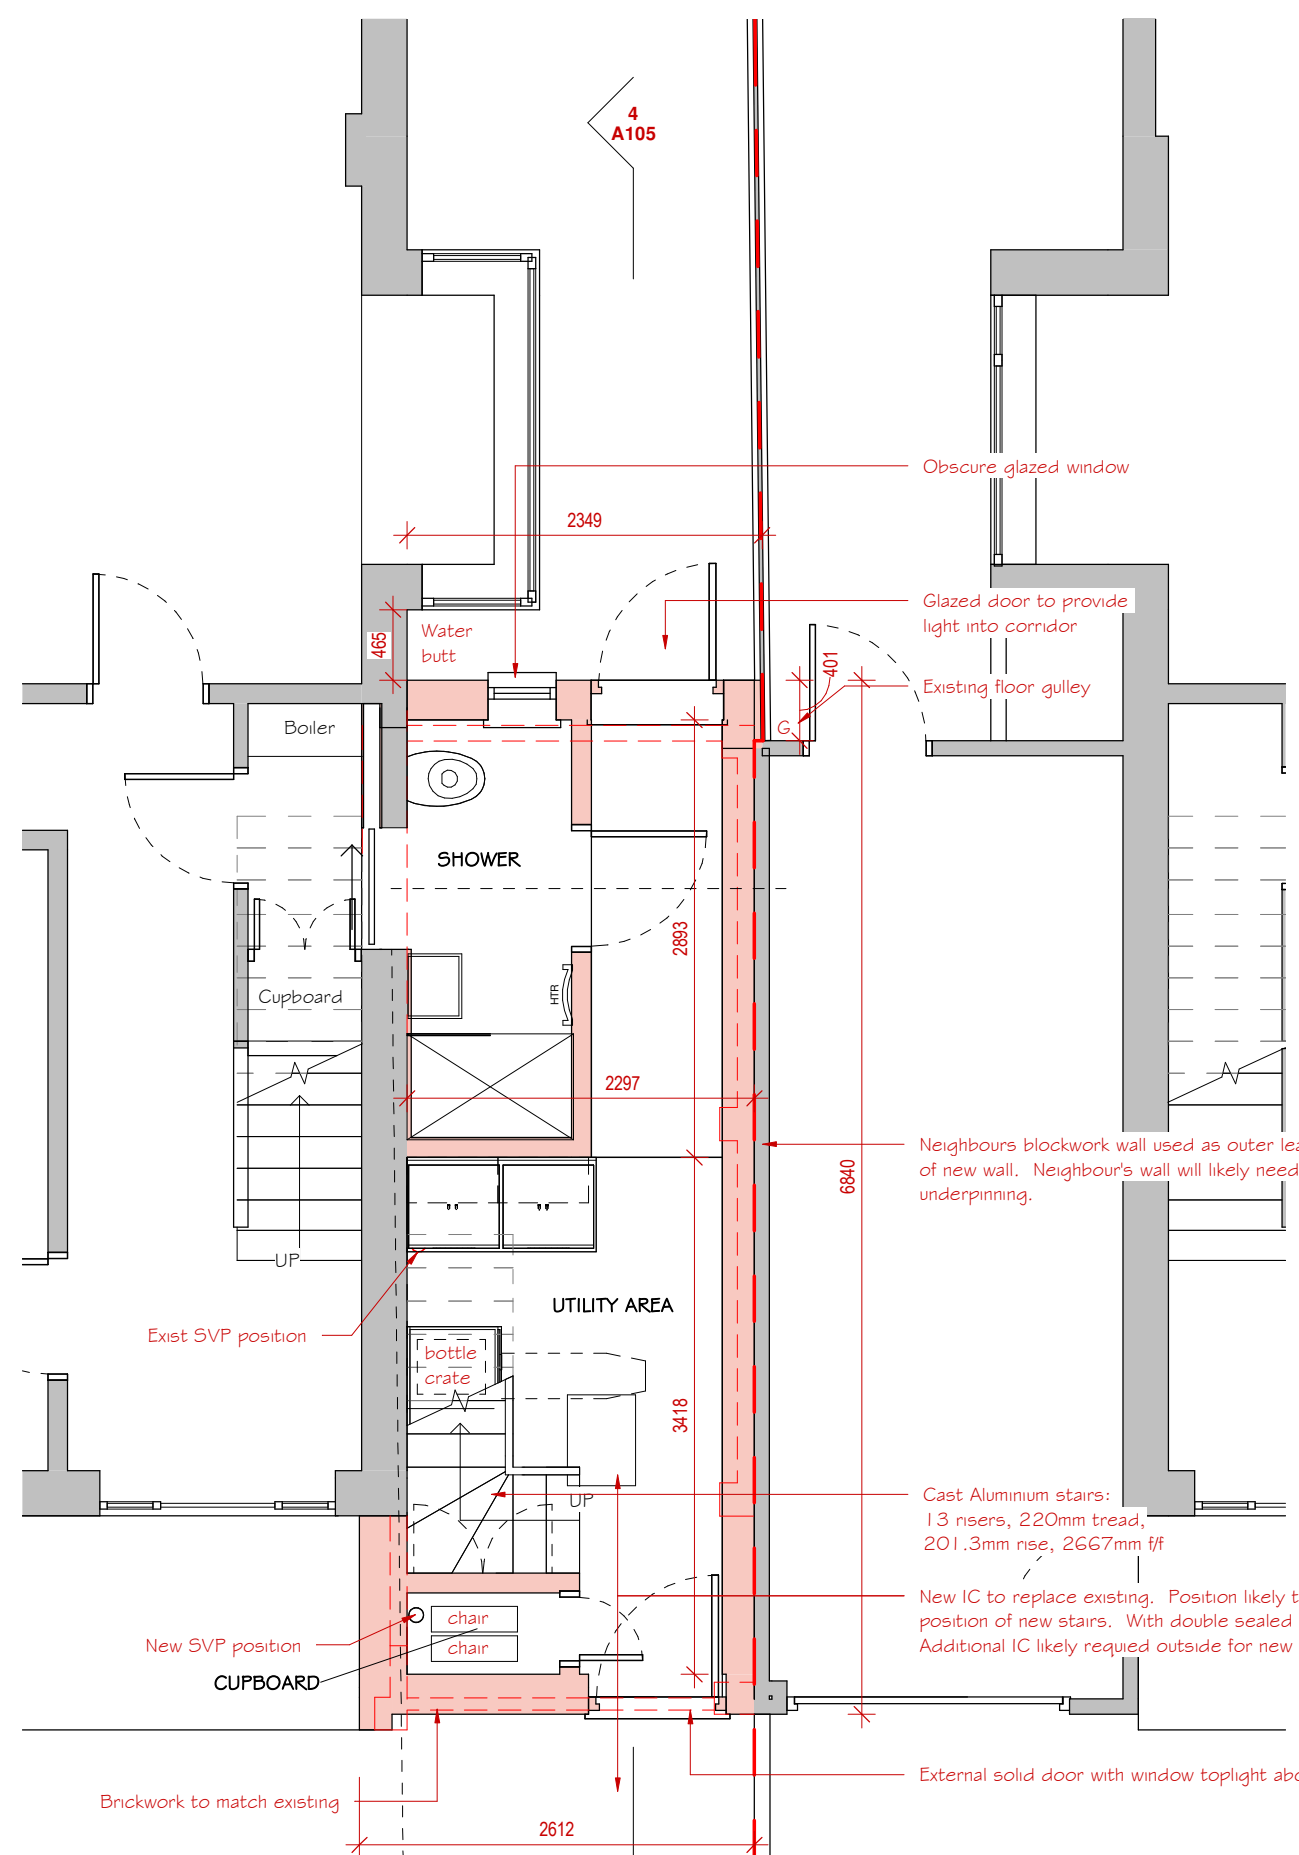


Ground Floor Plan - Proposed

1 : 50
0 2.5m

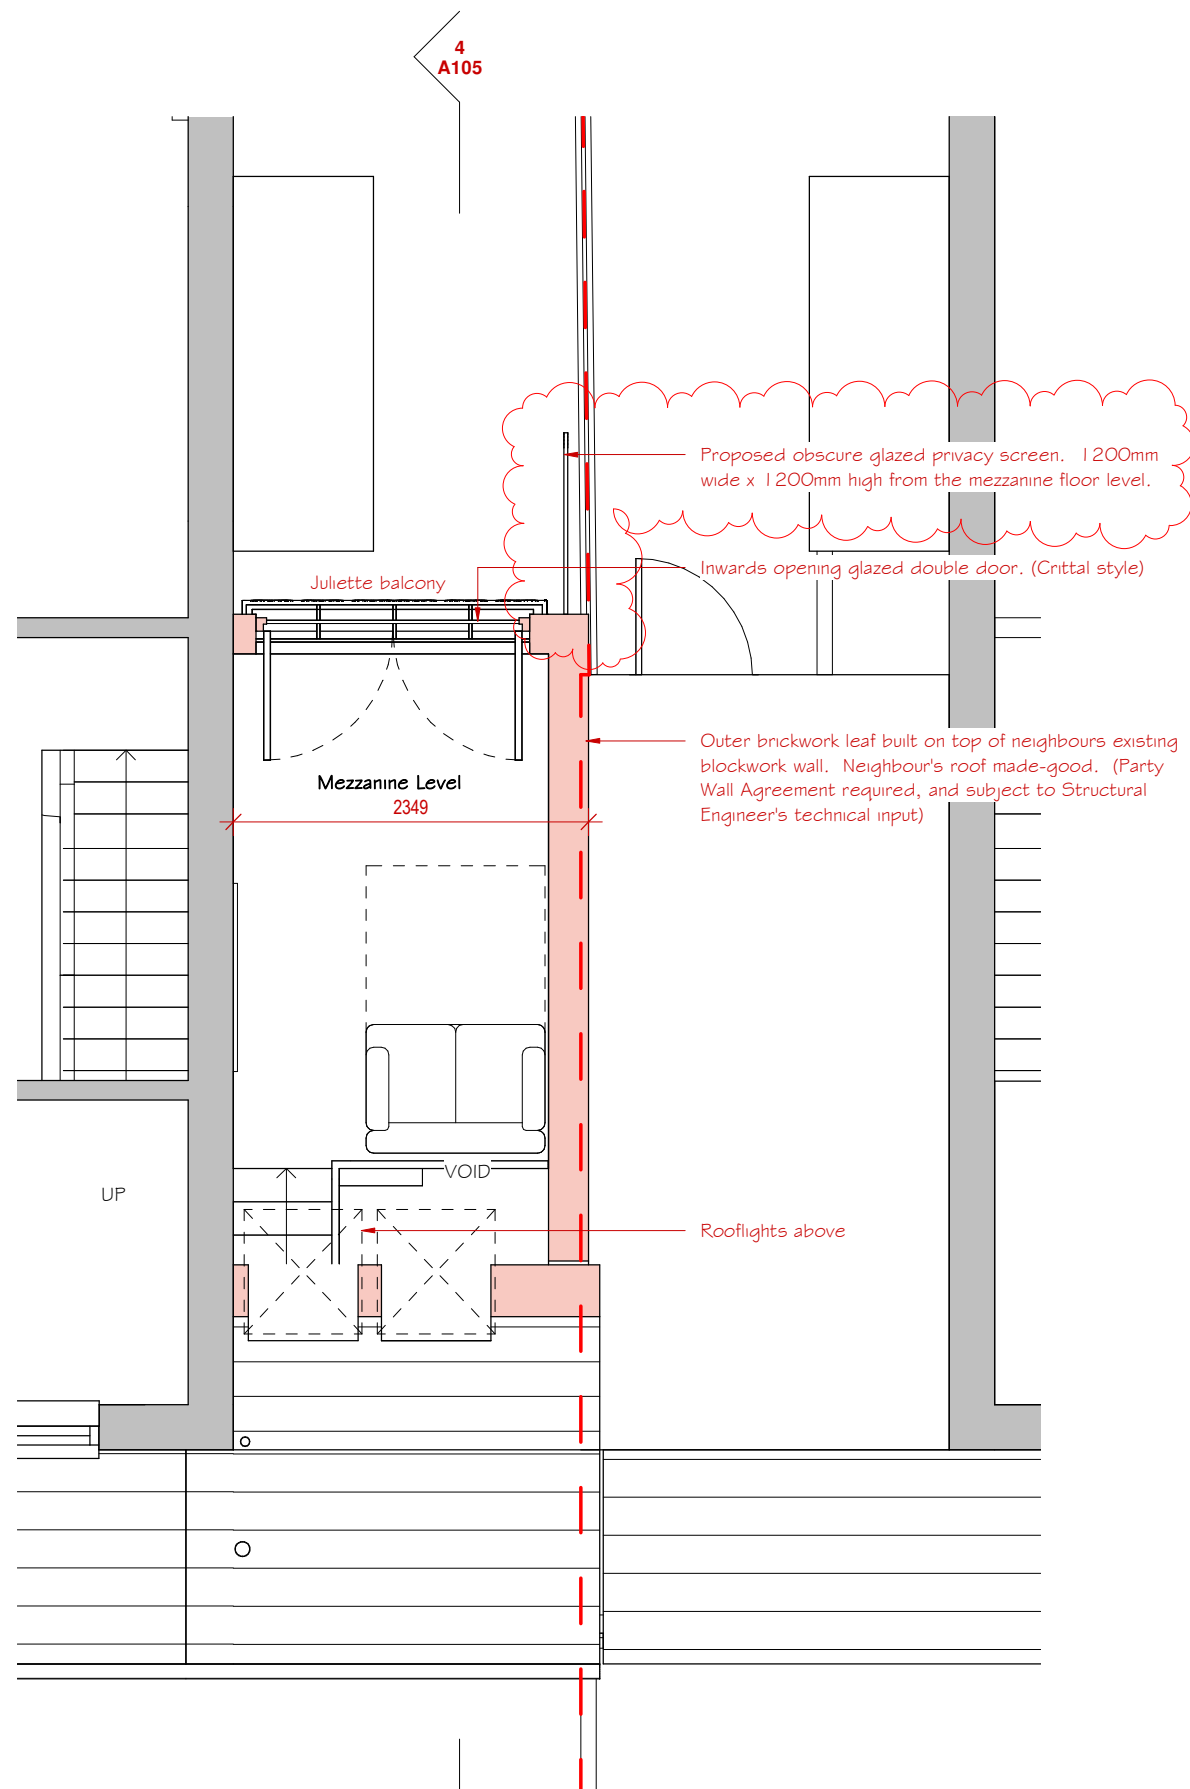


First Floor Plan - Proposed

1 : 50
0 2.5m

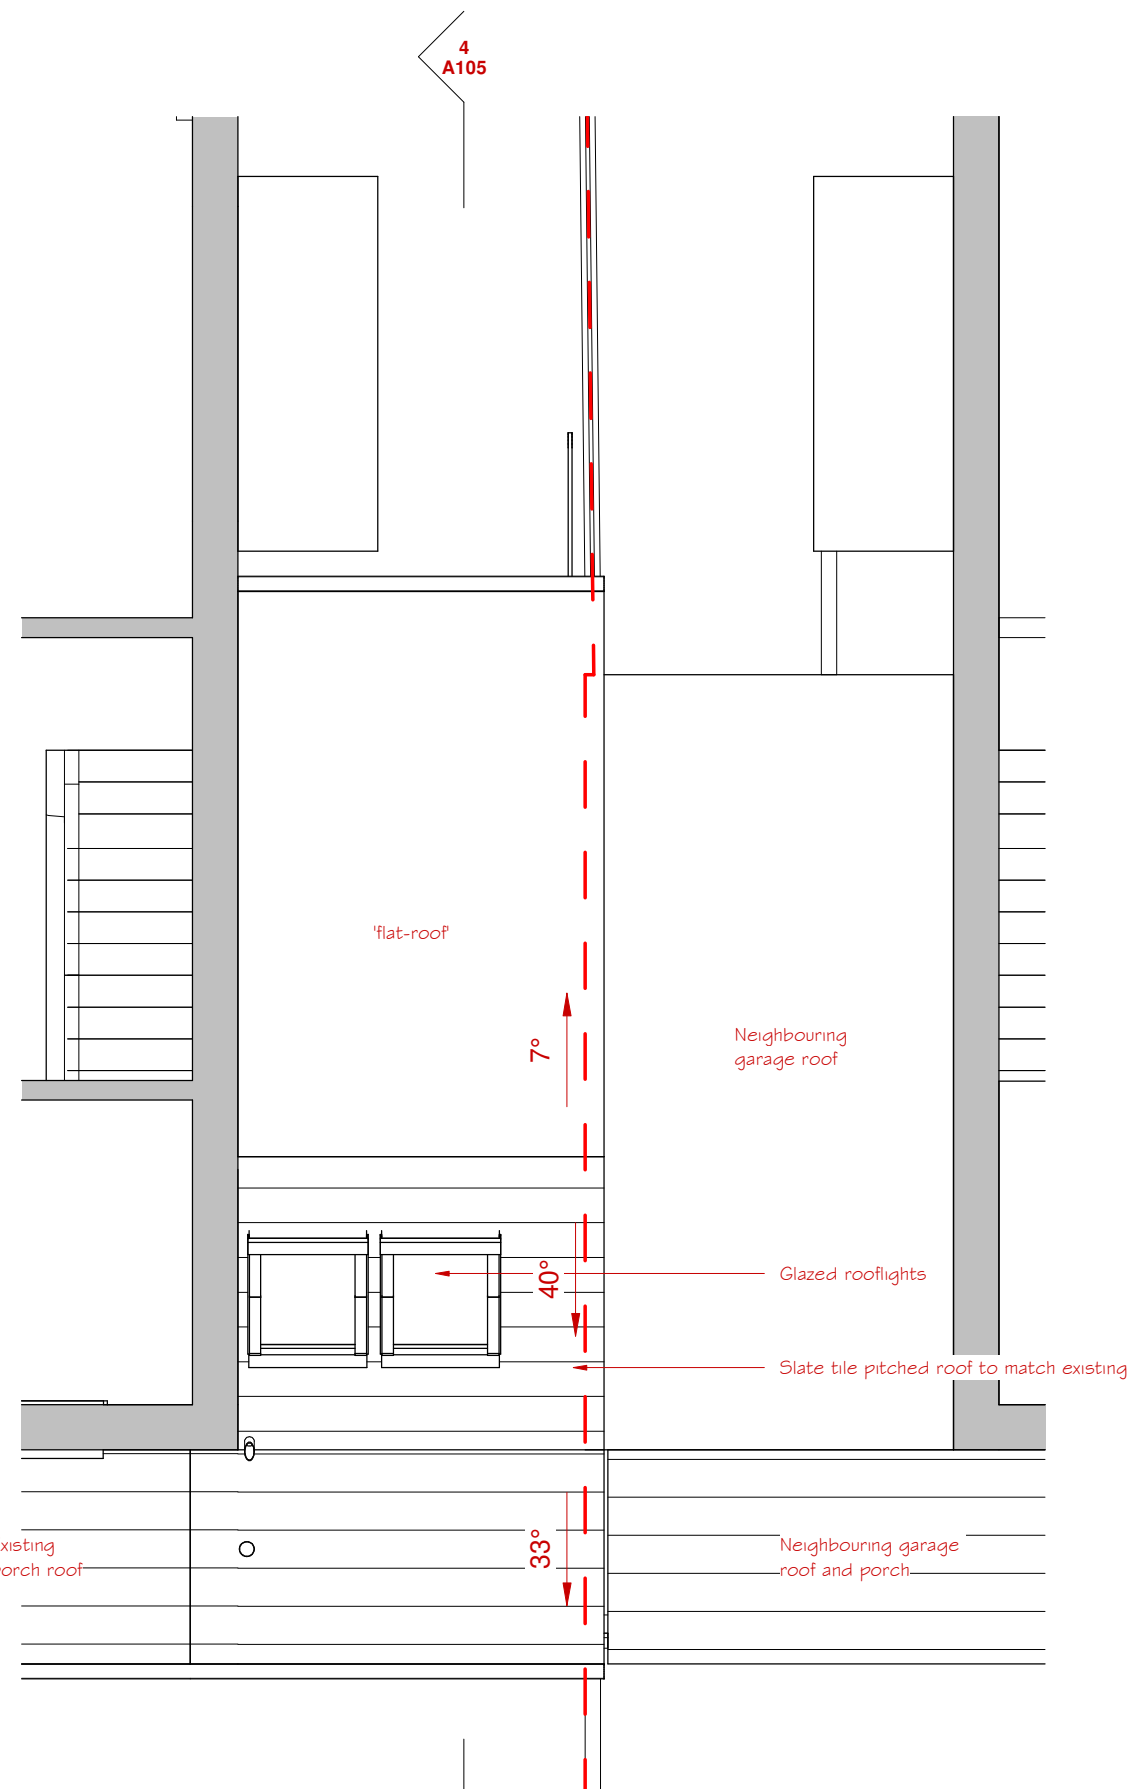

Roof Plan - Proposed

1 : 50
0 2.5m

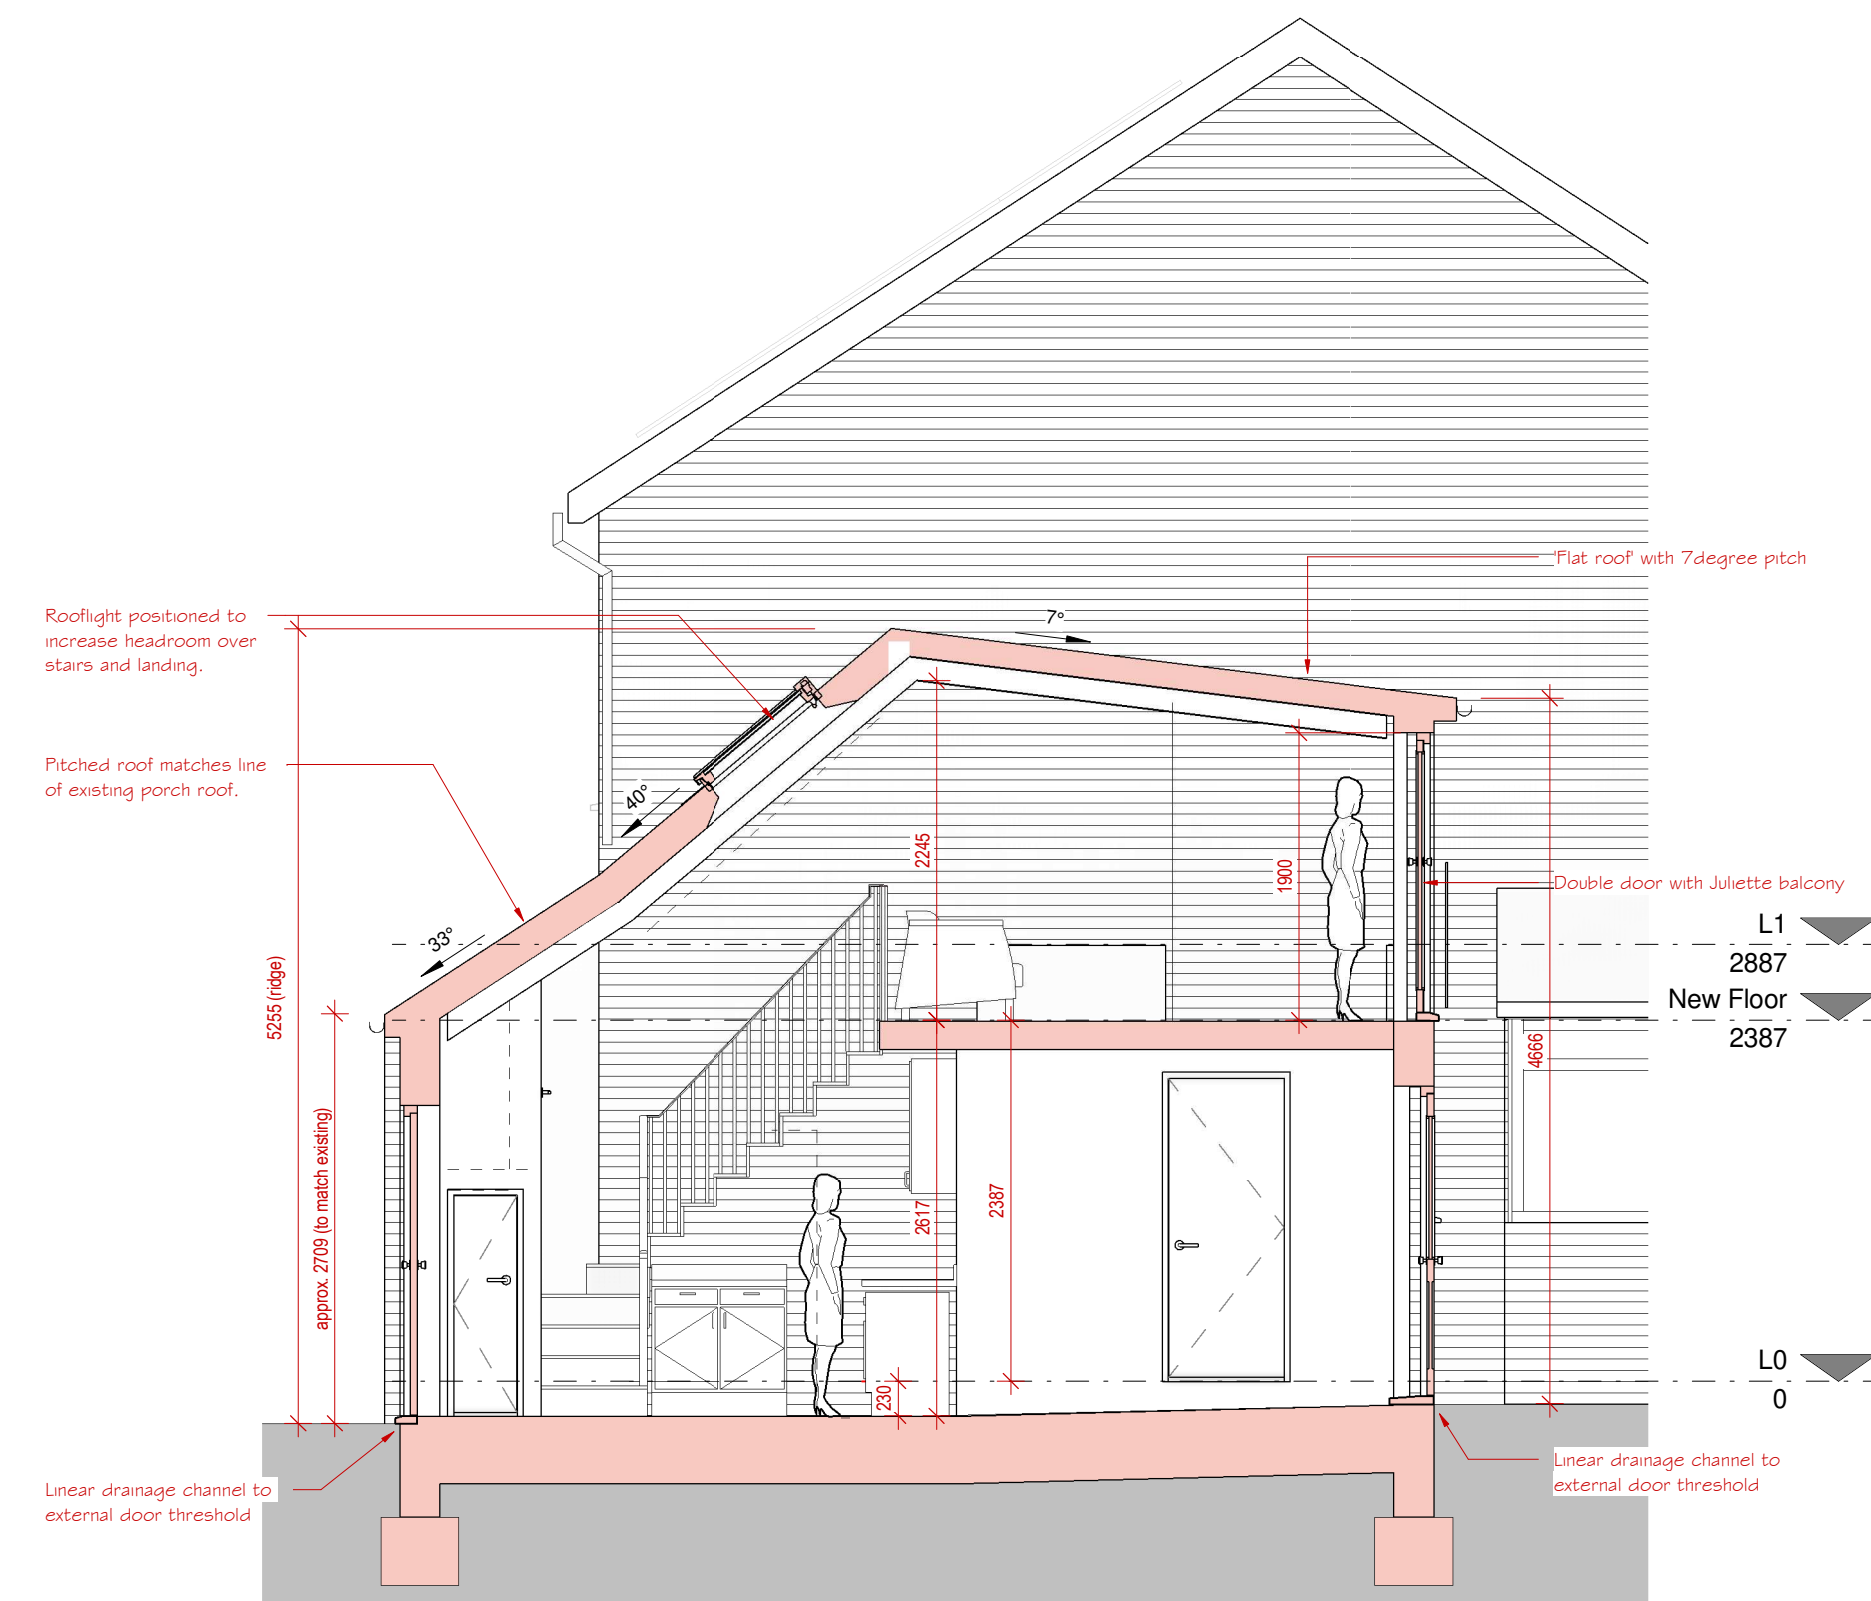

Section - Proposed

1 : 50
0 2.5m

Preliminary design only.
All dimensions are approximate.
Subject to statutory approvals and structural engineer's input.

Project: Extension and Alterations
Address: 621 Southleigh Road, Emsworth
Drawing Title: Plans, Elevations, Sections - Proposed

Drawing No: 19030/A105 E

THE ARCHITECTS DESIGN LTD

Unit 200, The WREN Centre, Emsworth, Hampshire, PO10 7SU
01243 624622 | jo@thearchitectsdesign.co.uk | www.thearchitectsdesign.co.uk

Sheet Issue Date Dec 2019 Drawing Status: PLANNING Scale @ A1 As indicated

All dimensions shall be checked on site before work commences and any discrepancies advised. Figured dimensions only are to be taken from this drawing. This drawing is to be read in conjunction with all relevant consultants and/or specialists drawings/documents and any discrepancies or variations to be advised before work commences. This drawing is for planning purposes only and it is not a construction drawing. This drawing is copyright of the architect and may not be copied, altered or reproduced in any way without our written authority.