


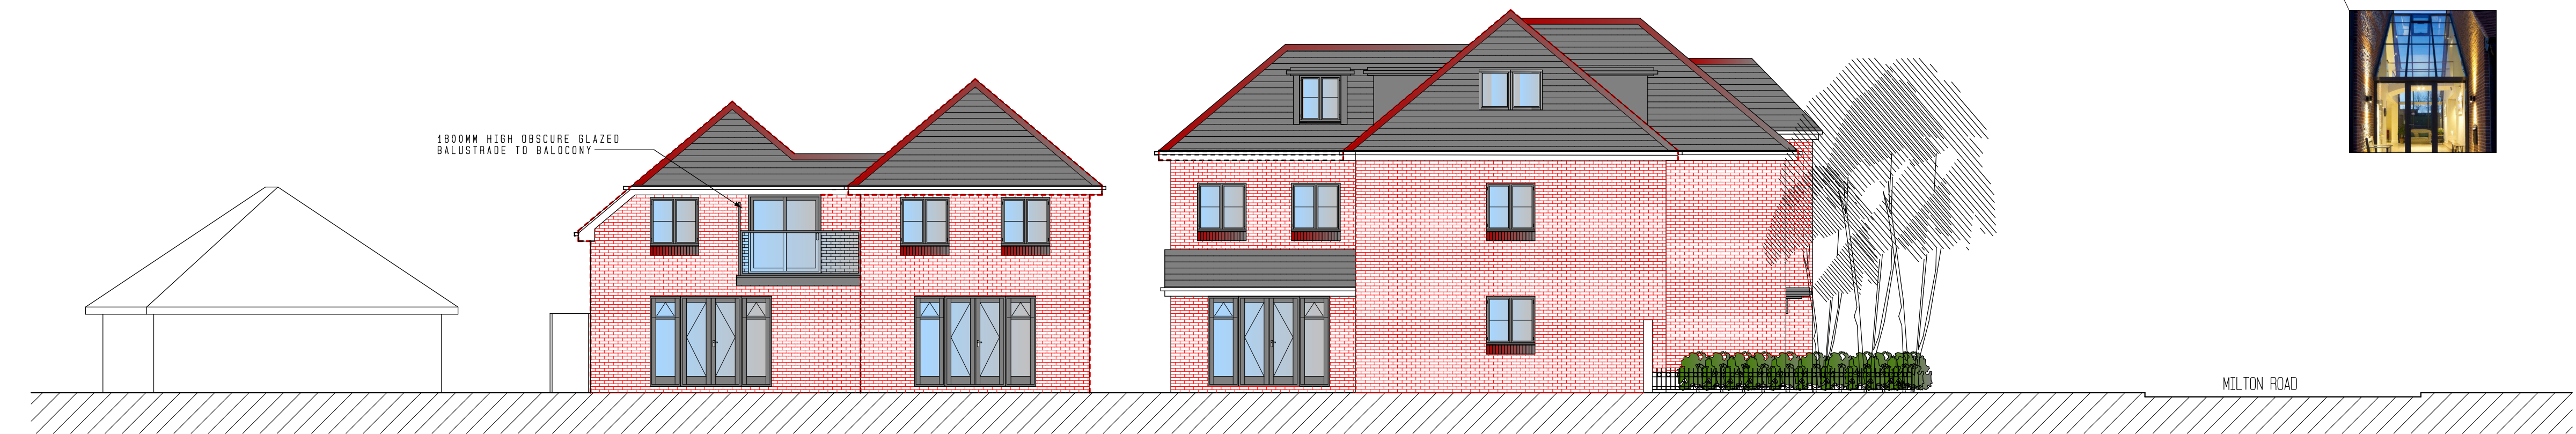


EAST ELEVATION



NORTH ELEVATION



SOUTH ELEVATION

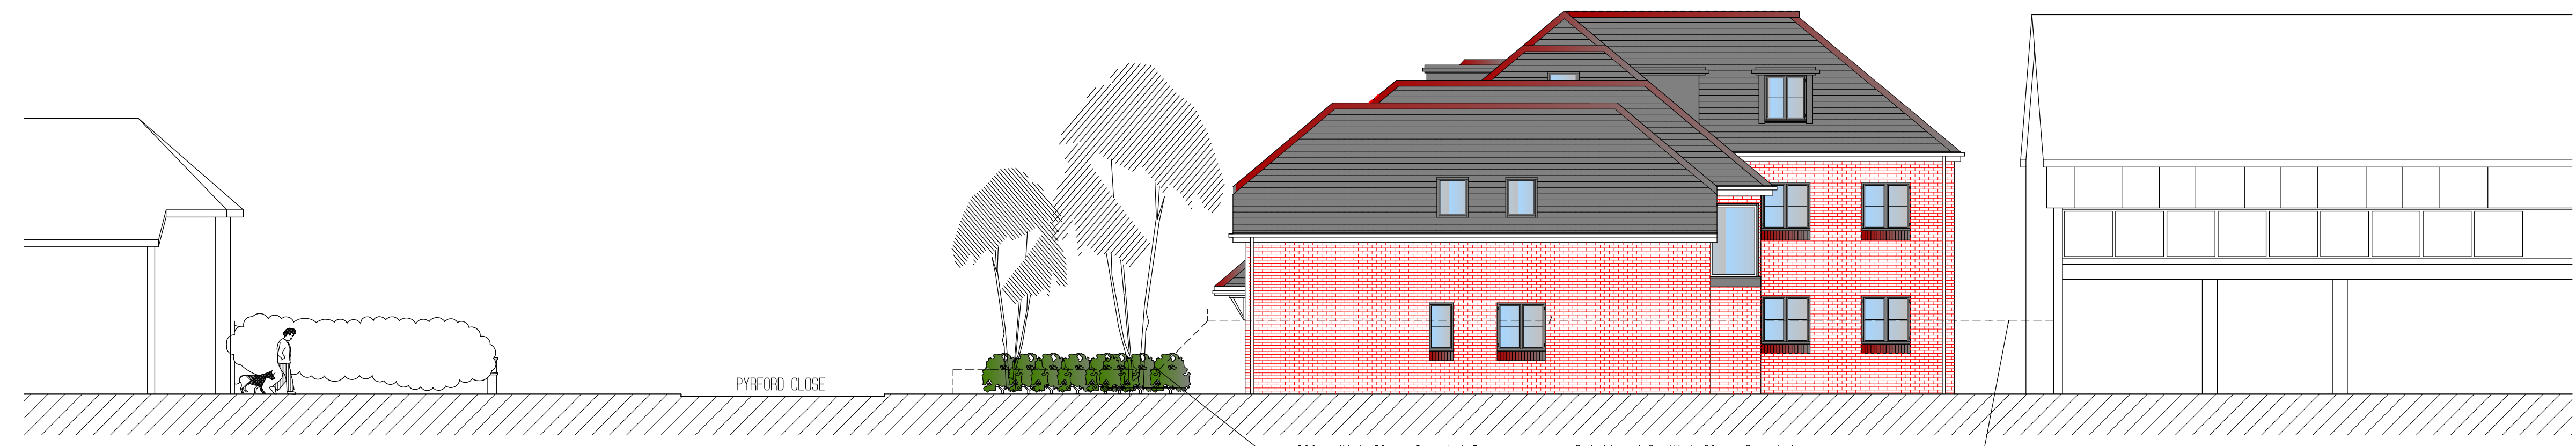

WEST ELEVATION


D & K Contracting Services Ltd
Unit 5, Frobisher Industrial Centre
Budds Lane, Romsey SO51 0EZ
Tel: 01794 519500 Mobile: 07836 386496
Email: dncountryhomes@aol.com

Client
D & K

Project Title
157 Milton Road, Cowplain
Waterlooville, PO8 8RE

Drawing Title
Proposed Elevations

Scale
1:100 On A1 Paper

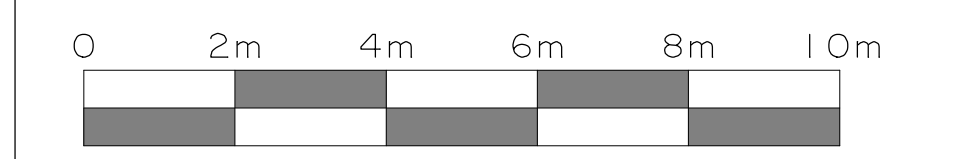

© This drawing is the copyright of ACA Design Limited. It may not be copied, altered or reproduced without their written authority.
IF IN DOUBT ASK !!

Drawing No.
2019/02

Rev.
F